



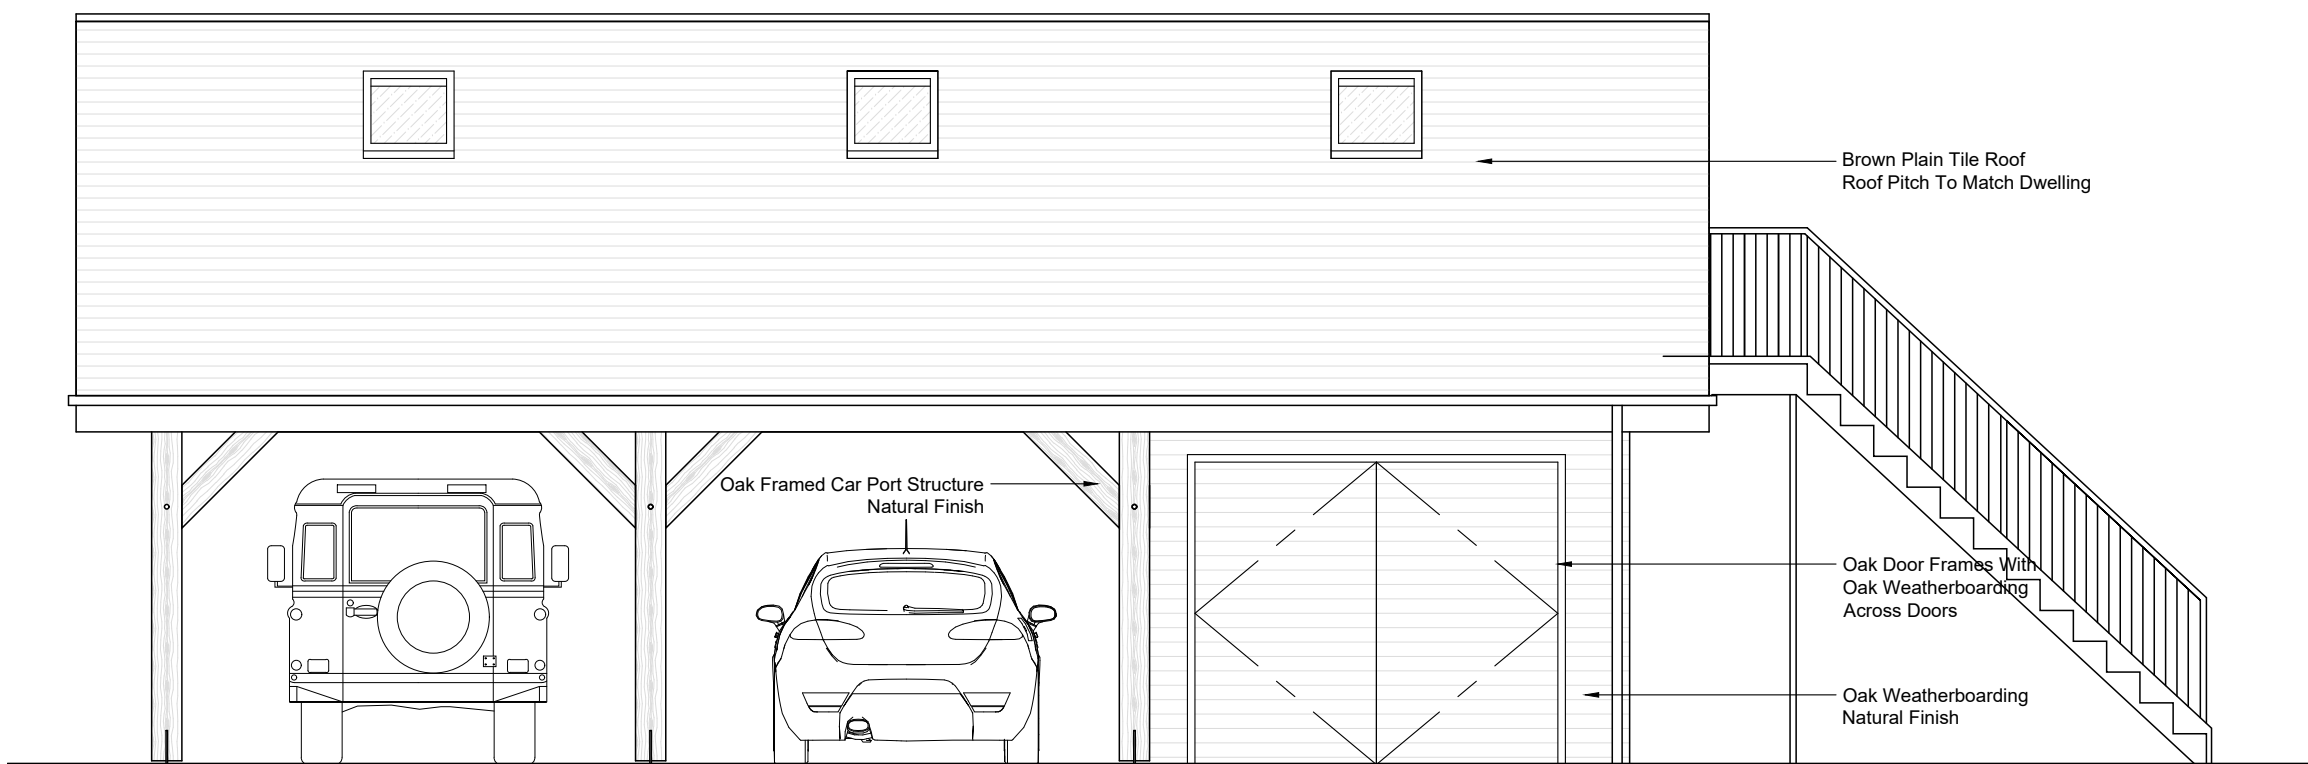


SOUTH EAST ELEVATION
1:50




NORTH EAST ELEVATION
1:50

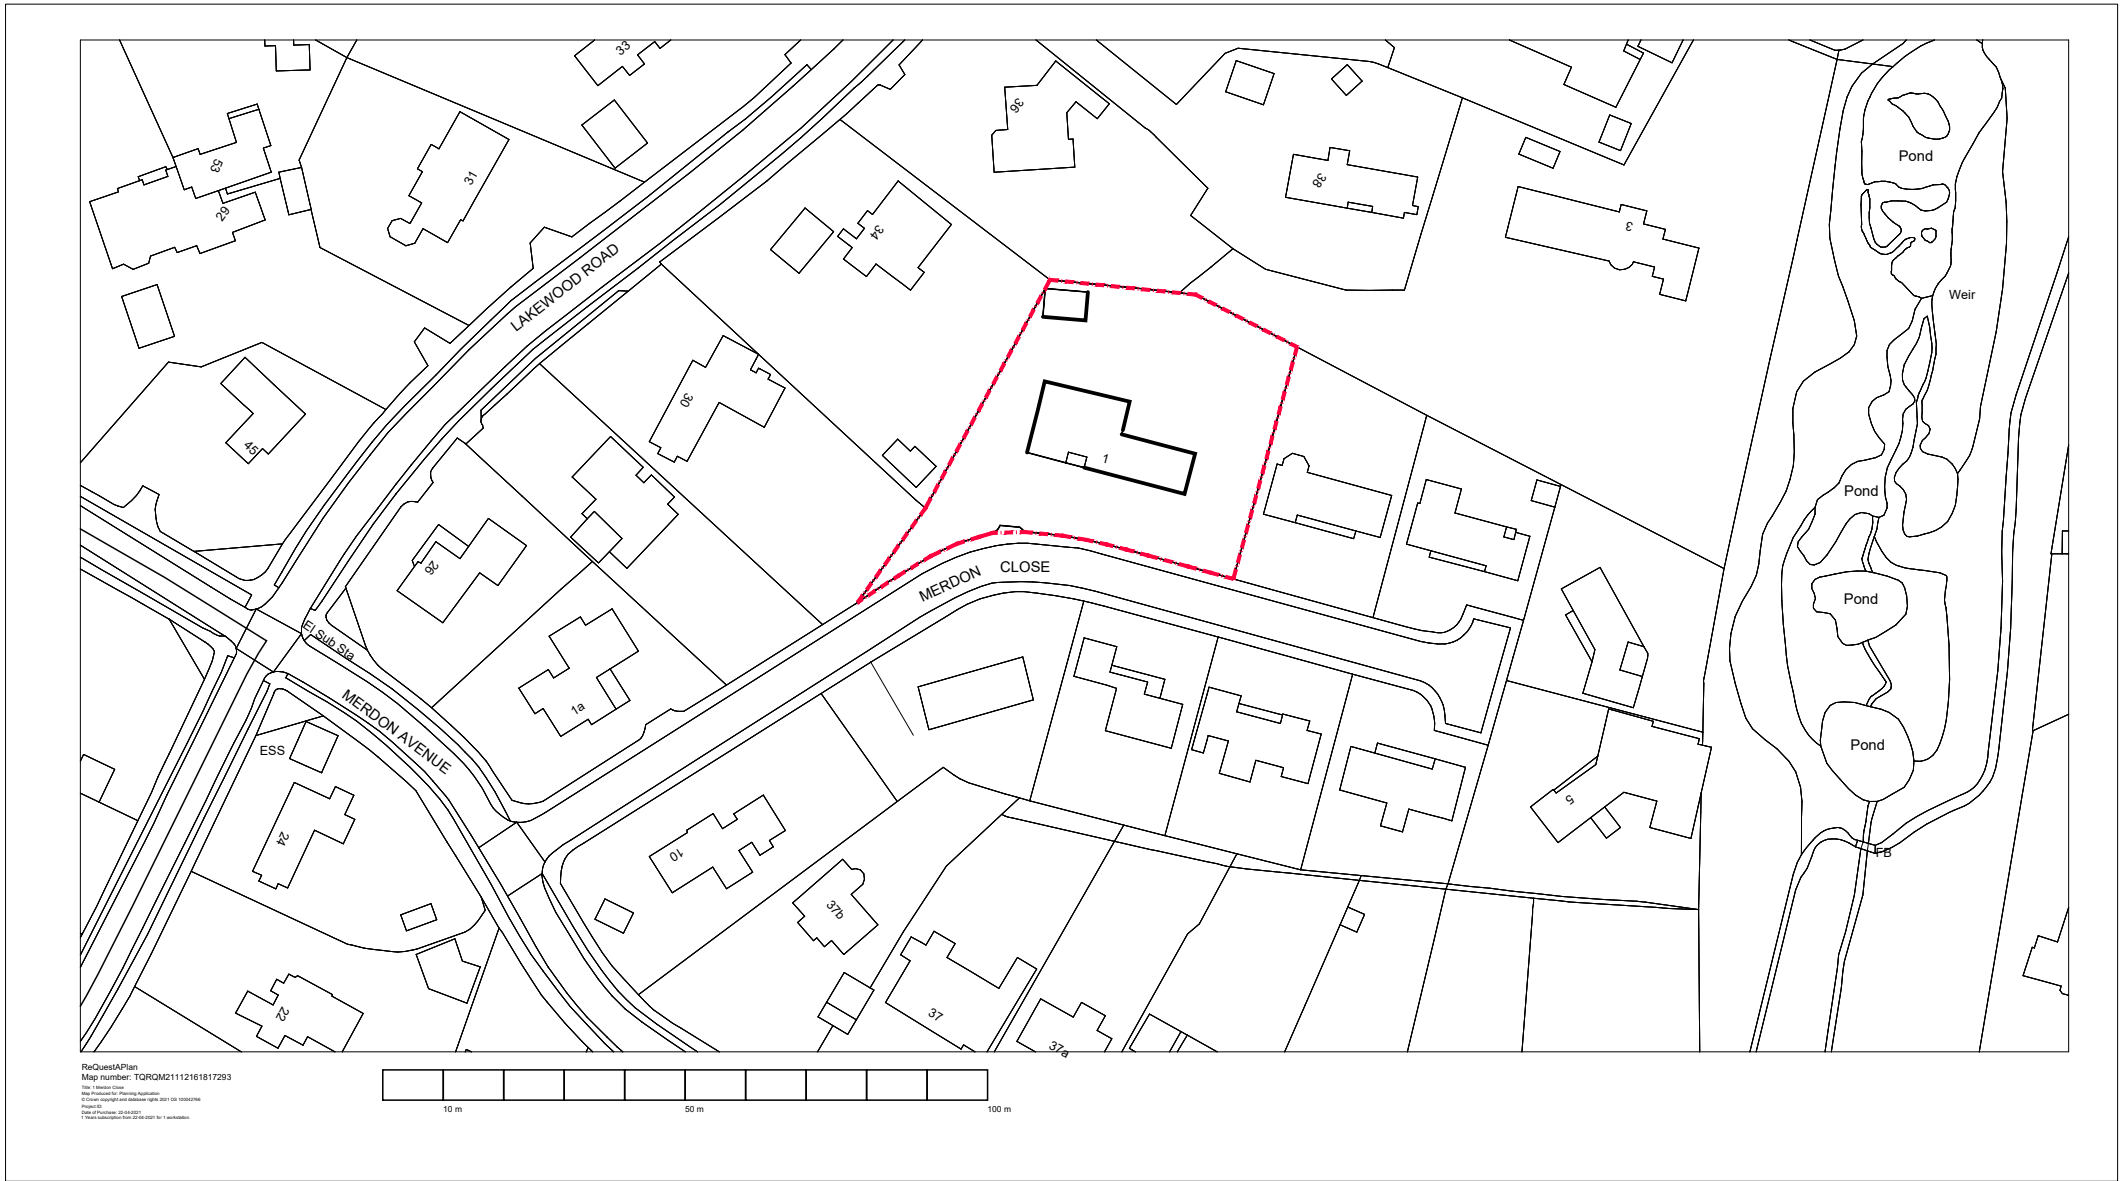


LOCATION PLAN
1:1250

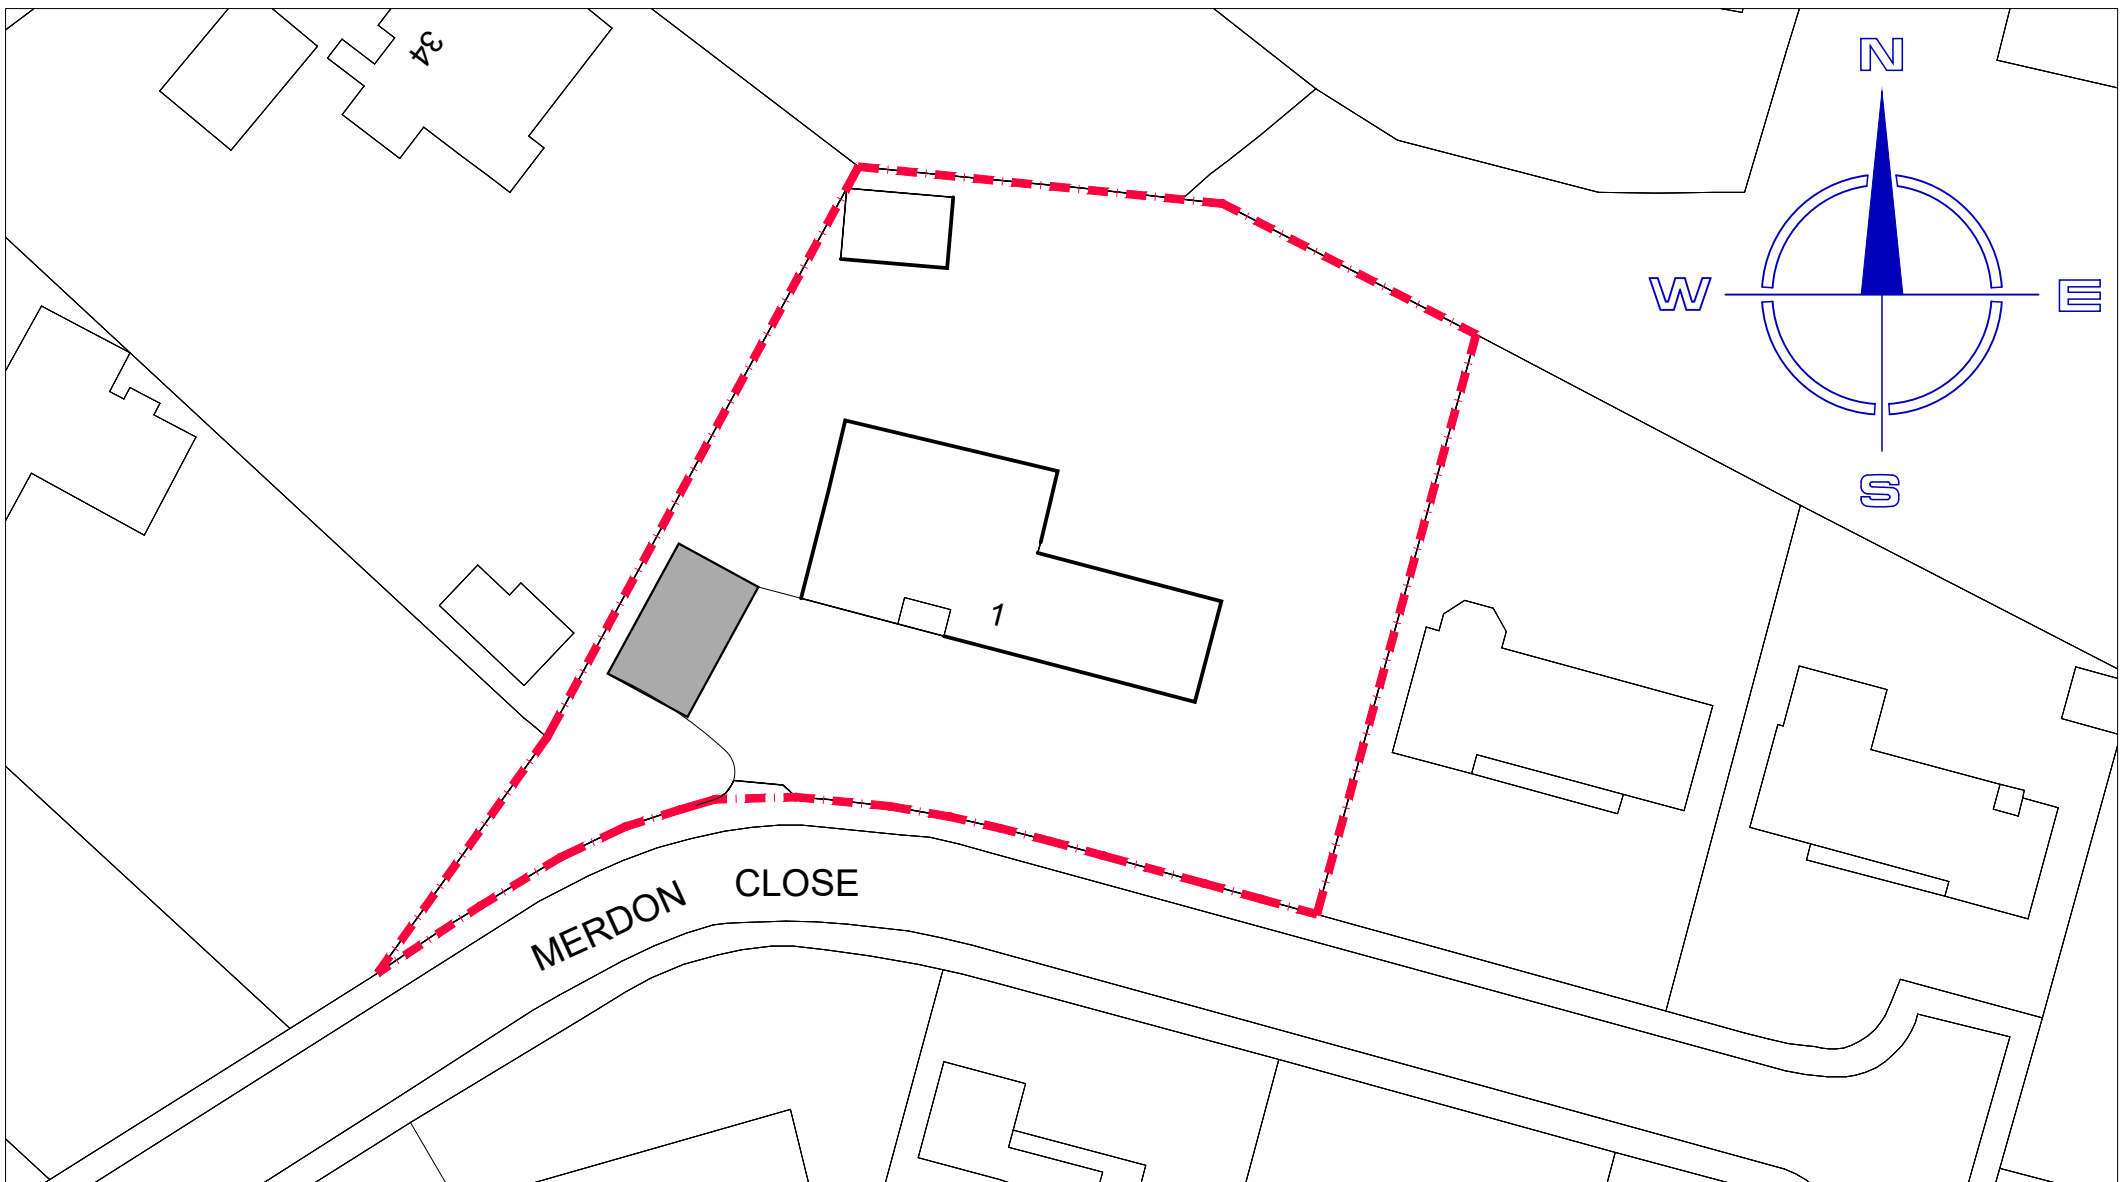


BLOCK PLAN
1:500

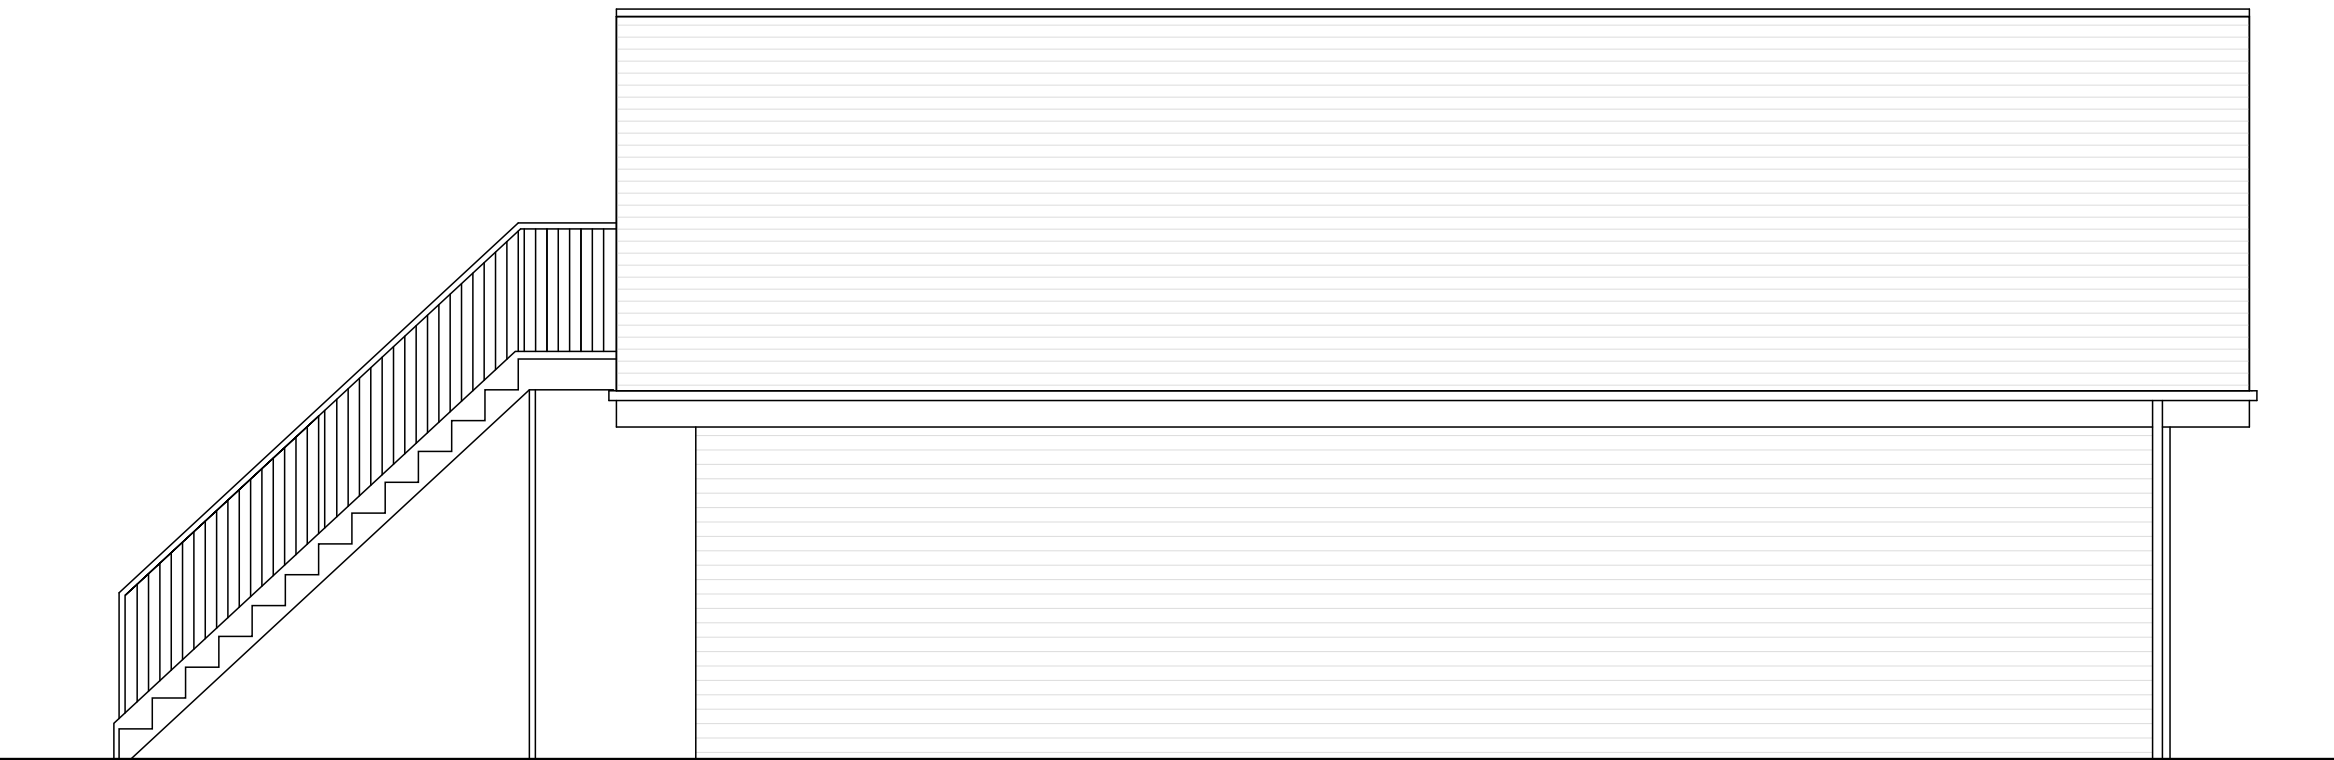

NORTH WEST ELEVATION
1:50

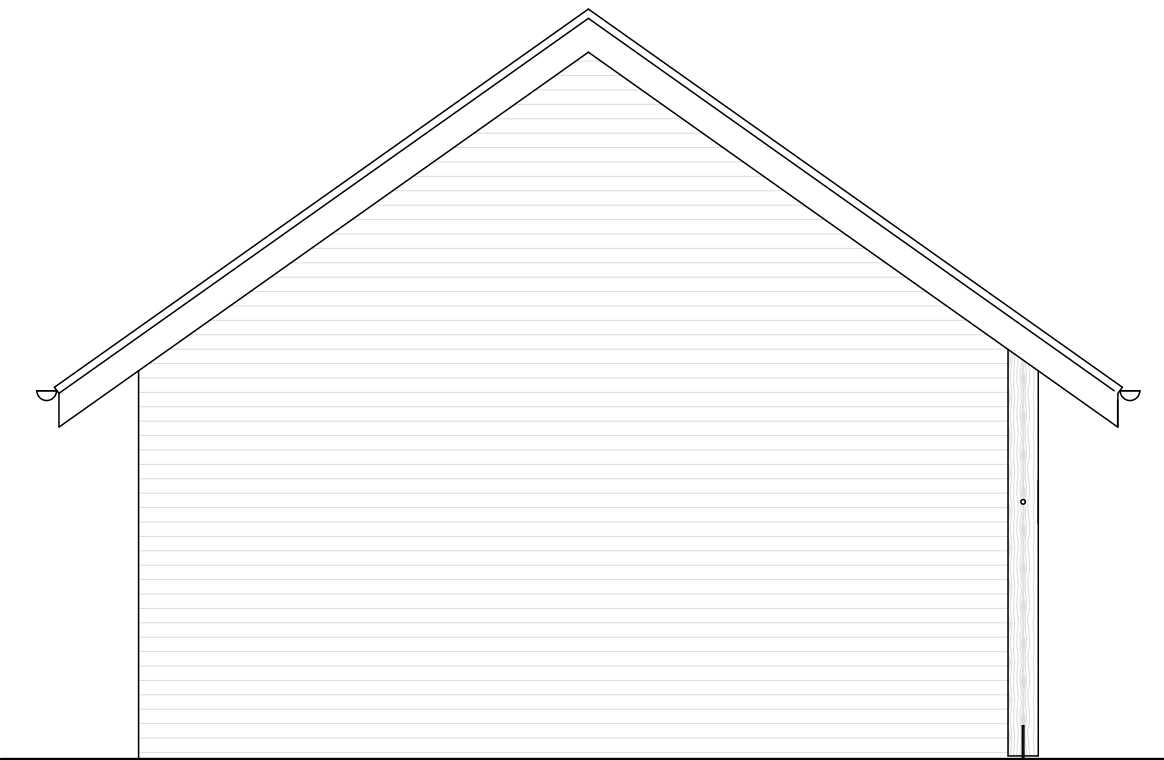

SOUTH WEST ELEVATION
1:50

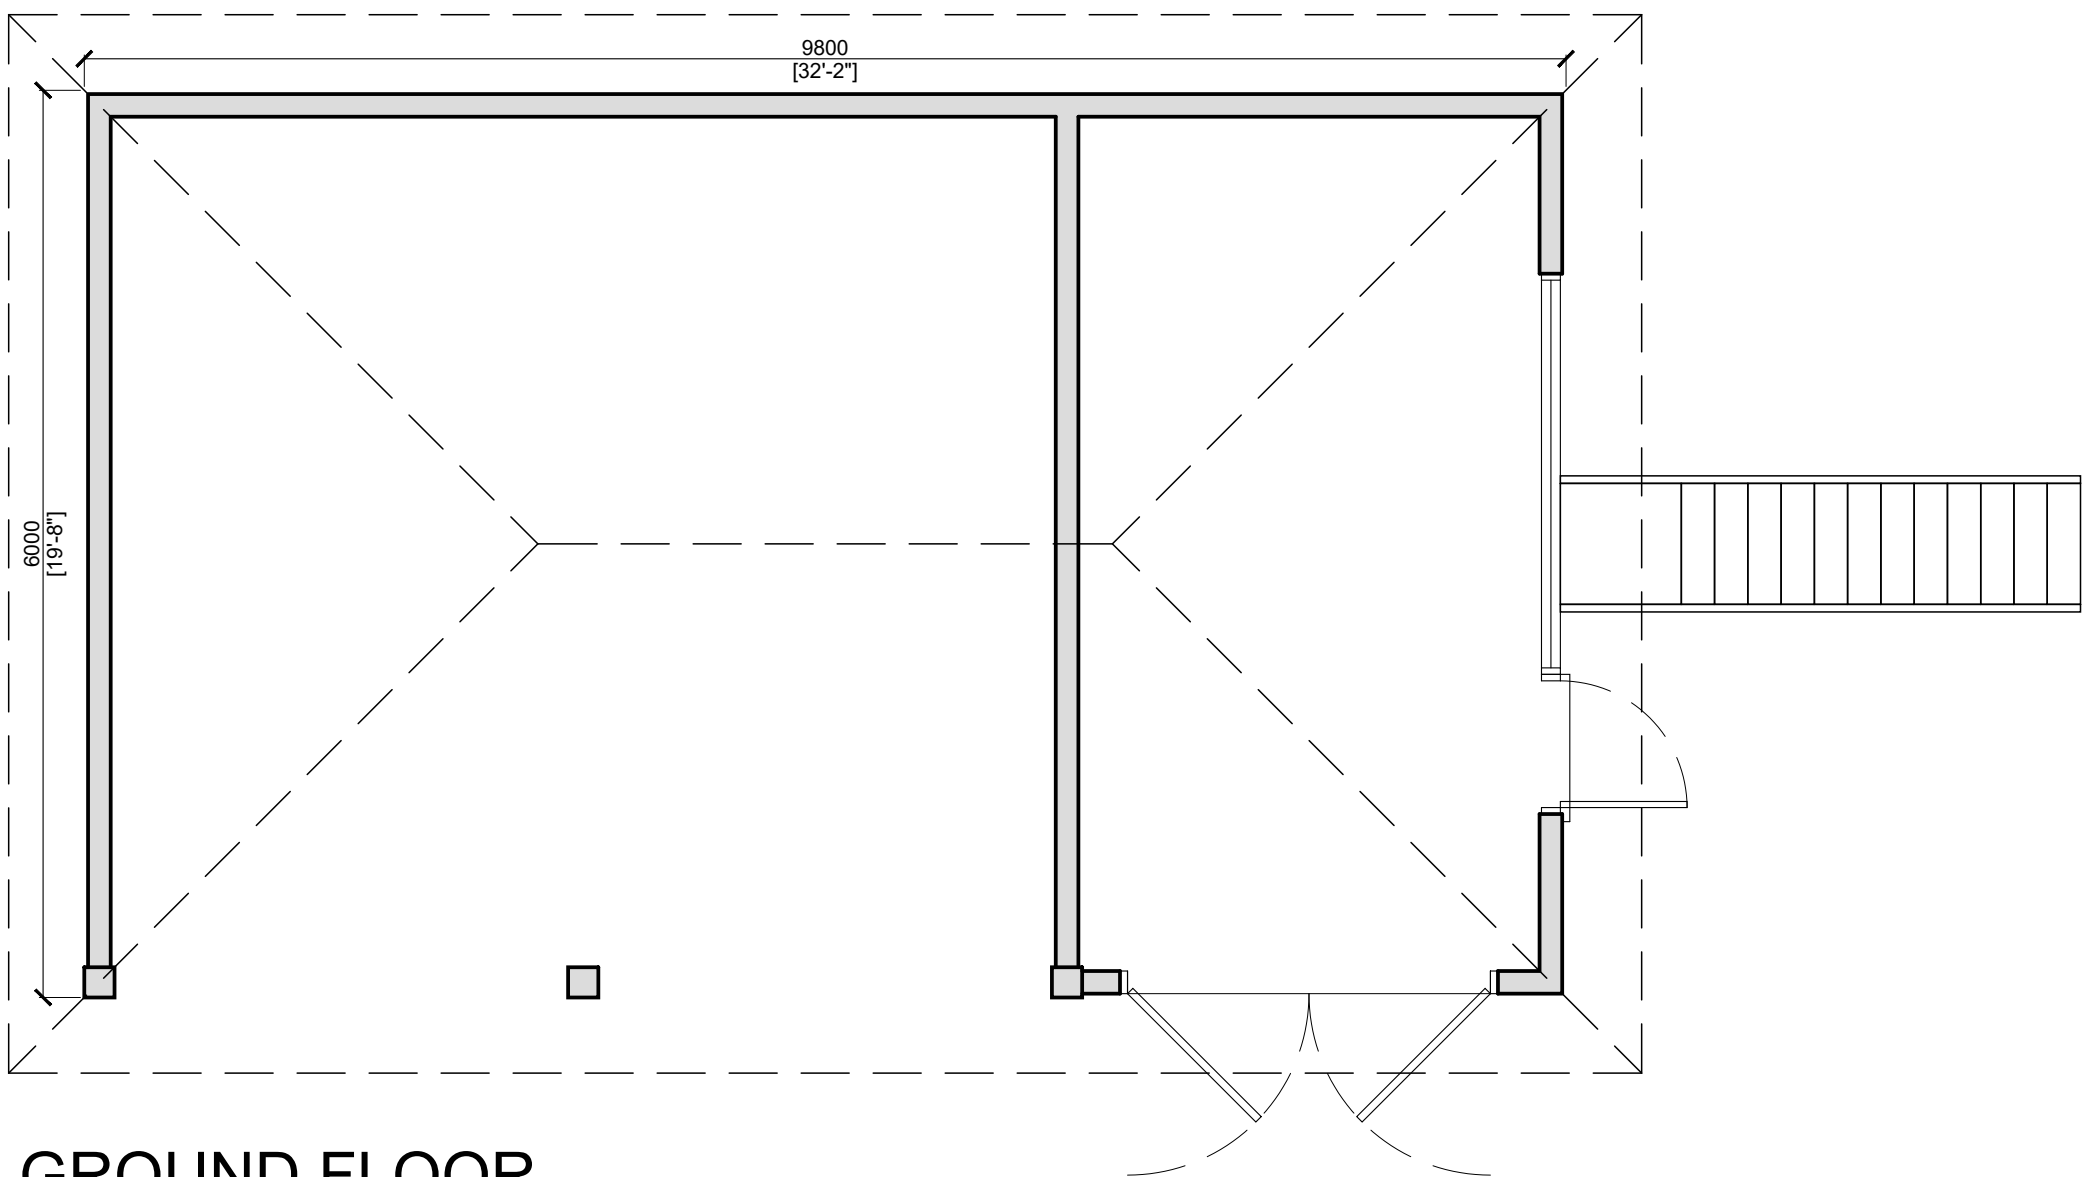

GROUND FLOOR
1:50

REV D	31-05-2022	ROOF REDESIGNED TO CLIENTS REQUIREMENTS
REV C	04-10-2021	ROOFLIGHTS ADDED
REV B	25-08-2021	AMENDED TO CLIENTS REQUIREMENTS
REV A	26-04-2021	AMENDED TO CLIENTS REQUIREMENTS

REV:	DATE:	DESCRIPTION:
P=	PRELIMINARY	W= WORKING AB= AS BUILT

DO NOT SCALE THESE DRAWINGS. USE WRITTEN DIMENSIONS ONLY.
ALL DIMENSIONS TO BE CHECKED ON SITE PRIOR TO COMMENCEMENT OF WORK.

Proposed
Car Port

DRAWING STATUS: **PLANNING**

**1 Merdon Close
Chandler's Ford
Eastleigh
SO53 1EF**

DATE:	April 2021	SCALE @ A1:	Varies
JOB NO:	1149	DRAWING NO:	001
		REVISION:	D