



NOTES

1. THIS DRAWING SHOULD NOT BE SCALED.
2. THIS DRAWING IS TO BE READ IN CONJUNCTION WITH ALL RELEVANT ARCHITECTS DRAWINGS AND THE STRUCTURAL SPECIFICATION
3. ALL DIMENSIONS ARE IN MILLIMETRES AND LEVELS IN METRES

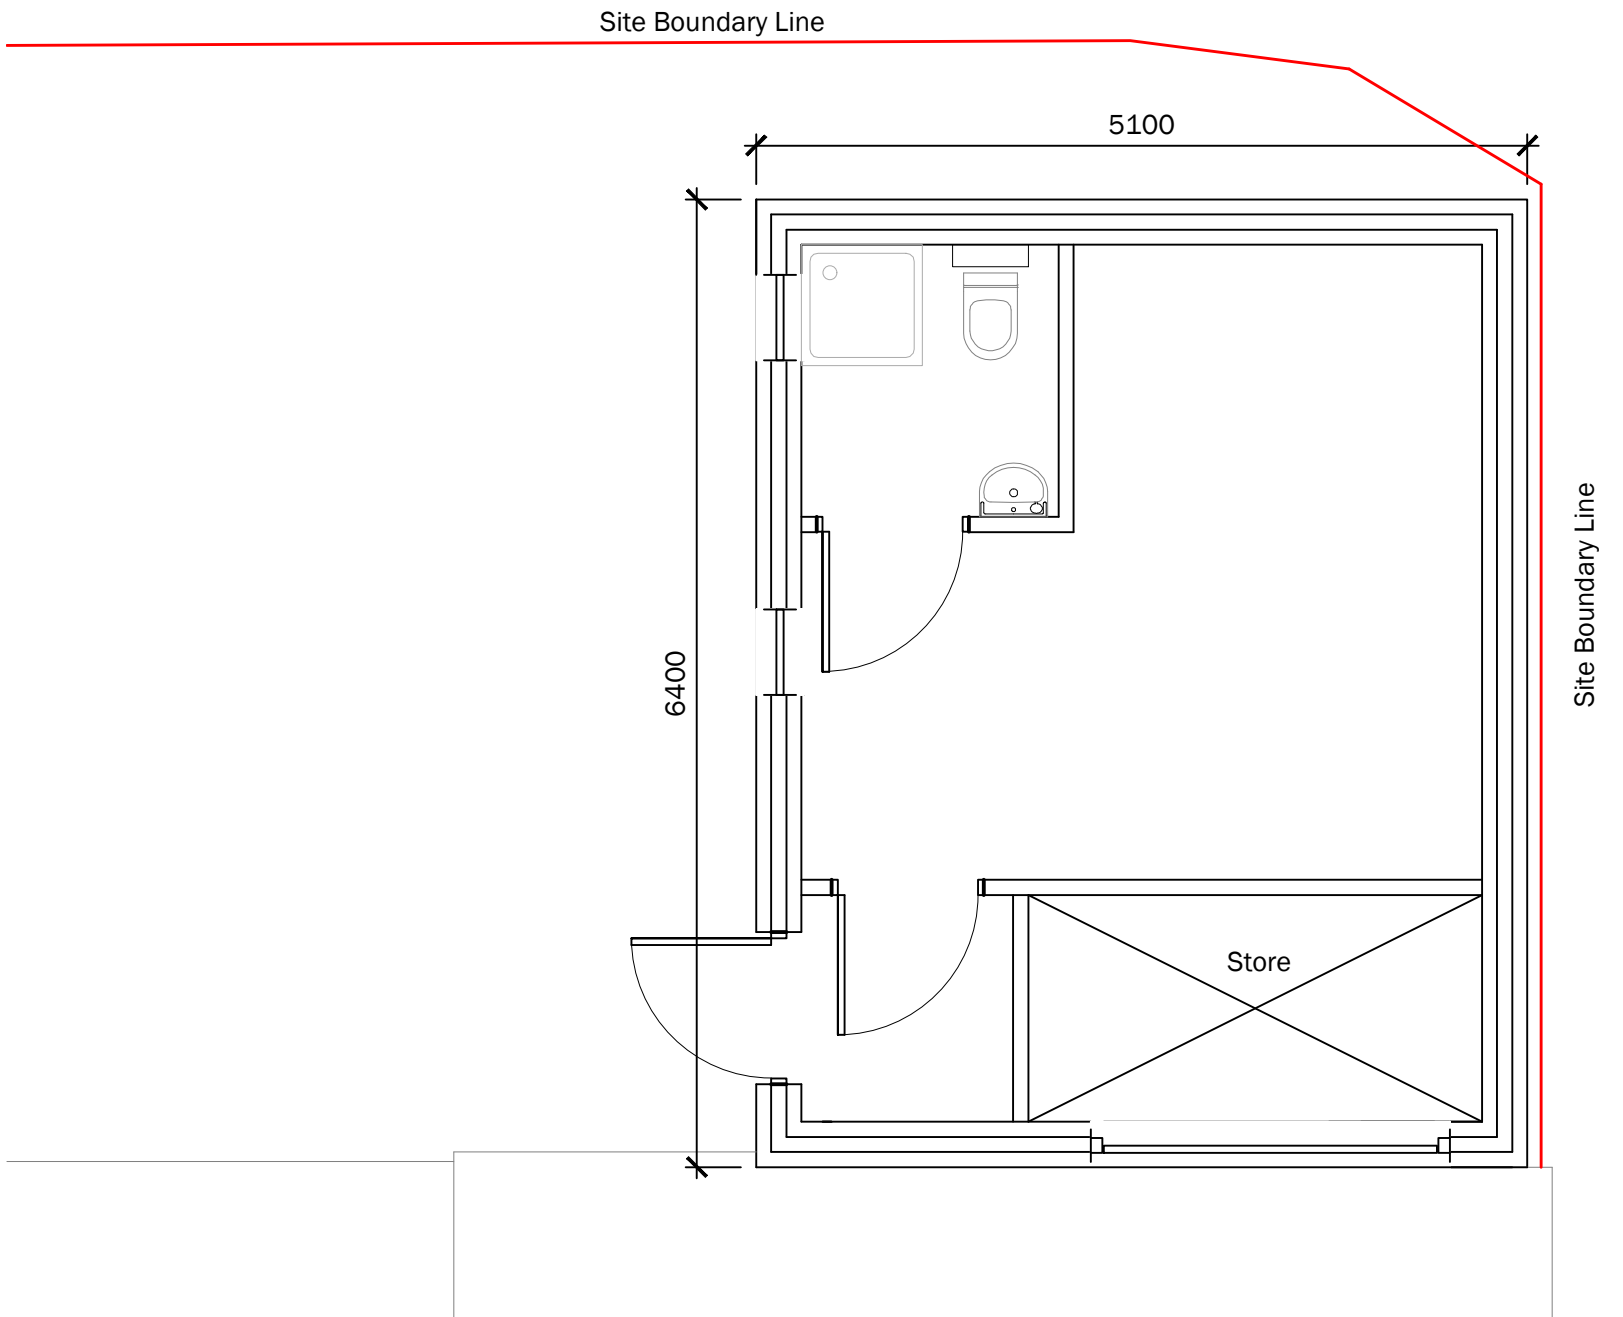


Main House


Proposed Ground Floor
1:50

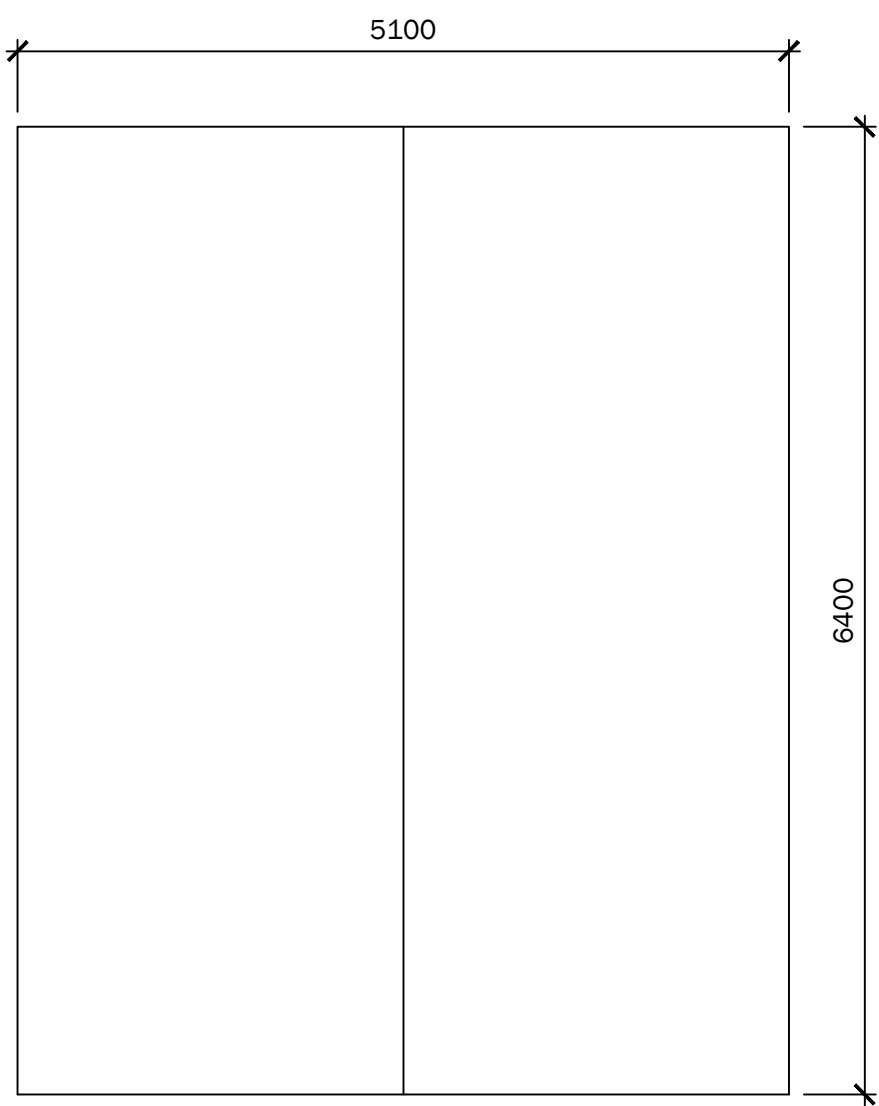


Proposed Roof Plan
1:50

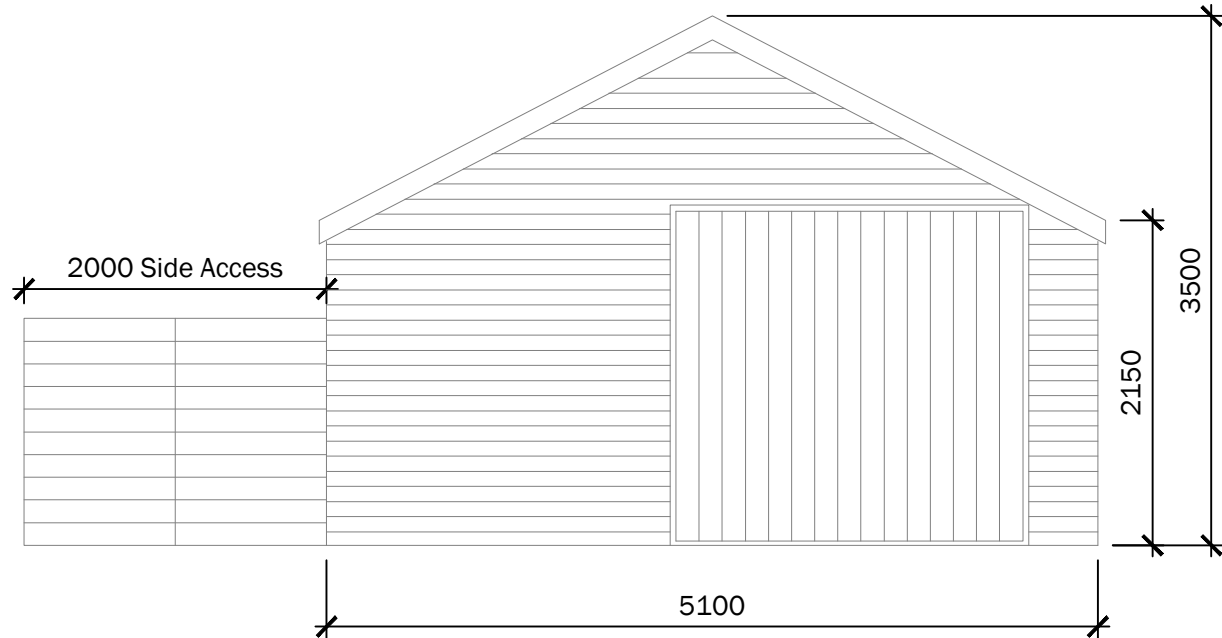


Proposed Front Elevation
1:50

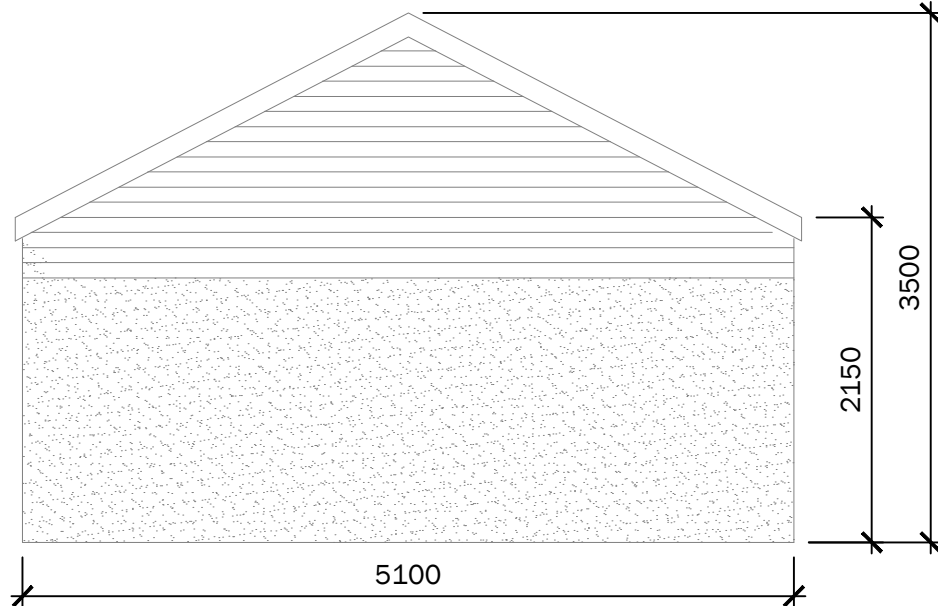

Proposed Rear Elevation
1:50

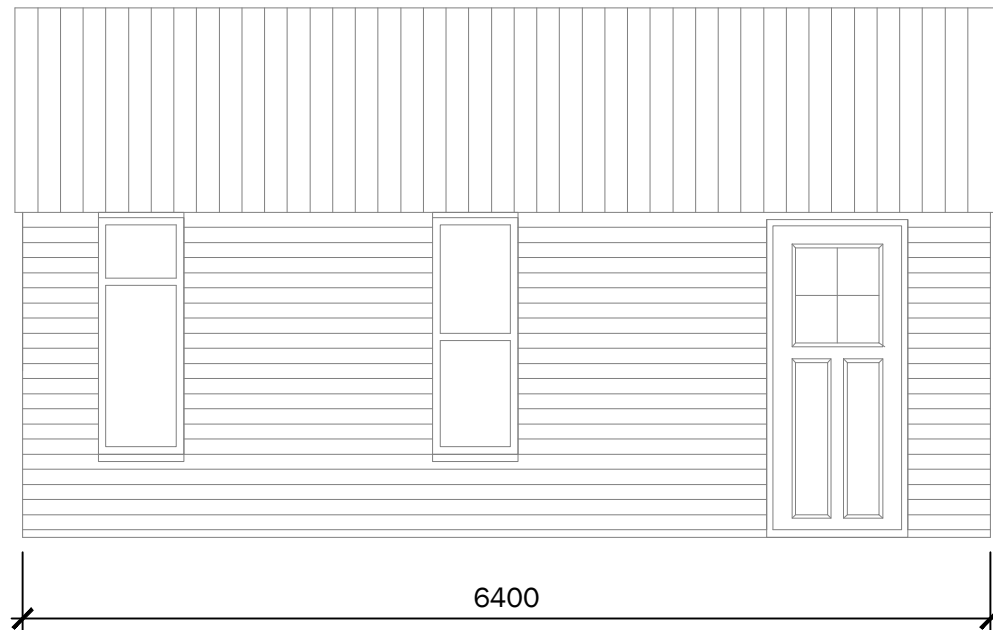

Proposed Left Side Elevation
1:50

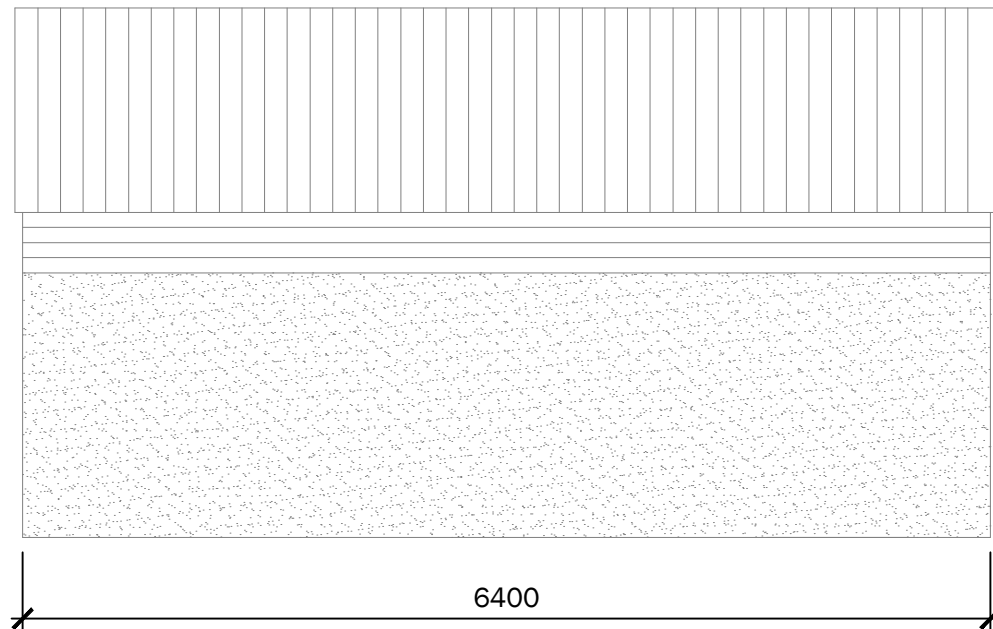

Proposed Right Side Elevation
1:50

P2 ZR MAY'22 For Information

Rev By Date Revisions

Client

Michelle Lovell

Project

19 Freeground Road

Title

Proposed Garage
Plans and Elevations

Drawing status

INFORMATION

Drawing No.

21050-02

Date MAY'22

Scale 1:50

Drawn ZR

Chk'd PJT

Rev.

P1