







EXISTING SITE PLAN

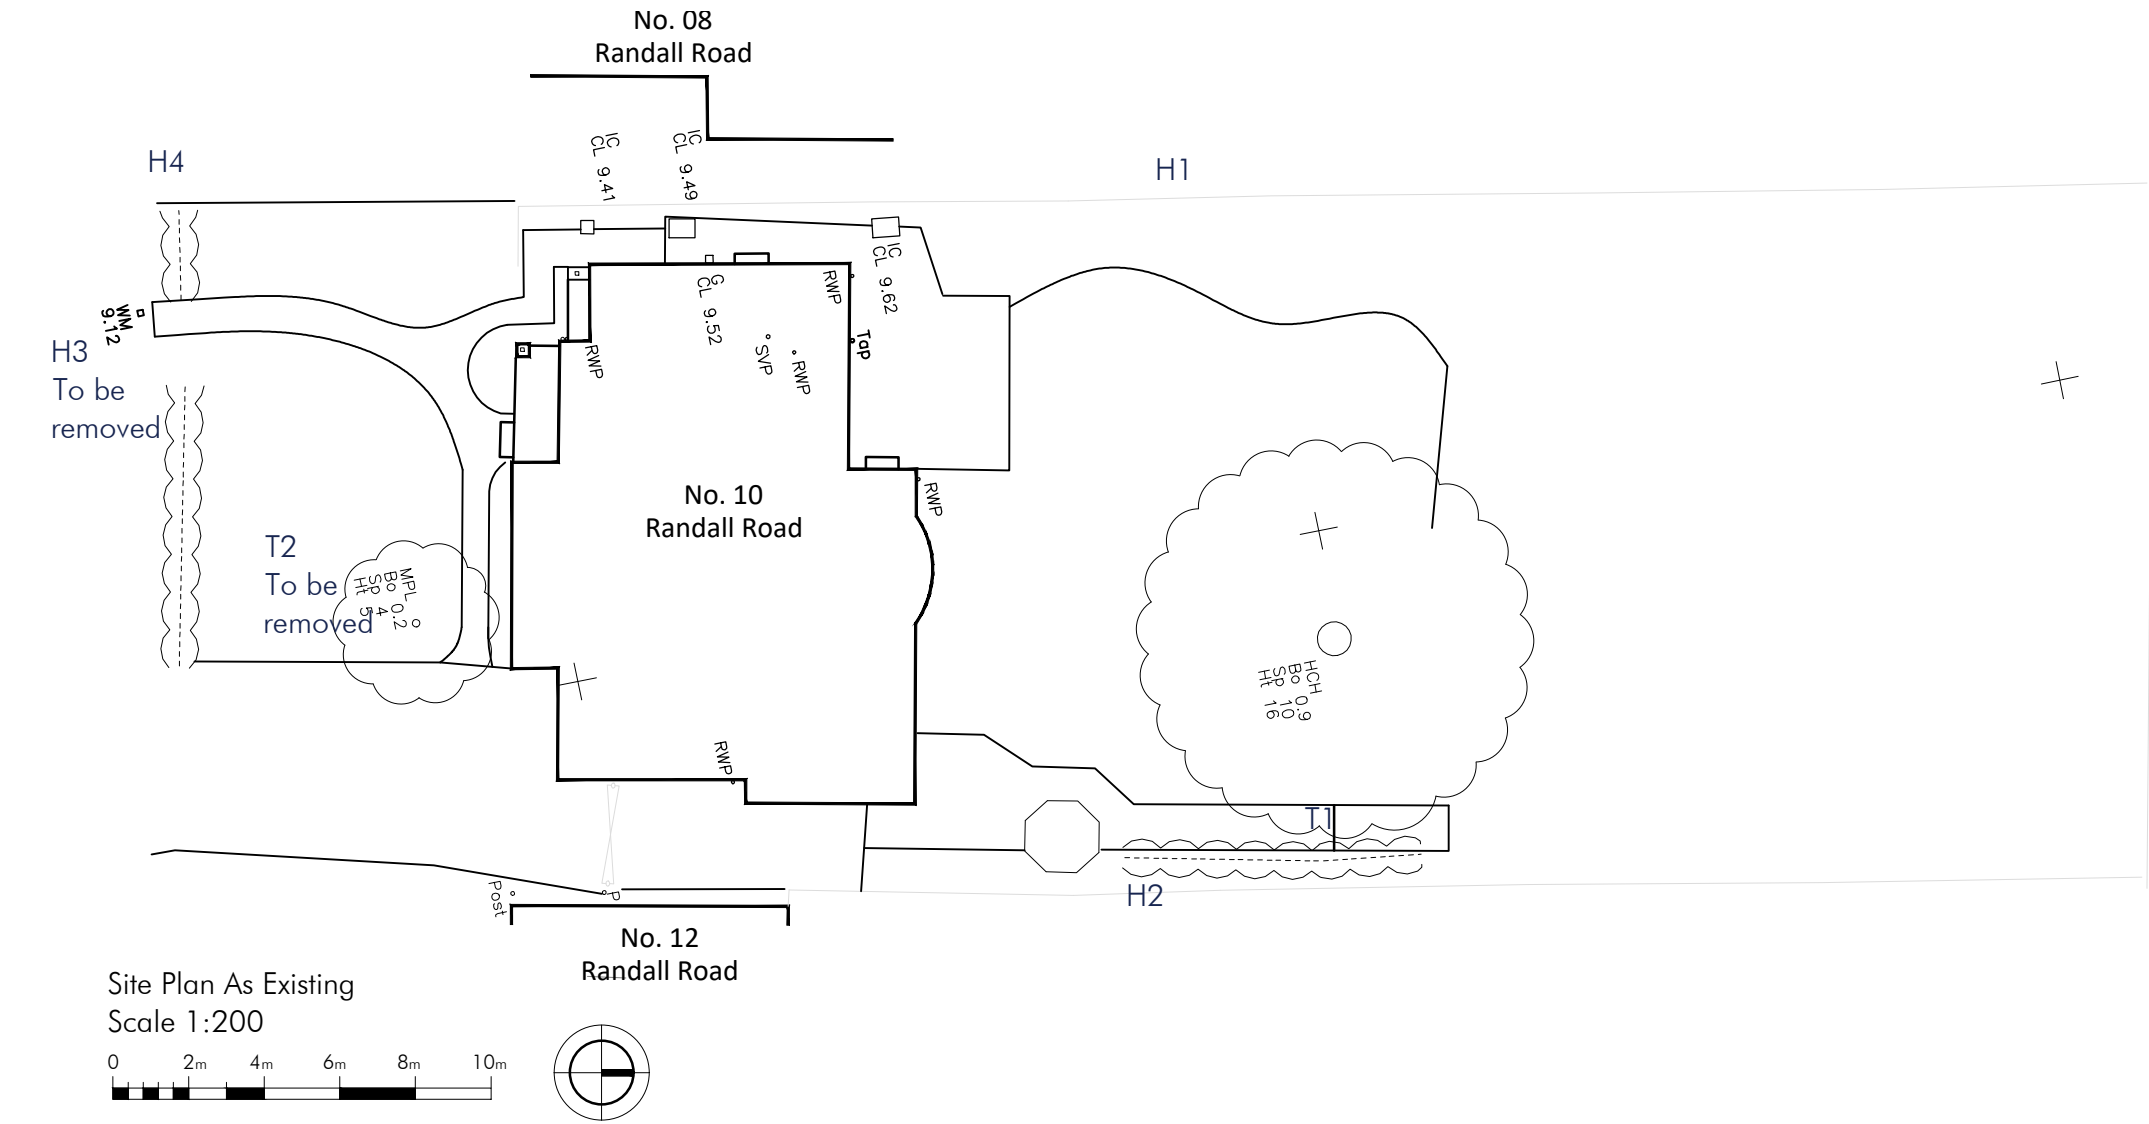




EXISTING ELEVATIONS




PROPOSED FLOOR PLANS

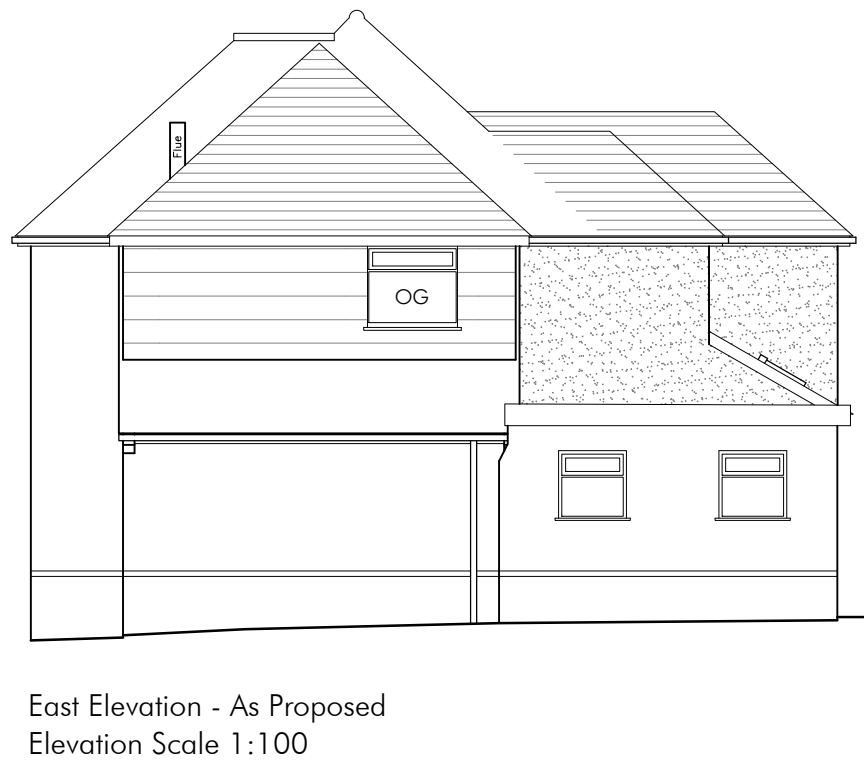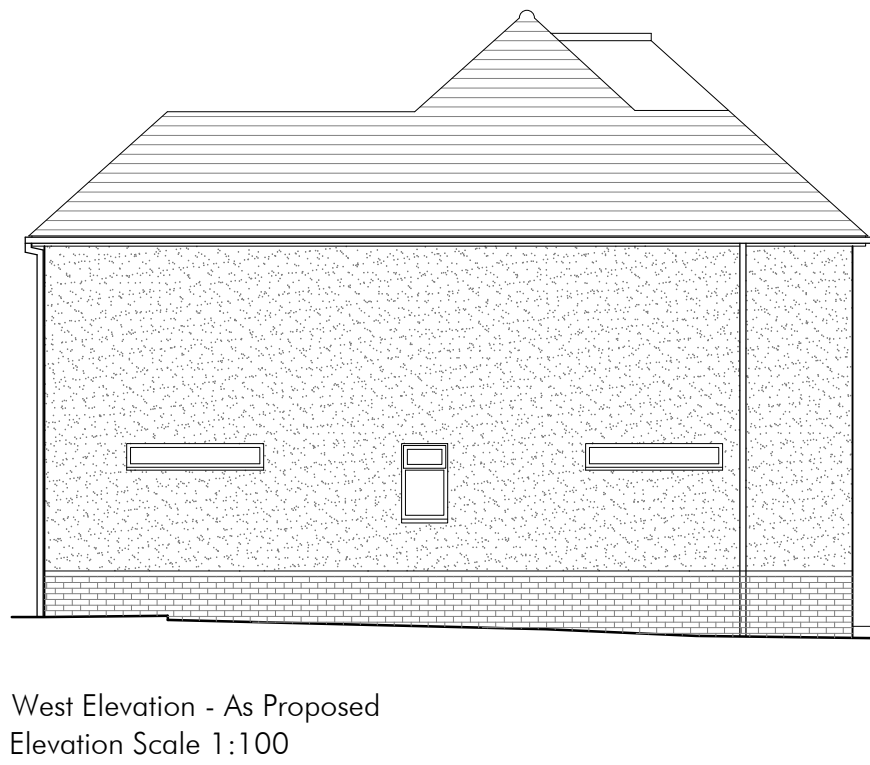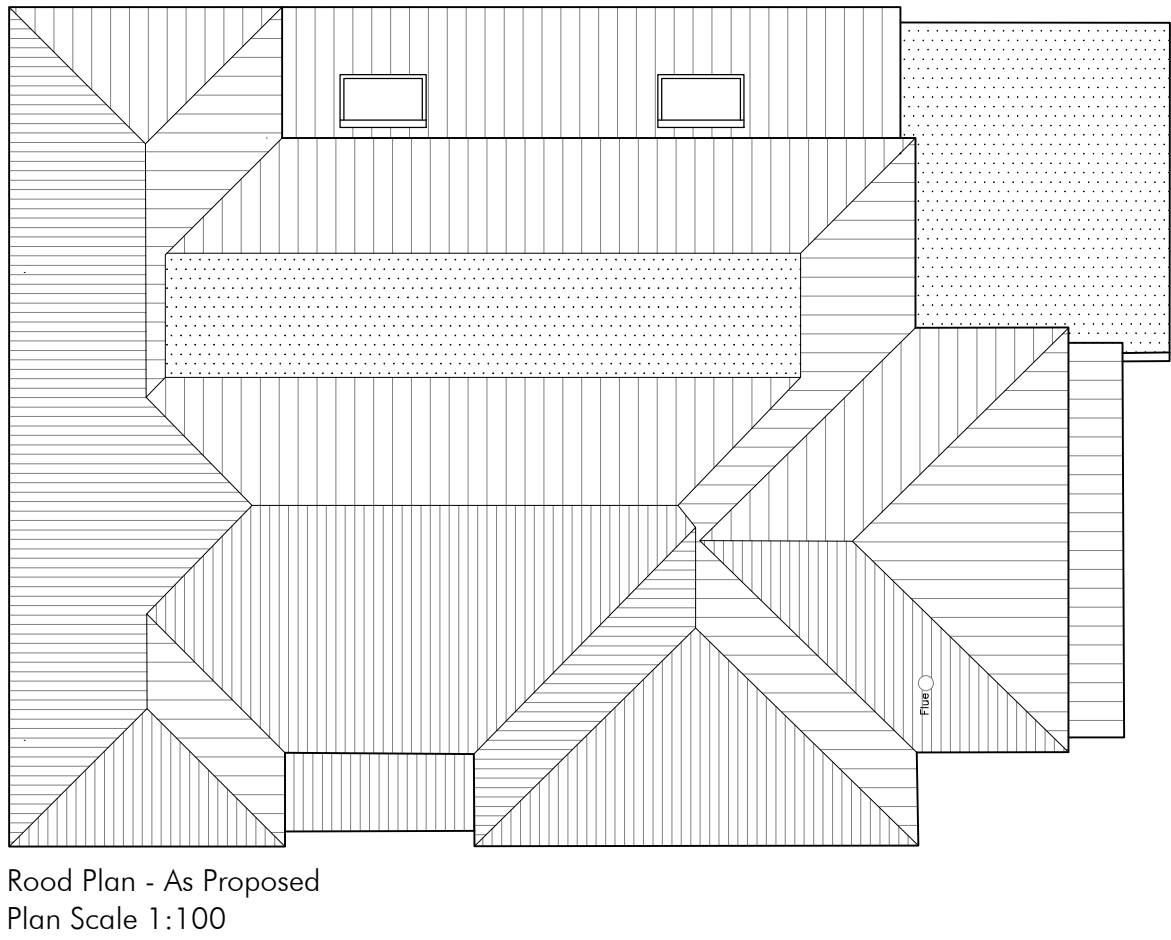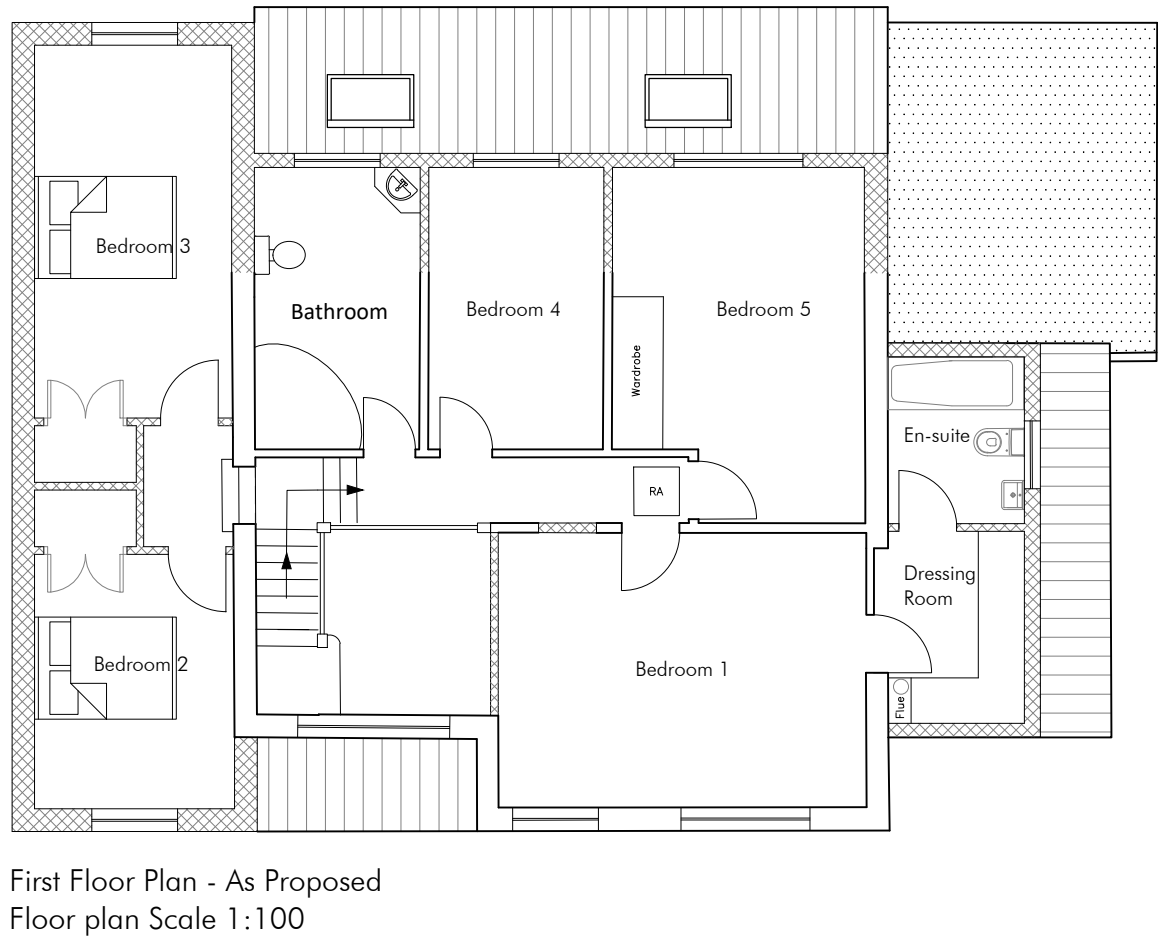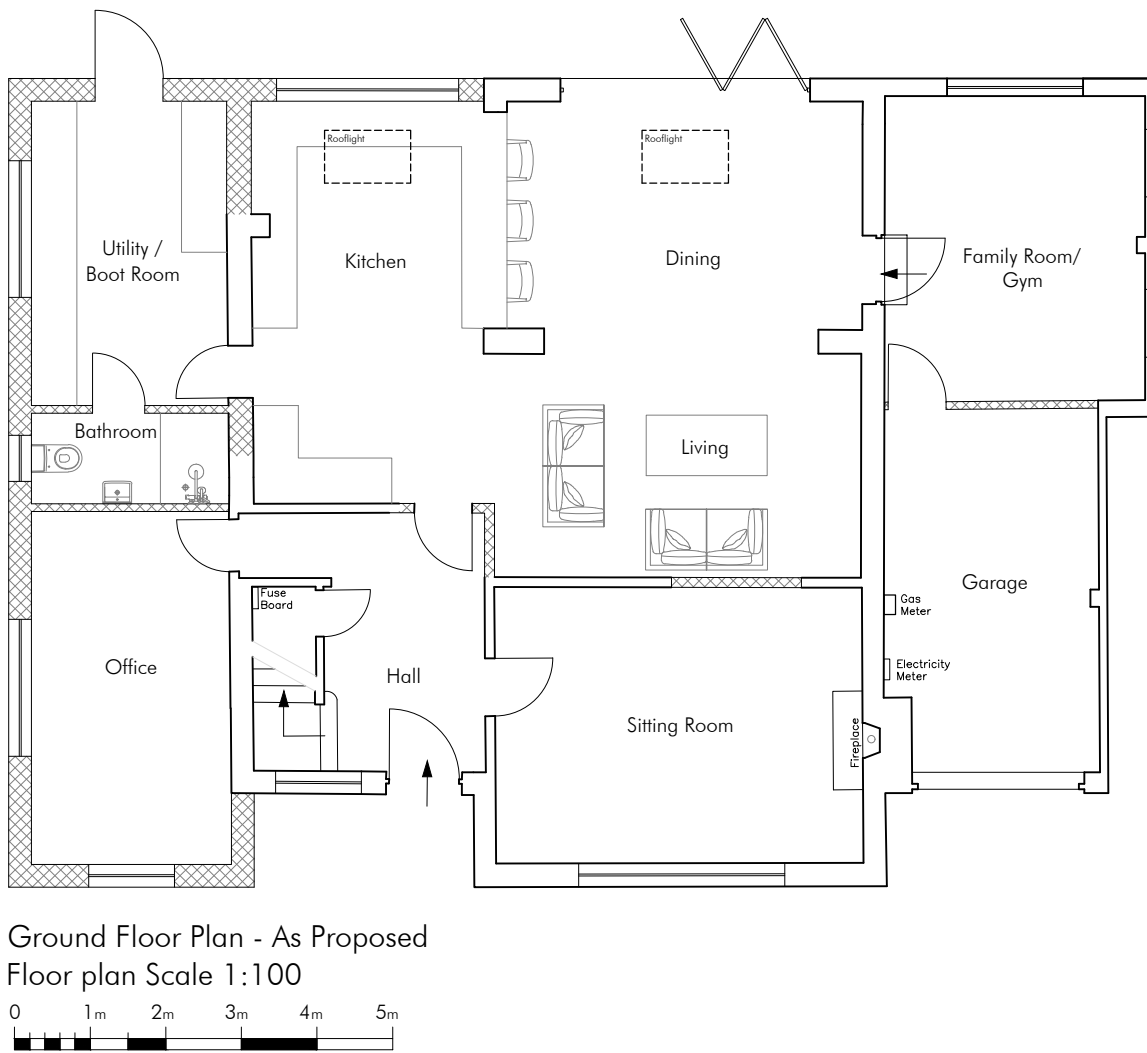

EXISTING FLOOR PLANS

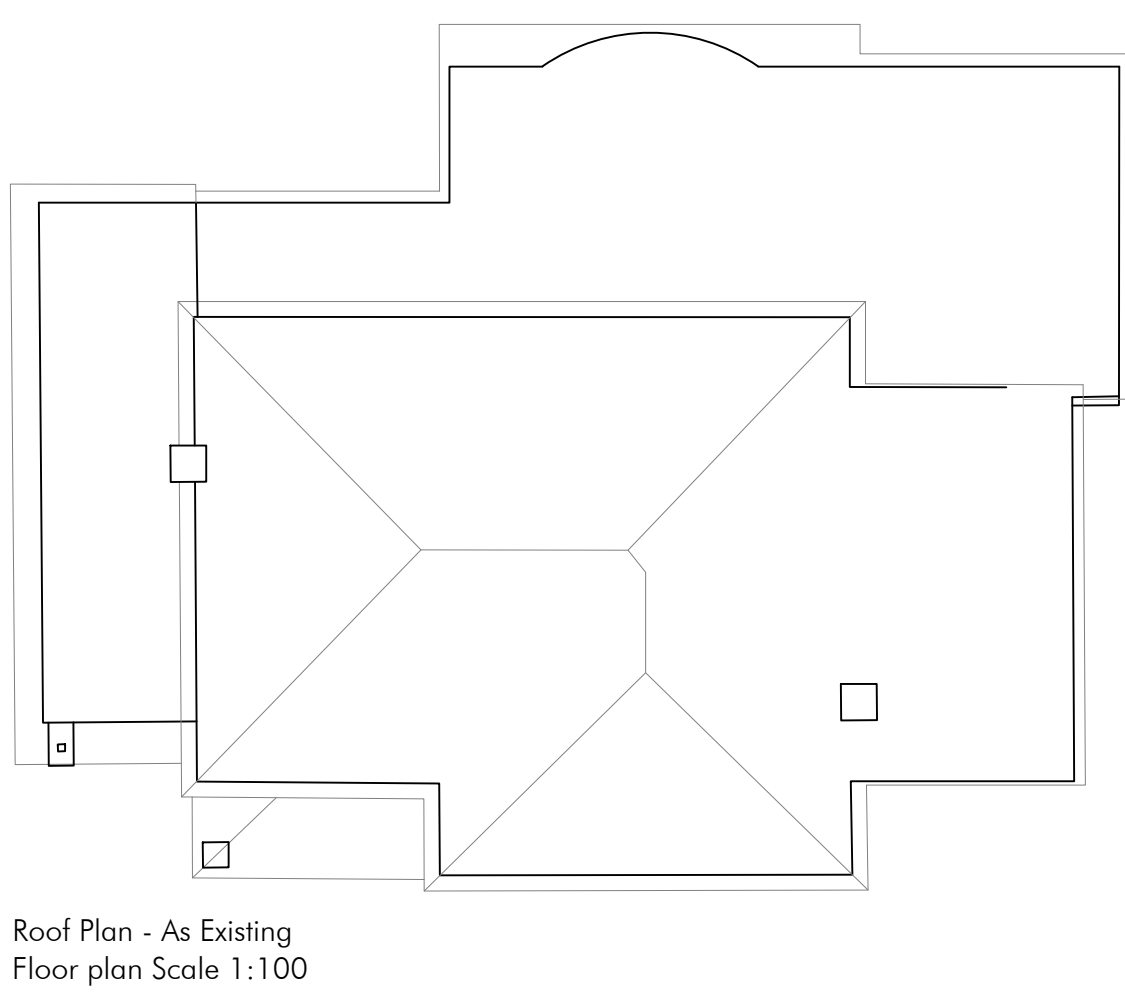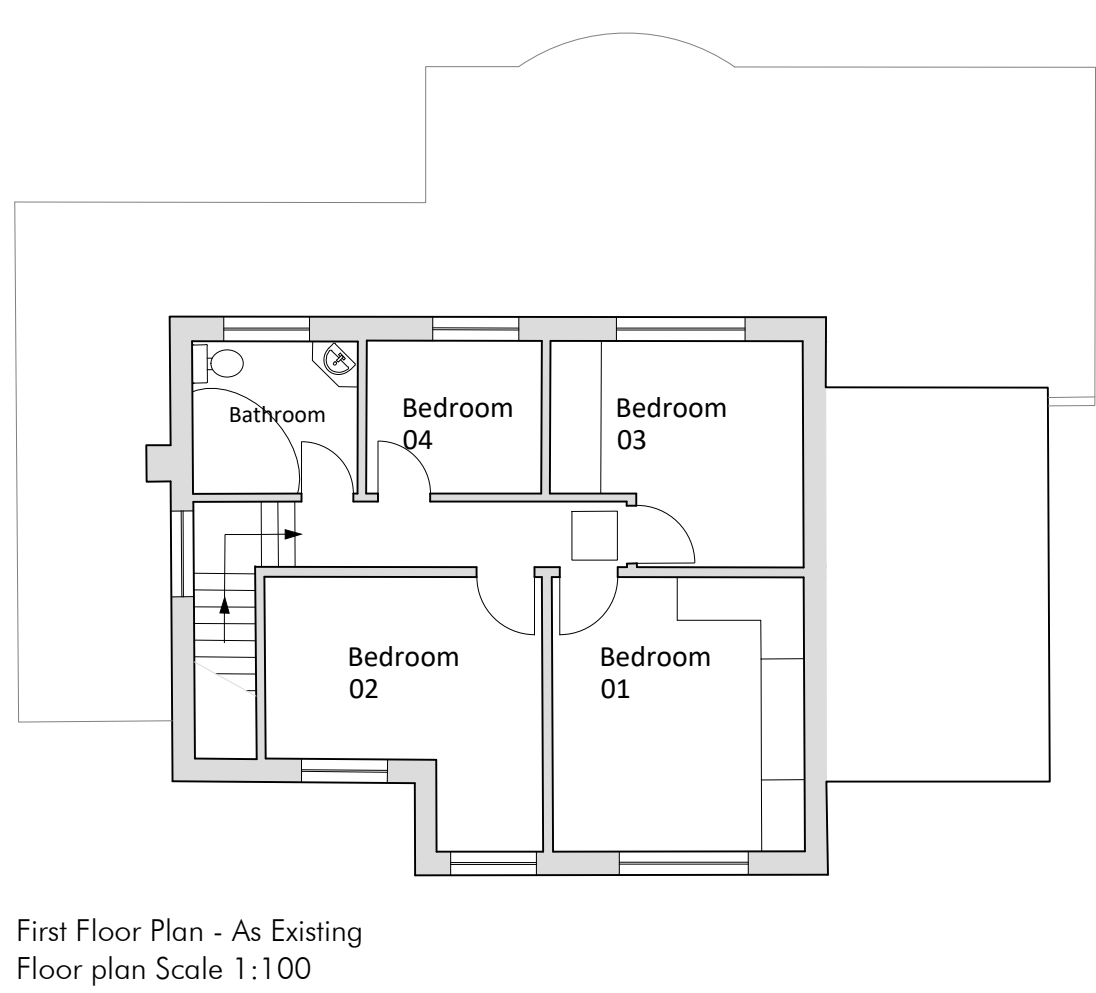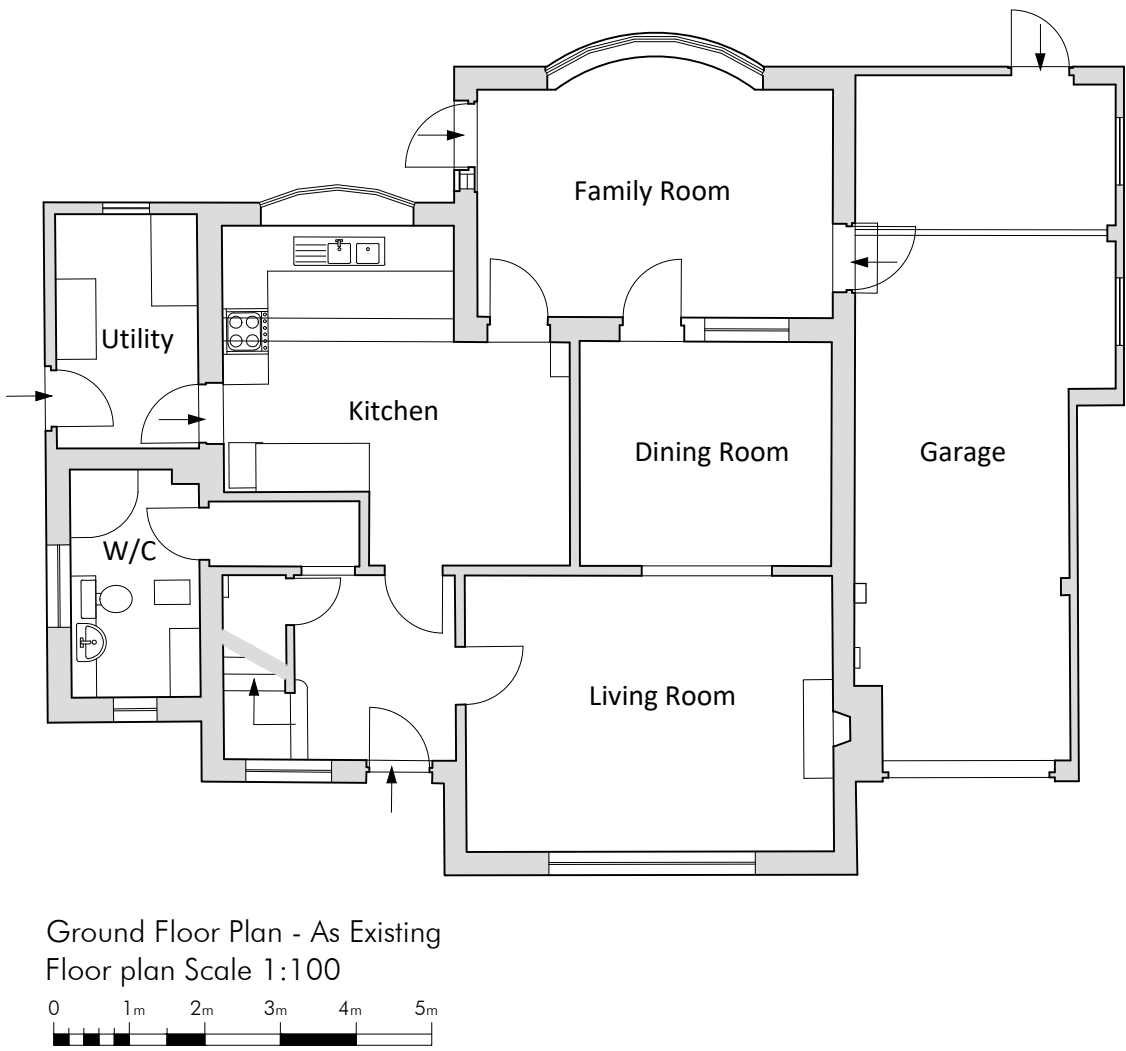

PROPOSED SITE PLAN

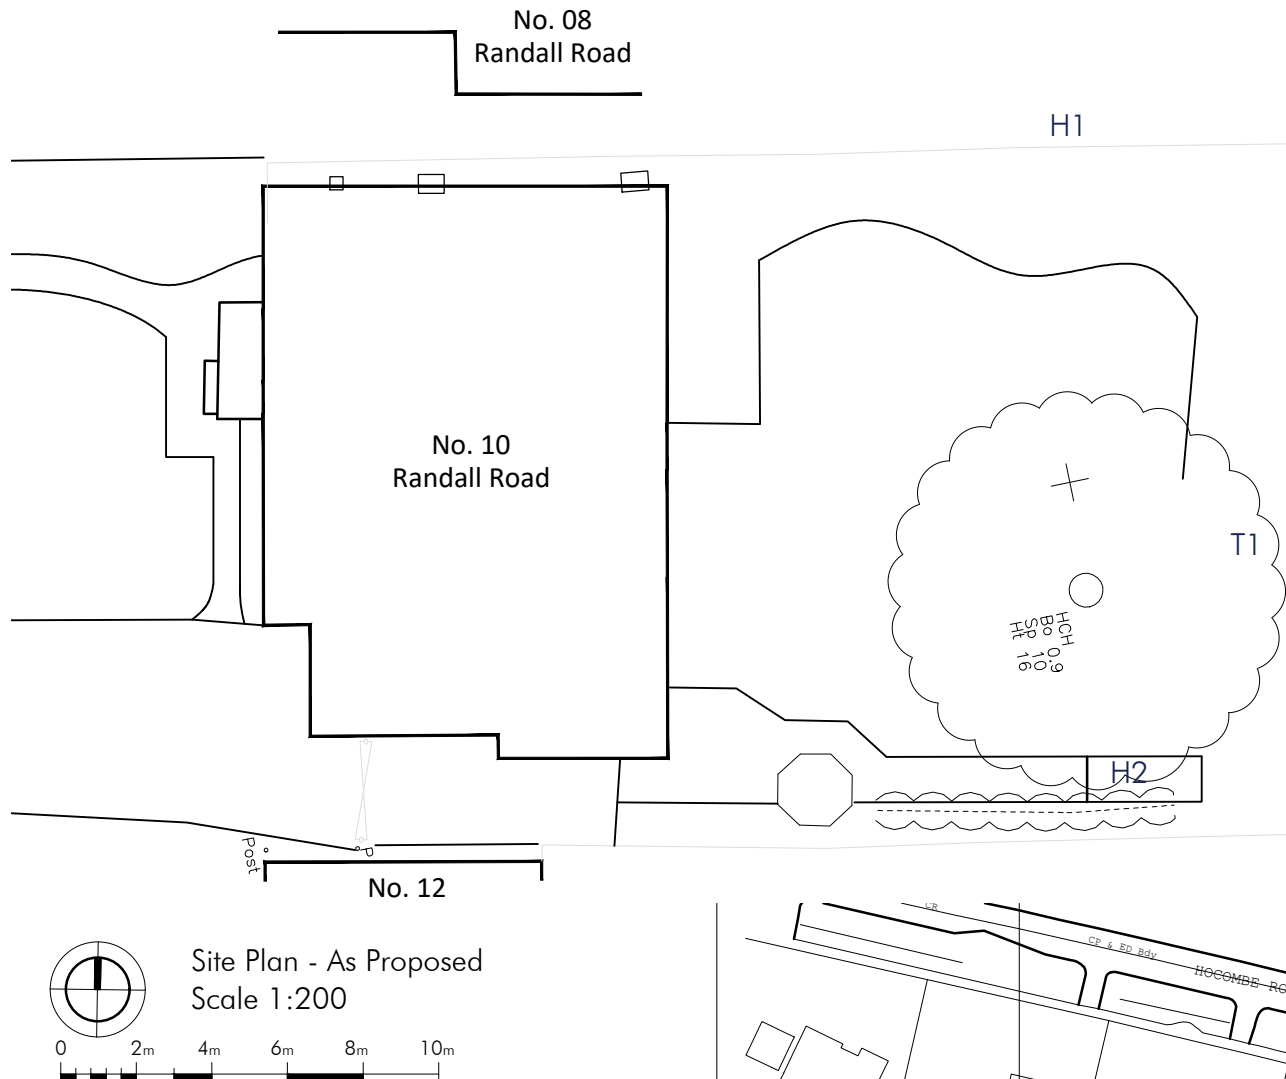

NOTES FOR THE PROPOSED WORKS:

External Walls - Brickwork Red/ Orange to match main house. White render.
Brown/Orange tile hanging
Roof (Main) - Brown/Orange plain tiles to match main house
Roof (Flat)- EPDM Rubber Roof
UpVC - White window/doors
Rwps - White to match existing & to be extended as required
OG = Obscure Glazing

B	Planning updates	09.06.2022
A	Amended to clients comments	30.05.2022
No.	Description	Date

SC Architecture

Anchor House, School Lane
Chandlers Ford, Eastleigh
Hampshire SO53 4DY

T: 023 8026 9222
E: info@sc-architecture.co.uk
W: www.sc-architecture.co.uk

RIBA

Chartered Practice

Drawing Title:
Planning Drawings

Project Title:
10 Randall Road
Chandlers Ford

Drawing No.:
4304-P-100

Revision: B
Date: May 2022
Scale: As Shown
Drawn: HLE
Checked: MSS

This drawing is the copyright of the company and must not be reproduced or used without permission. Annotated dimensions are to be taken in preference to scaled dimensions and site dimensions must be checked before work is commenced