




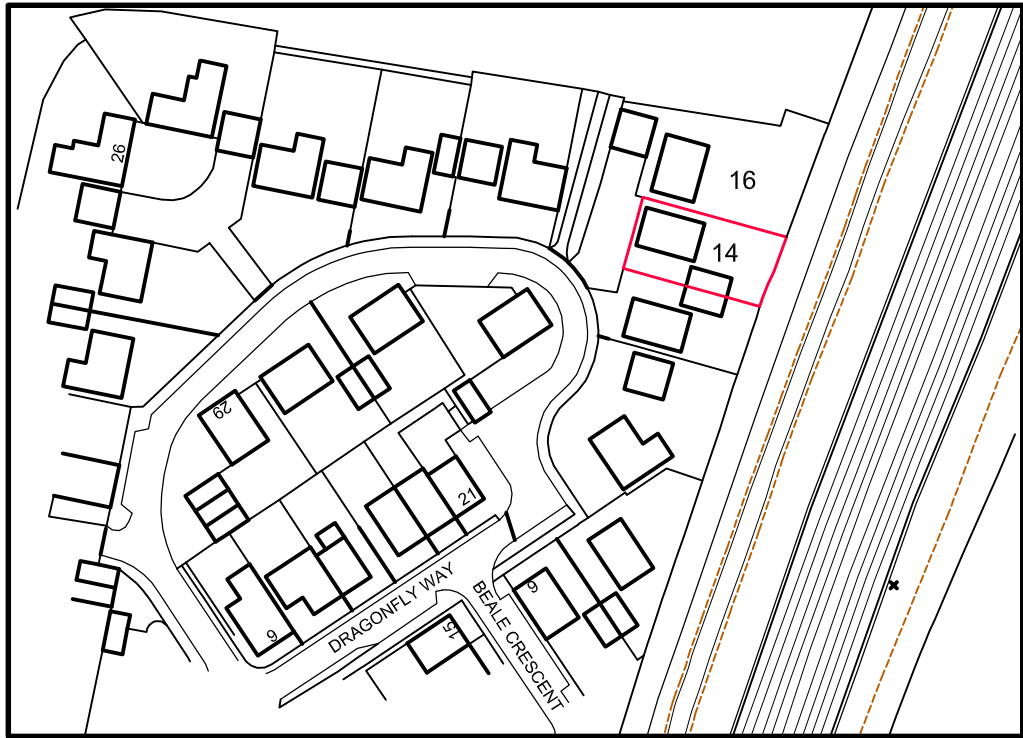

LOCATION PLAN 1:1250

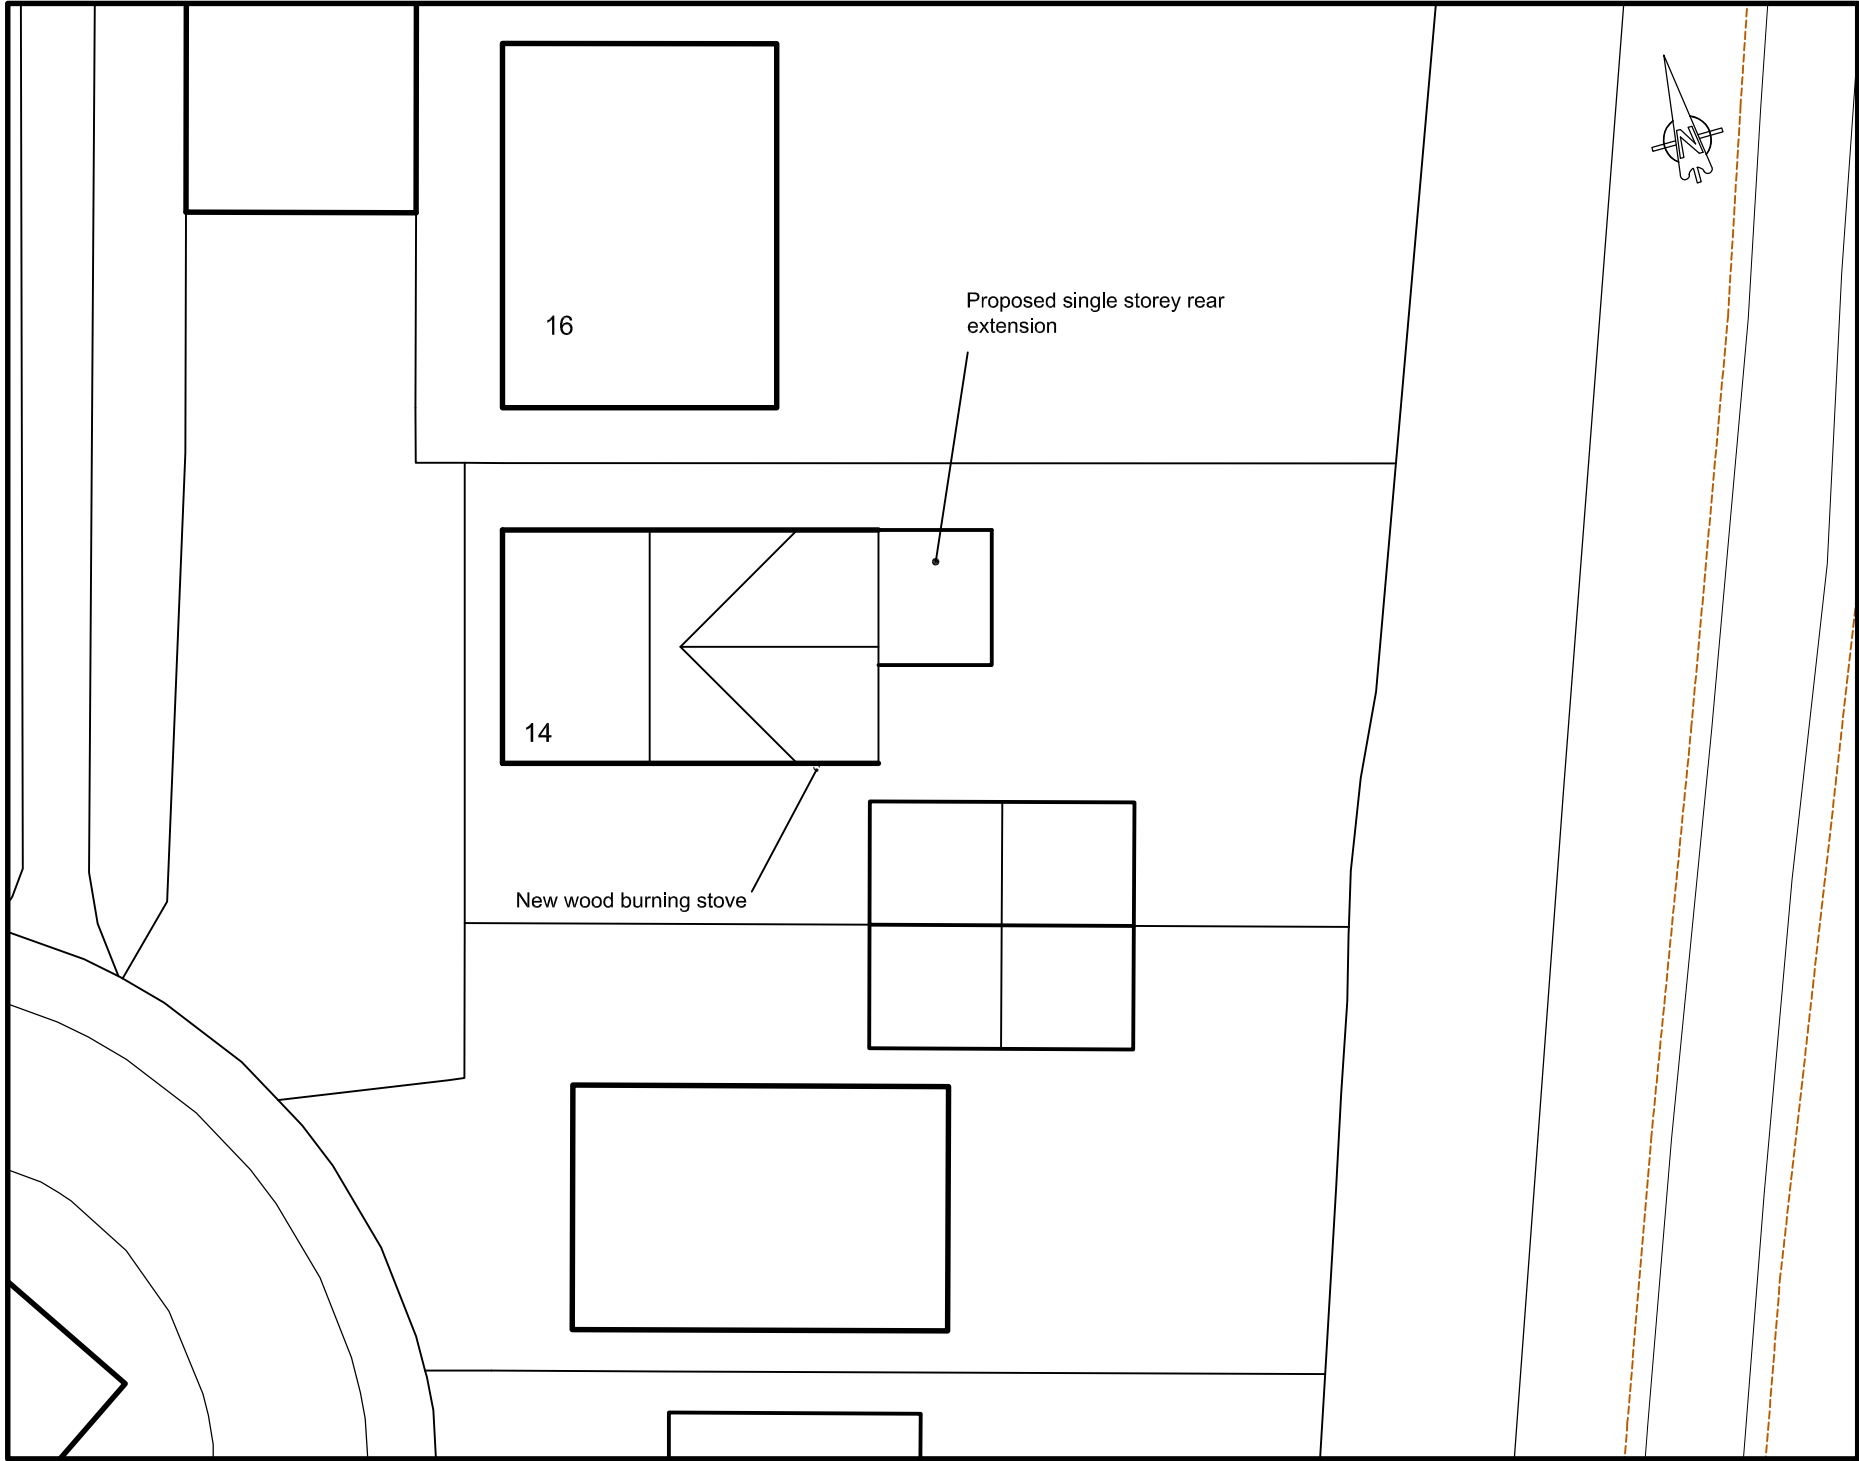


SITE PLAN 1:200

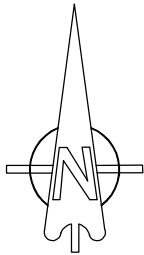

OS Licence number 100020449

project name

14 Dragonfly Way
Eastleigh SO50 4DD

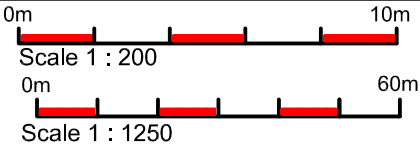

drawing title			drawn	
Location Plan			AJS	
date	scales	sheet size	drawing ref	
Feb 2021	As shown	A3	A21/800/ 01b	