



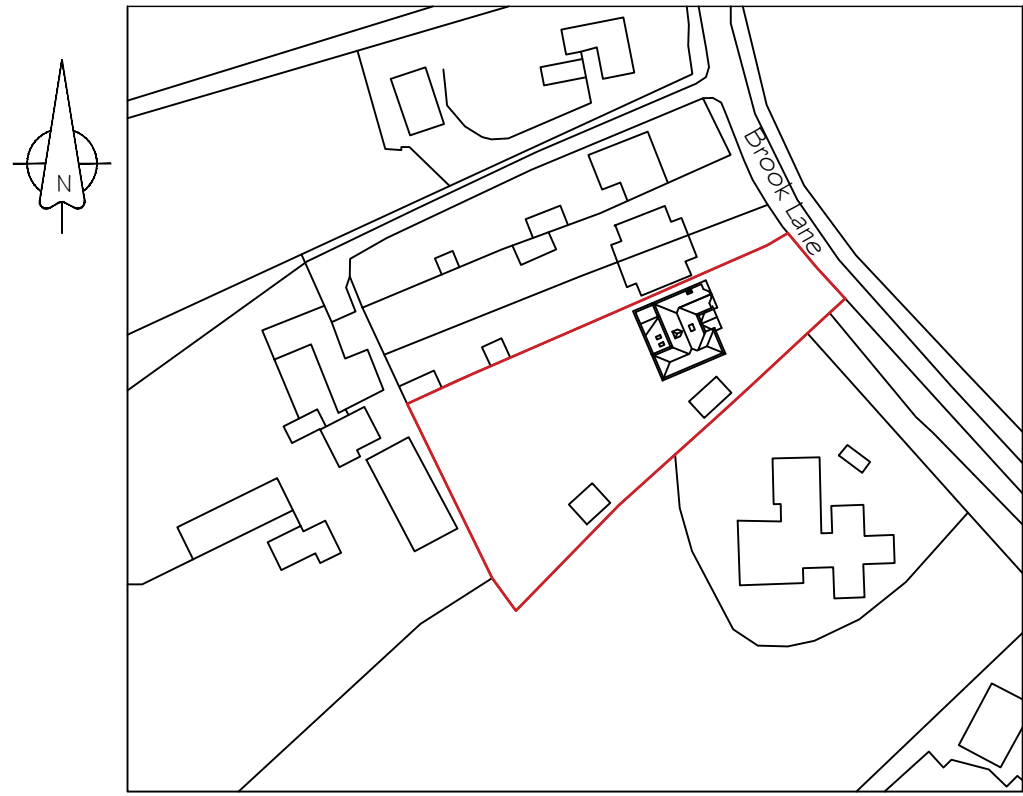

Location Plan I : 1 250
© Crown Copyright (2022). All rights reserved.
Licence Number 100046928.

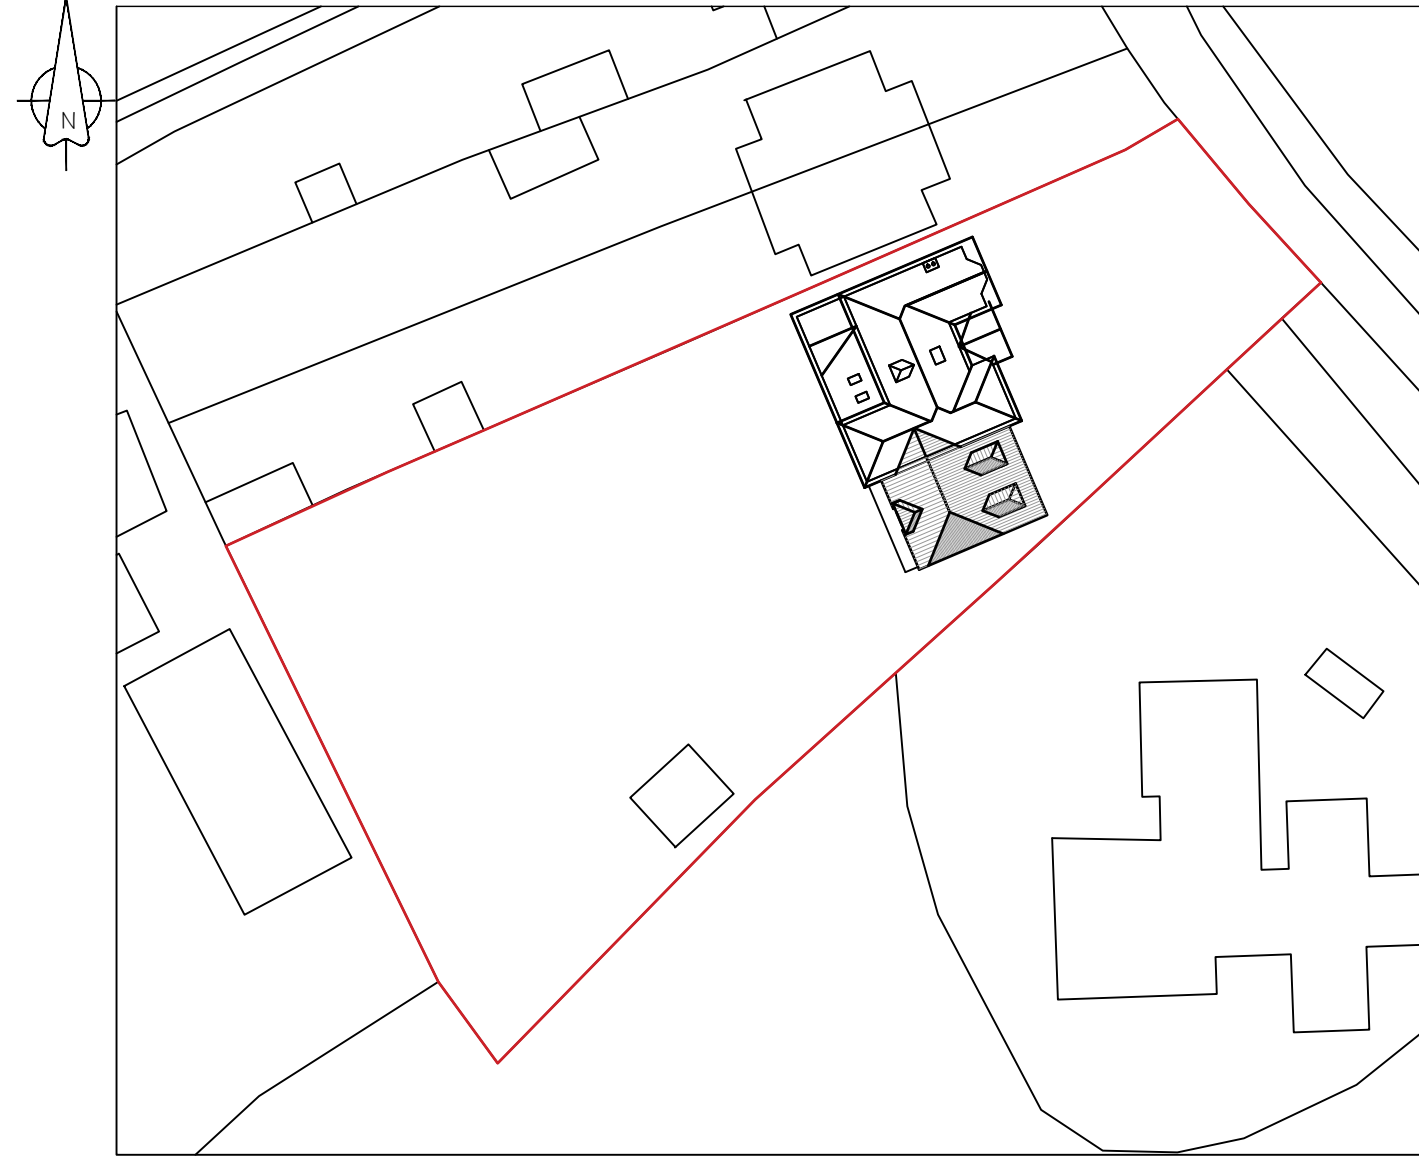


Block Plan I : 500

Drawing Notes:

The copyright of this drawing belongs solely with BPS Design Consultants Ltd, it should not be copied or reproduced without their written consent.

Written dimensions to take precedent over scaling the drawing however all dimensions to be checked and verified on site prior to commencing works. The Contractor shall take all responsibility for setting out. Any discrepancies should be clarified prior to proceeding with work.

All workmanship and materials shall comply with BS 8000 Parts 1-15.

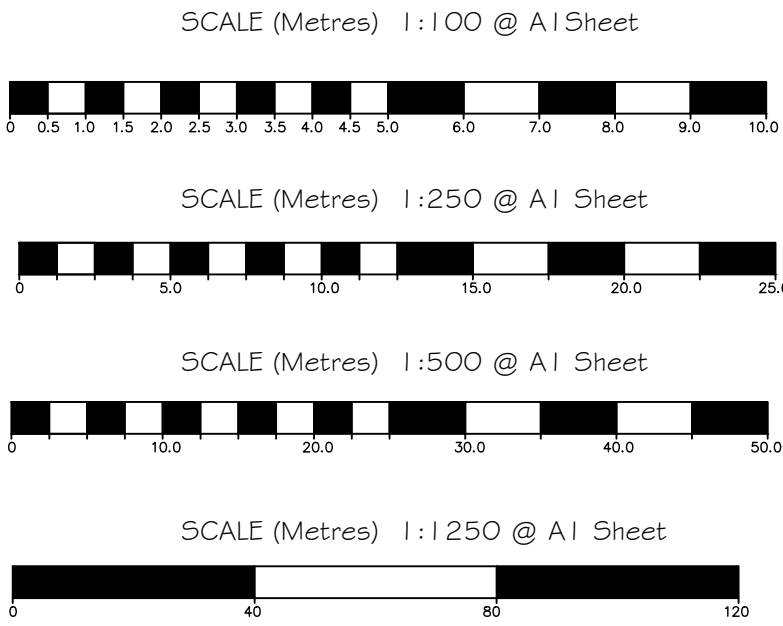

Issued For Planning
Approval

BPS Design Consultants Ltd Architectural Services and Structural Engineers	
Seafields, Dodwell lane, Bursledon, Southampton, SO31 1DJ	
Tel: 023 8040 4017	
robert@bpsdesign.co.uk Mobile: 07915 604 293	colin@bpsdesign.co.uk Mobile: 07886 855 897
www.bpsdesign.co.uk	
Project:	Rosewood Brook Lane Botley SO30 2ER
Client:	Mr and Mrs G Bowers
Dwg Title:	Location and Site Plan
Dwg No:	PL/02
Revision:	-
Date:	April 2022
By:	rjn
Scale:	As Shown
The Copyright of this drawing belongs solely to BPS Design Consultants Ltd. It should not be copied or reproduced without consent from BPS Design Consultants Ltd. Original drawing at A1 size.	