




Existing Front Elevation

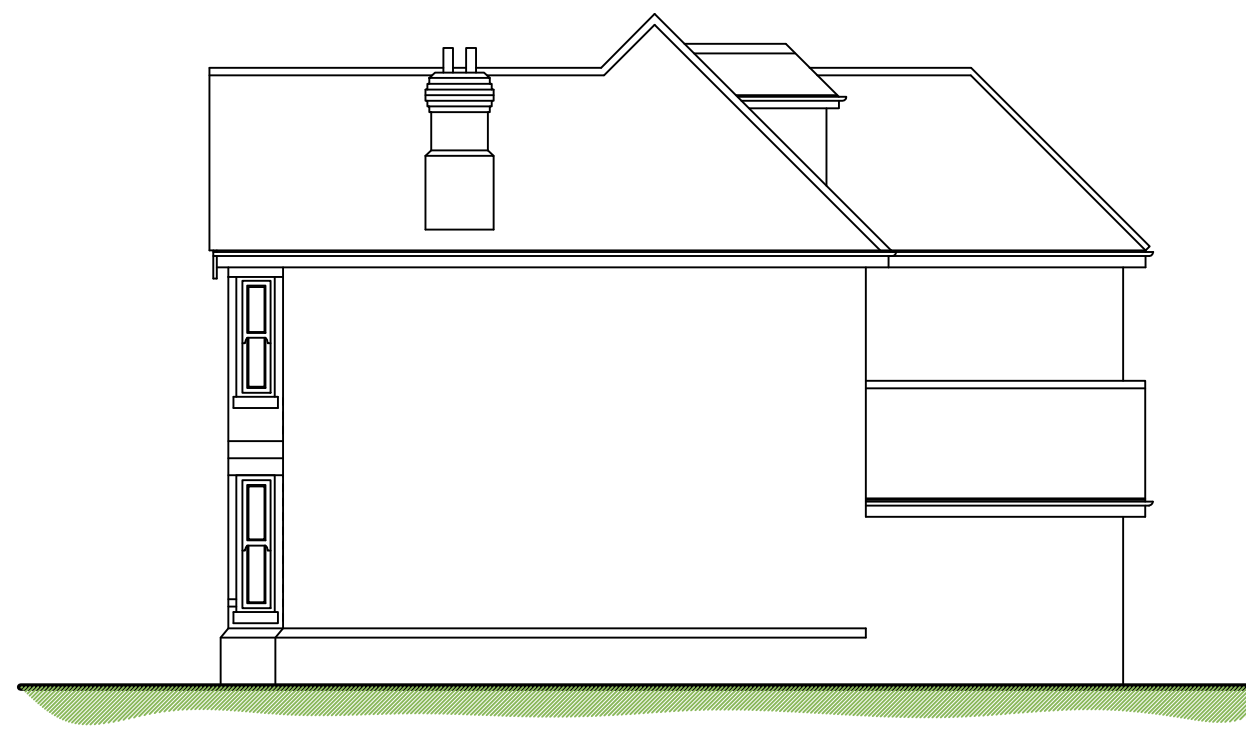


Existing Side Elevation




Existing Side Elevation




Existing Rear Elevation

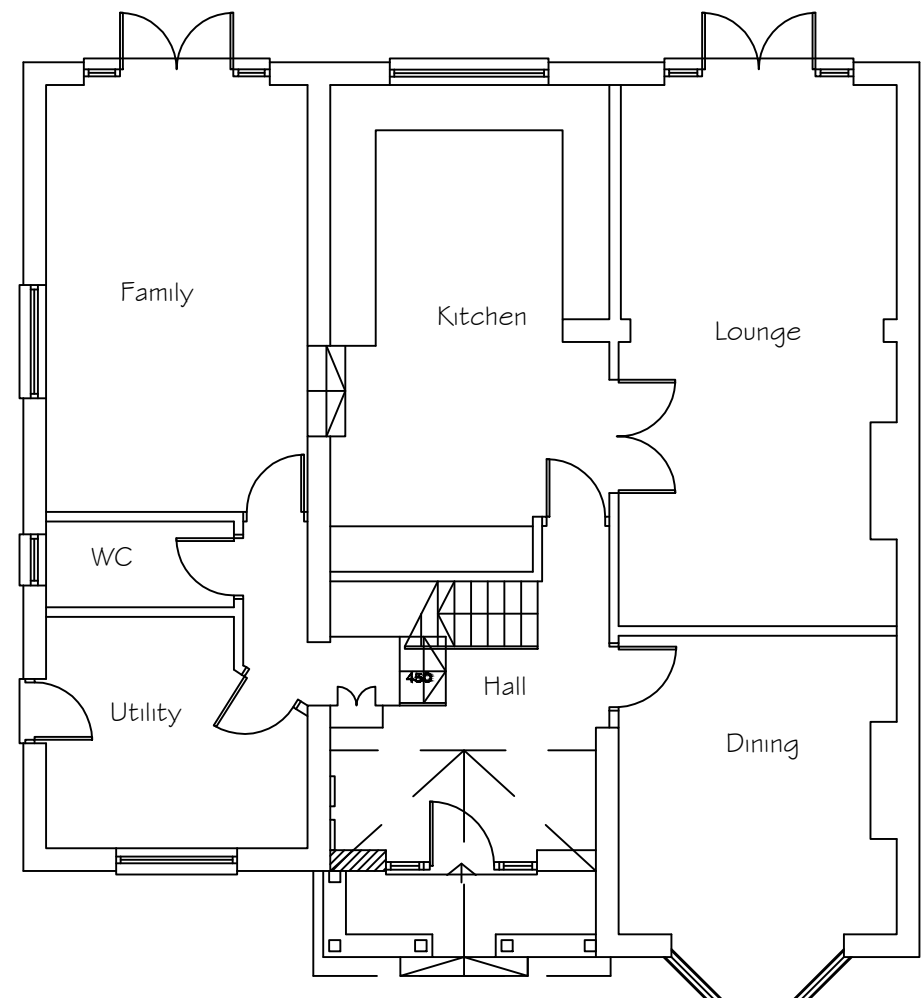

Existing Ground Floor Plan

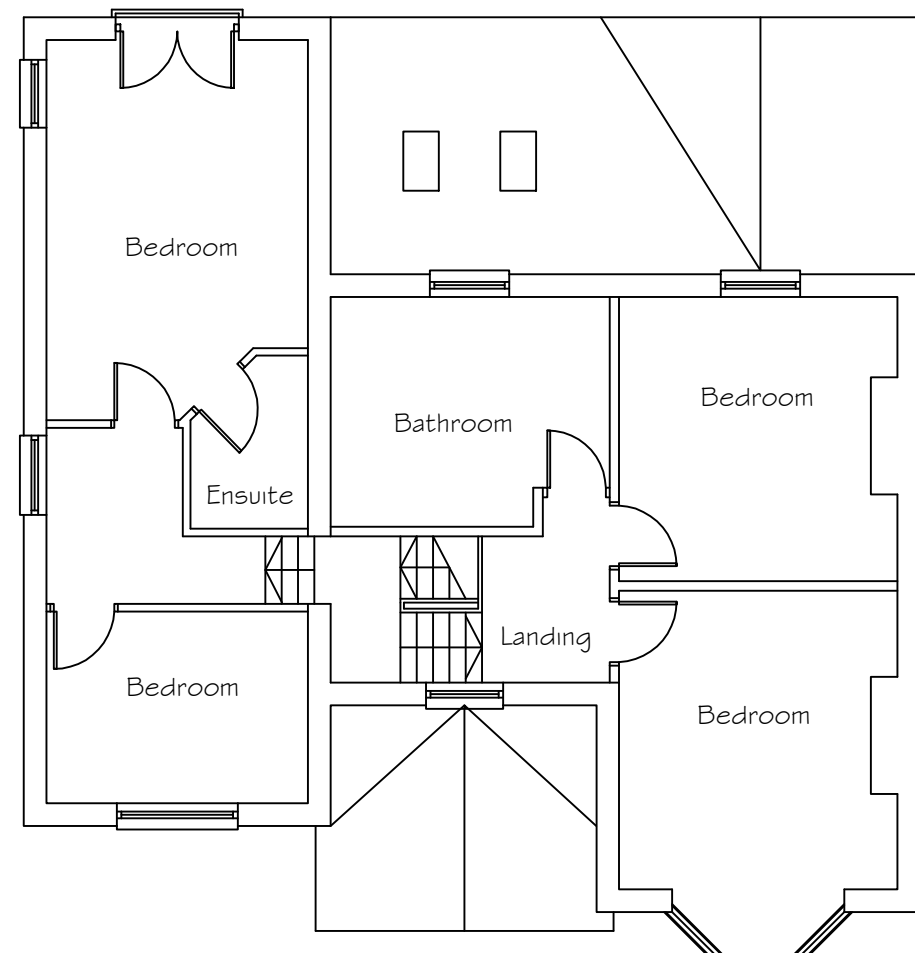

Existing First Floor Plan

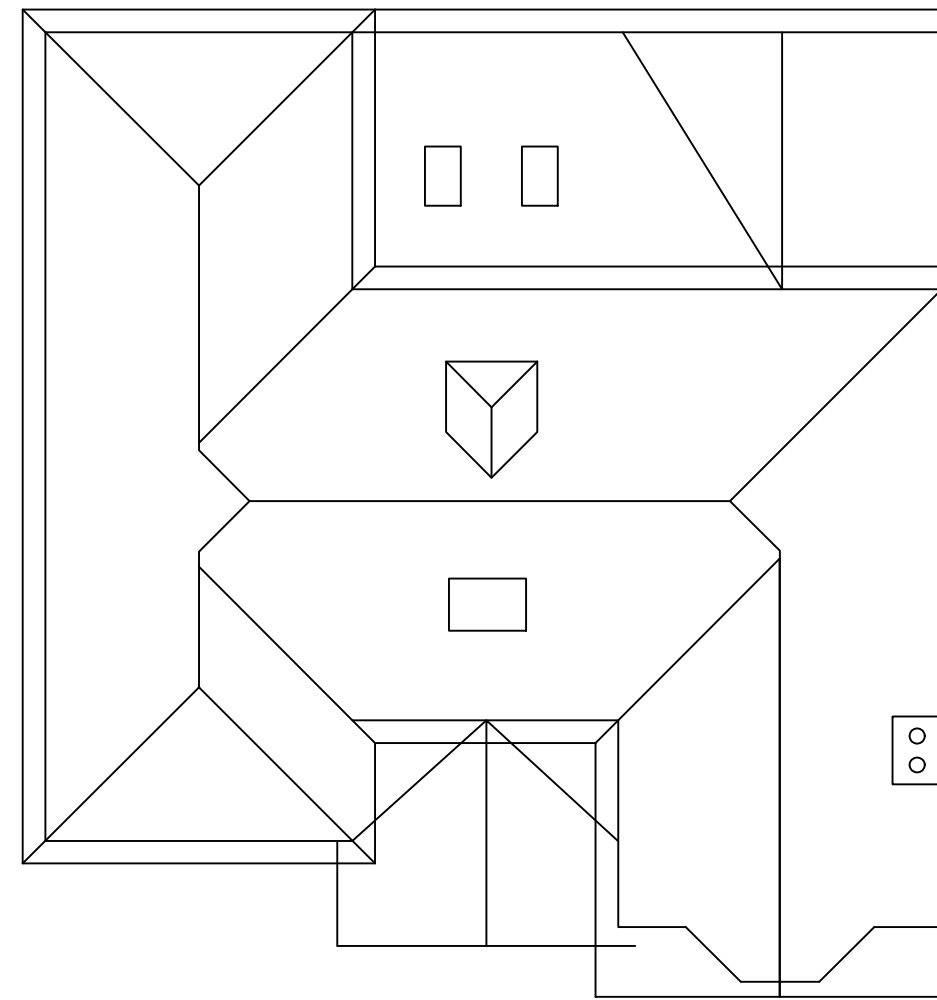


Existing Roof Plan

Existing Elevations and Plans 1:100


Amended scheme to approved scheme Z/37380/001 approved 30th Jan 2003.




Proposed Front Elevation

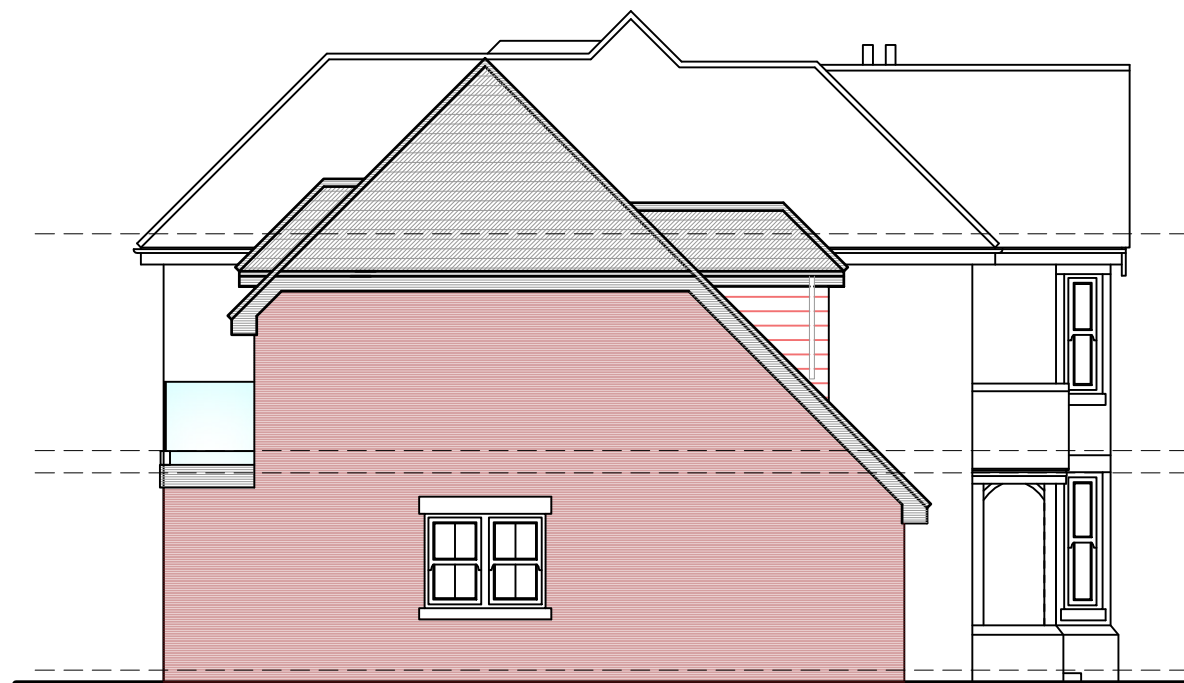


Proposed Side Elevation

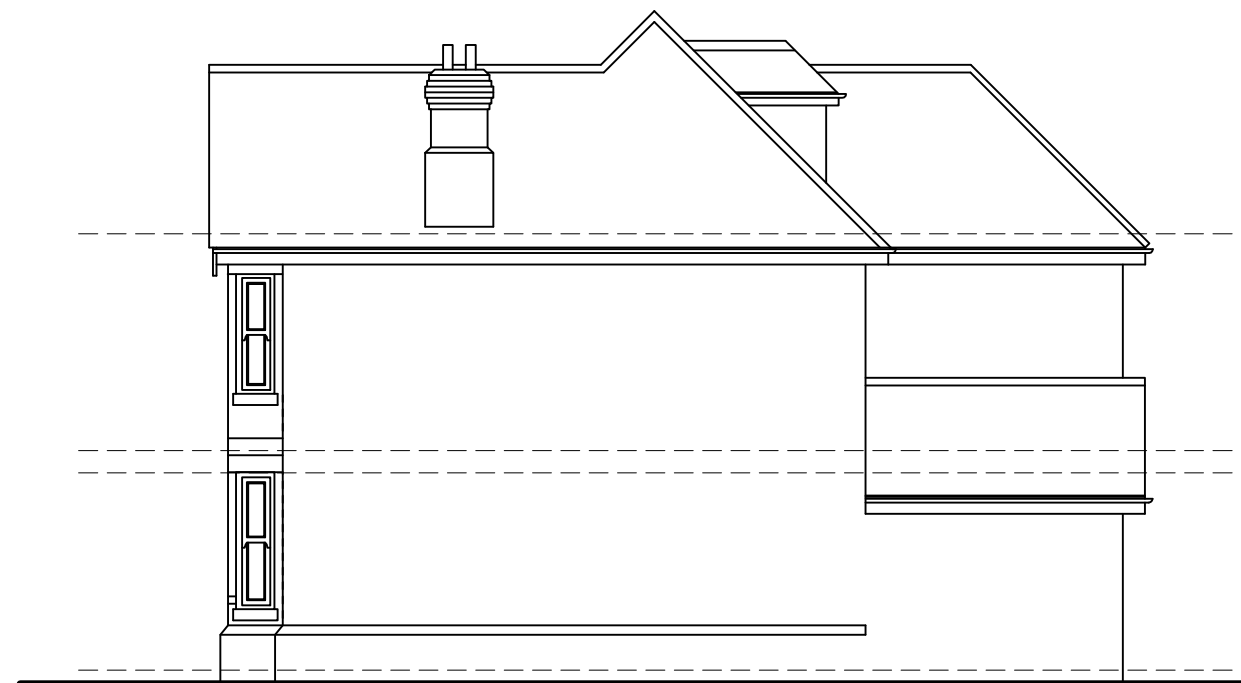


Proposed Side Elevation

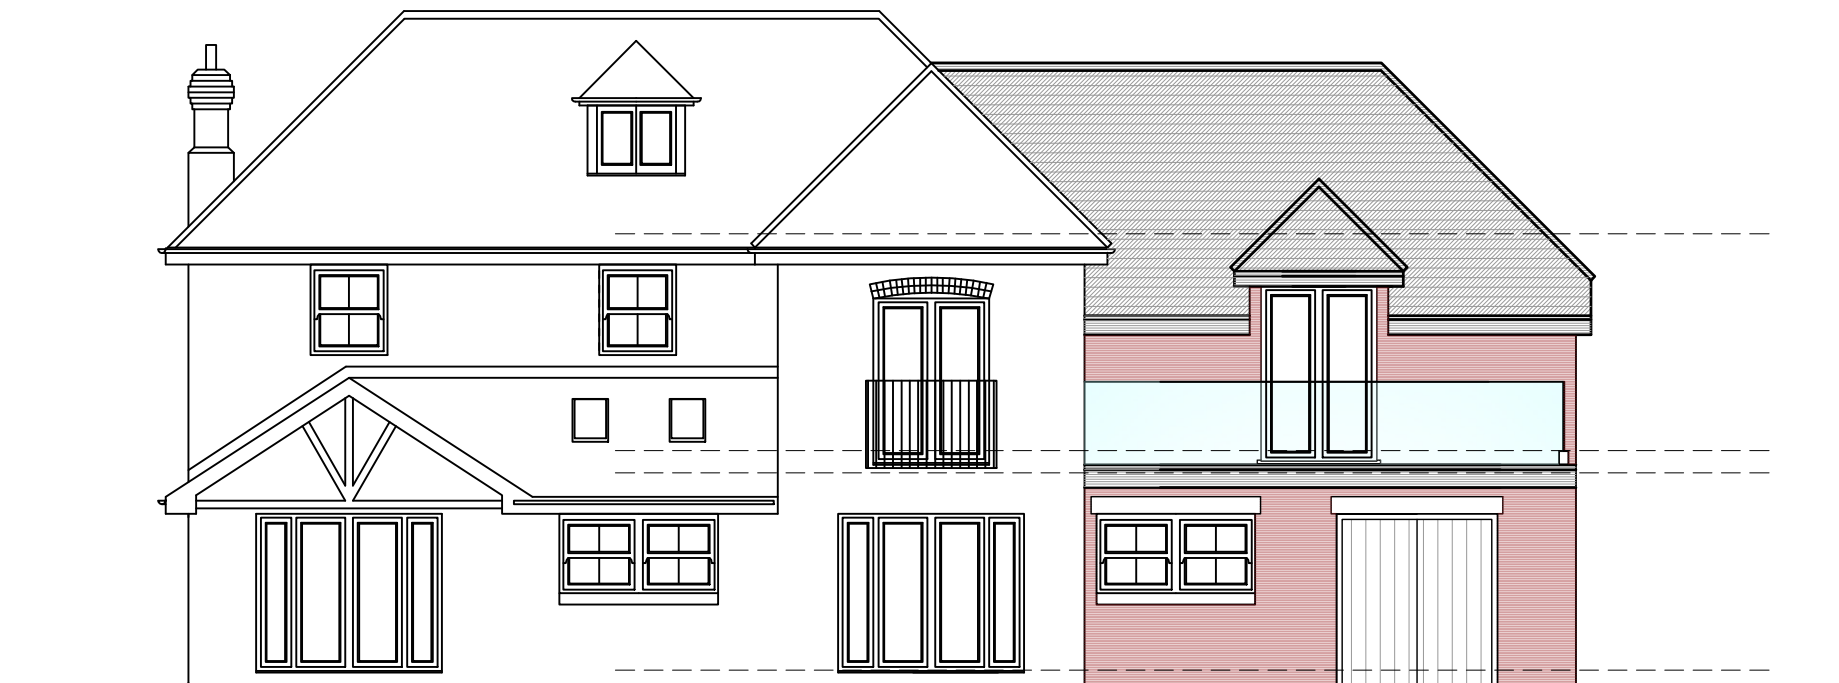


Proposed Rear Elevation

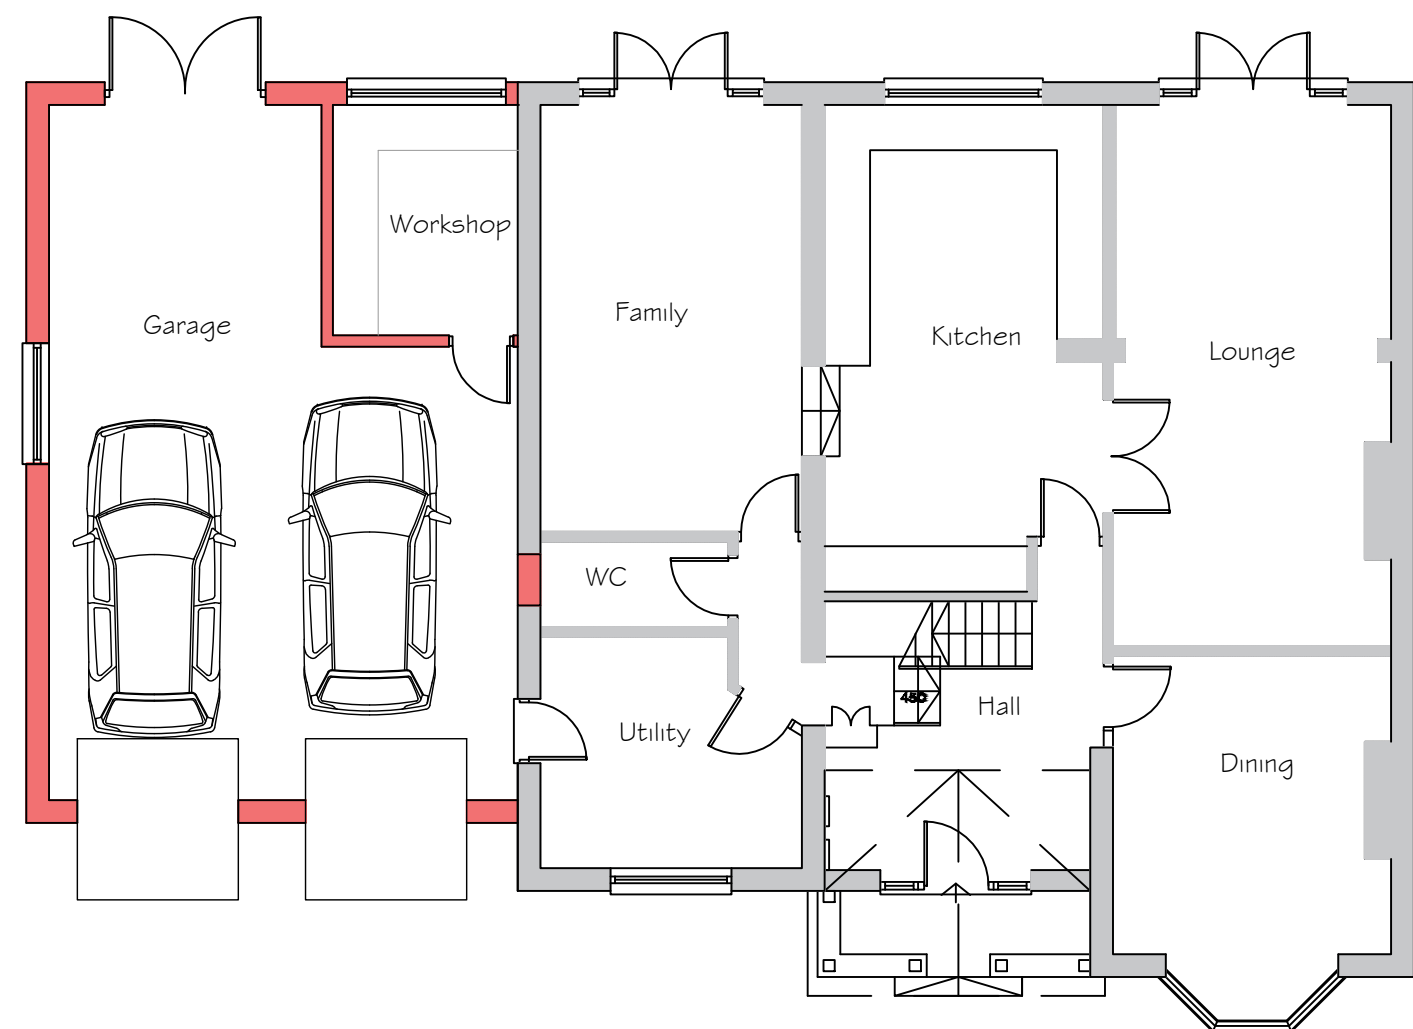

Proposed Ground Floor Plan

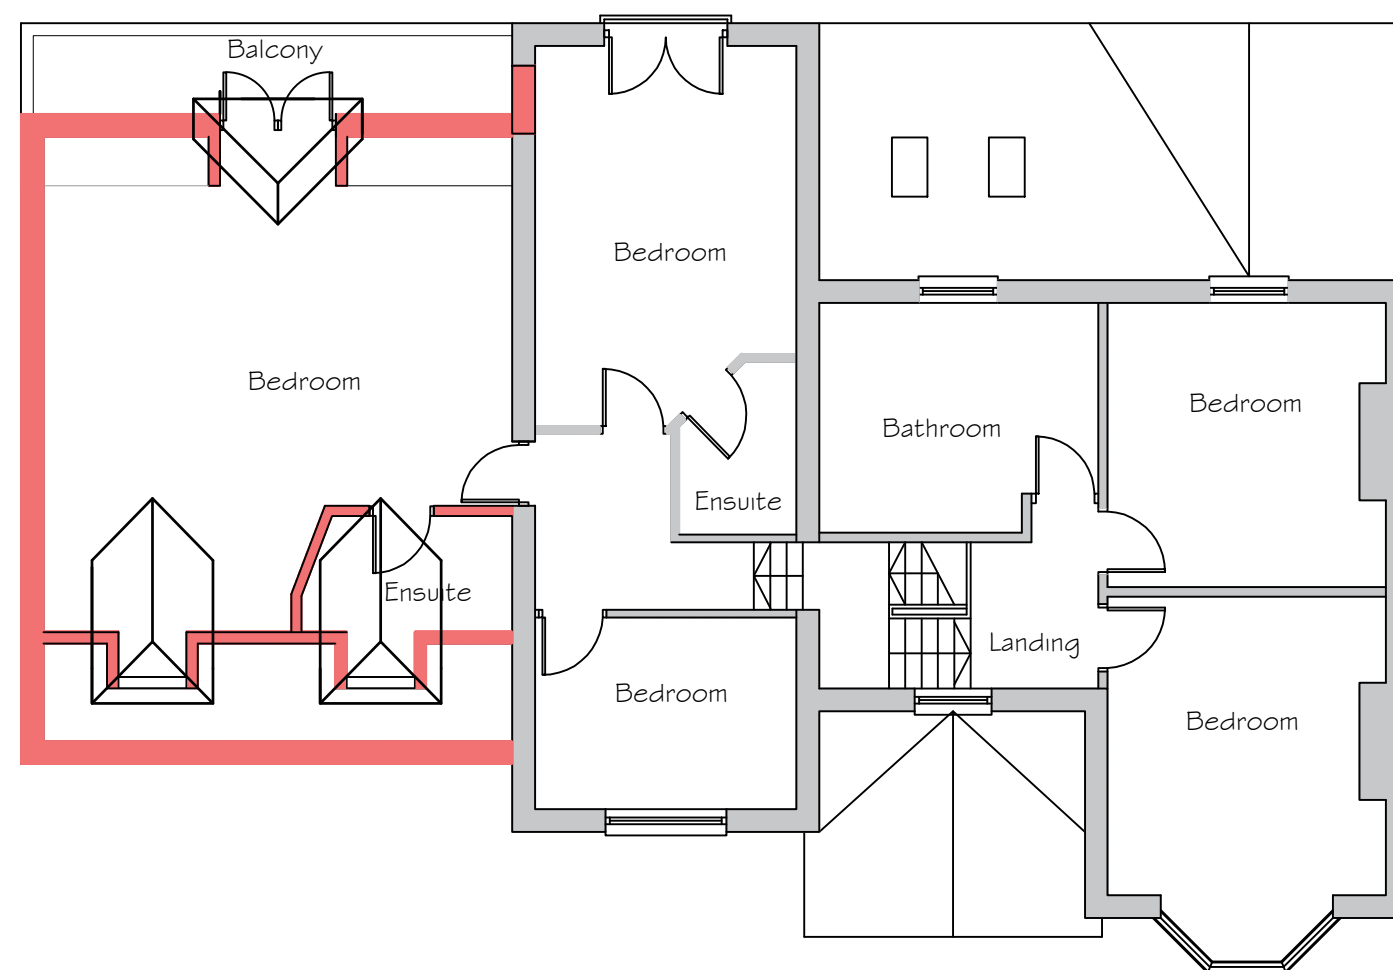

Proposed First Floor Plan

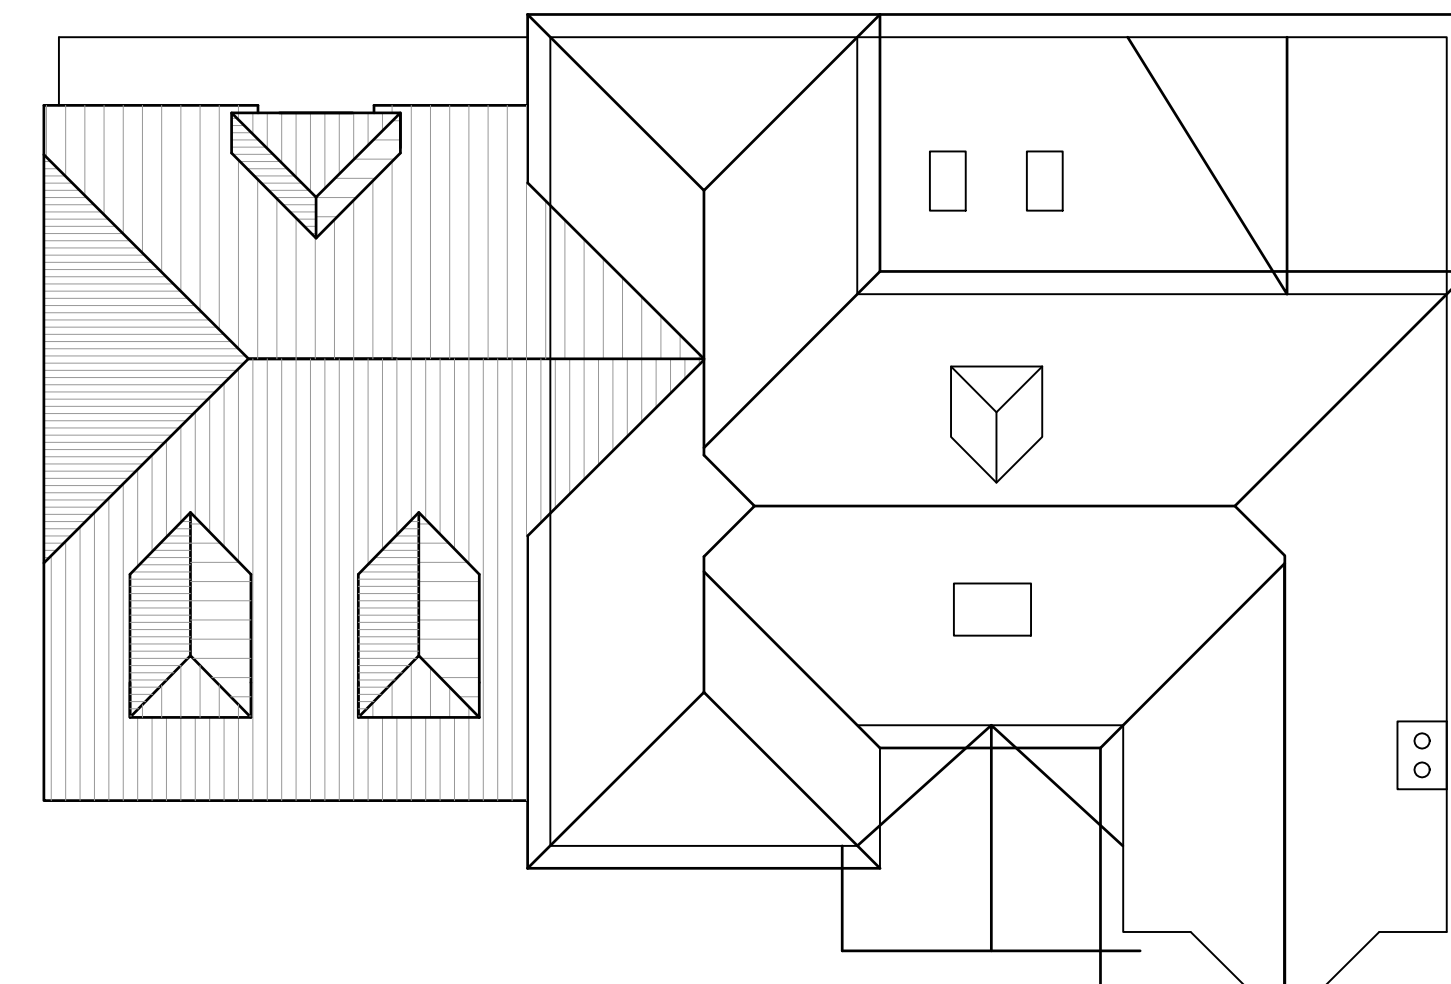

Proposed Roof Plan

Proposed Elevations and Plans 1:100

SCALE (Metres) 1:100 @ A1 Sheet



Drawing Notes:

The copyright of this drawing belongs solely to BPS Design Consultants Ltd, it should not be copied or reproduced without their written consent.

Written dimensions to take precedent over scaling the drawing however all dimensions to be checked and verified on site prior to commencing works. The Contractor shall take all responsibility for setting out. Any discrepancies should be clarified prior to proceeding with work.

All workmanship and materials shall comply with BS 8000 Parts 1-15.

Issued For Planning Approval

BPS Design Consultants Ltd Architectural Services and Structural Engineers Seafields, Dodwell lane, Bursledon, Southampton, SO31 1DJ Tel: 023 8040 4017 robert@bpsdesign.co.uk colin@bpsdesign.co.uk Mobile: 07915 604 293 Mobile: 07886 855 897 www.bpsdesign.co.uk			
Project:	Rosewood Brook Lane Botley SO30 2ER		
Client:	Mr and Mrs G Bowers		
Dwg Title:	Side Extension		
Dwg No:	PL001	Revision:	-
Date:	April 2022	By:	rjn
		Scale:	As Shown
The Copyright of this drawing belongs solely to BPS Design Consultants Ltd. It should not be copied or reproduced without consent from BPS Design Consultants Ltd. Original drawing at A1 size.			