



side elevation

rear elevation

side elevation

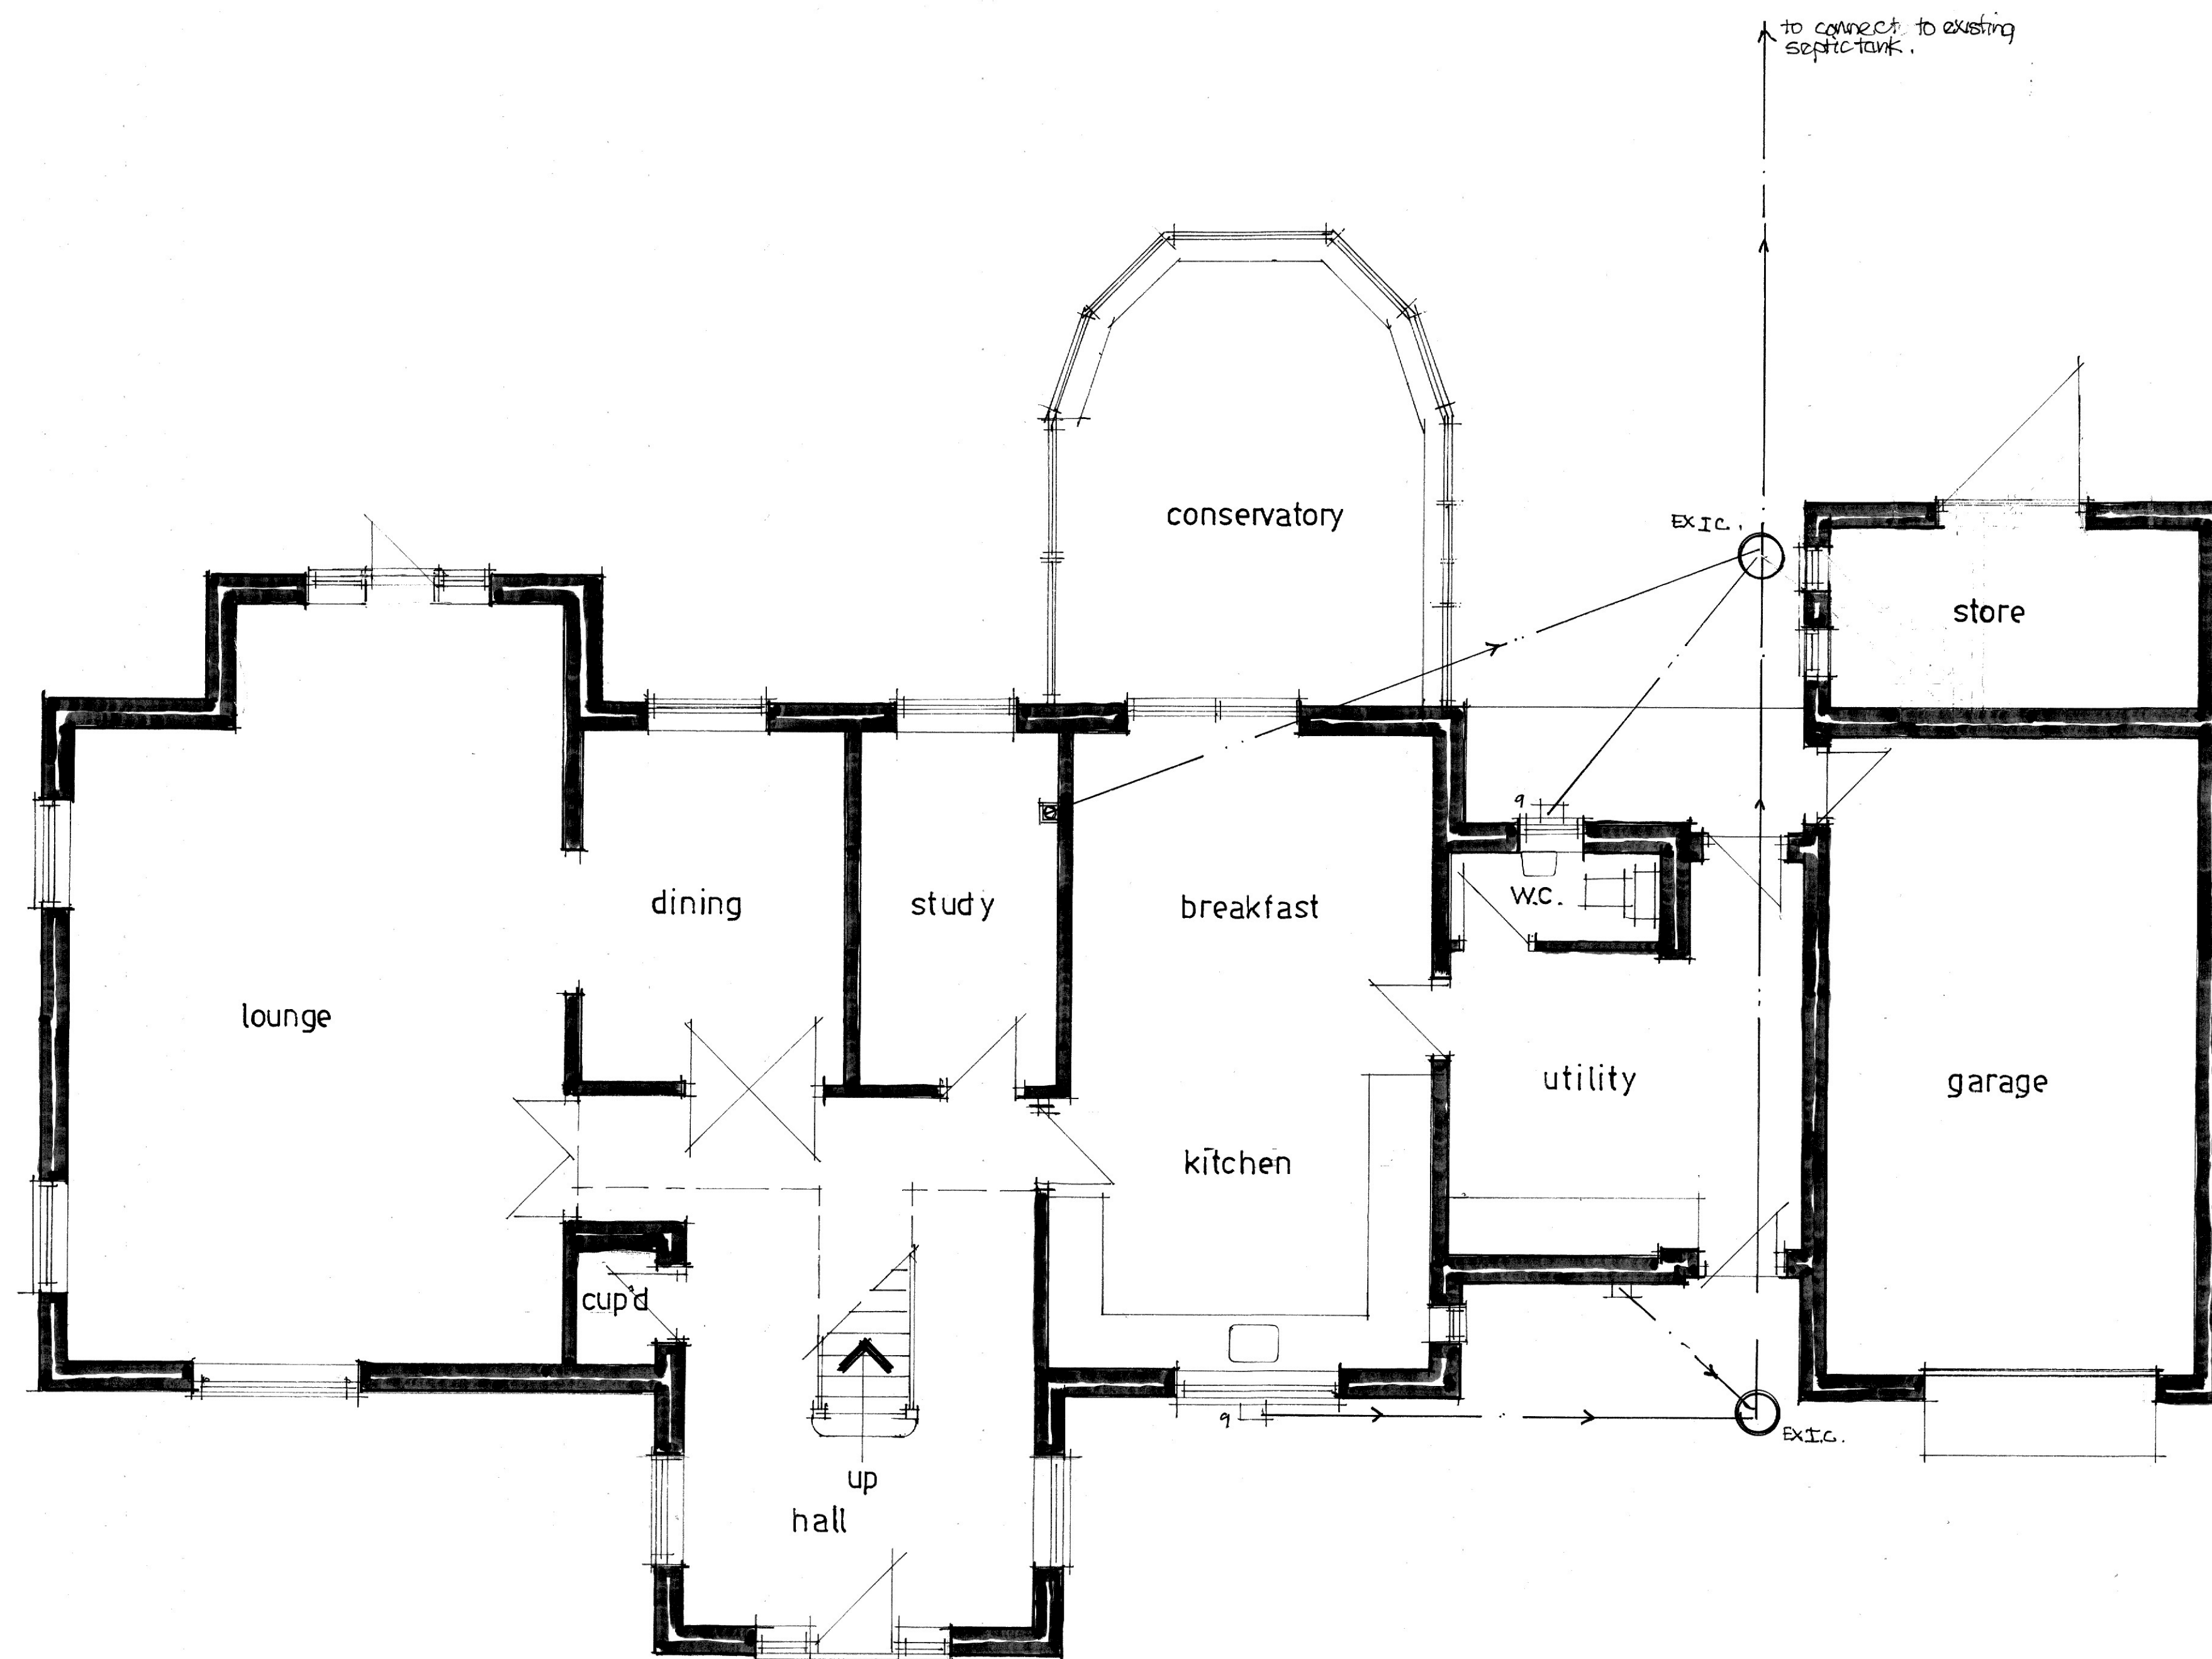

ground floor plan

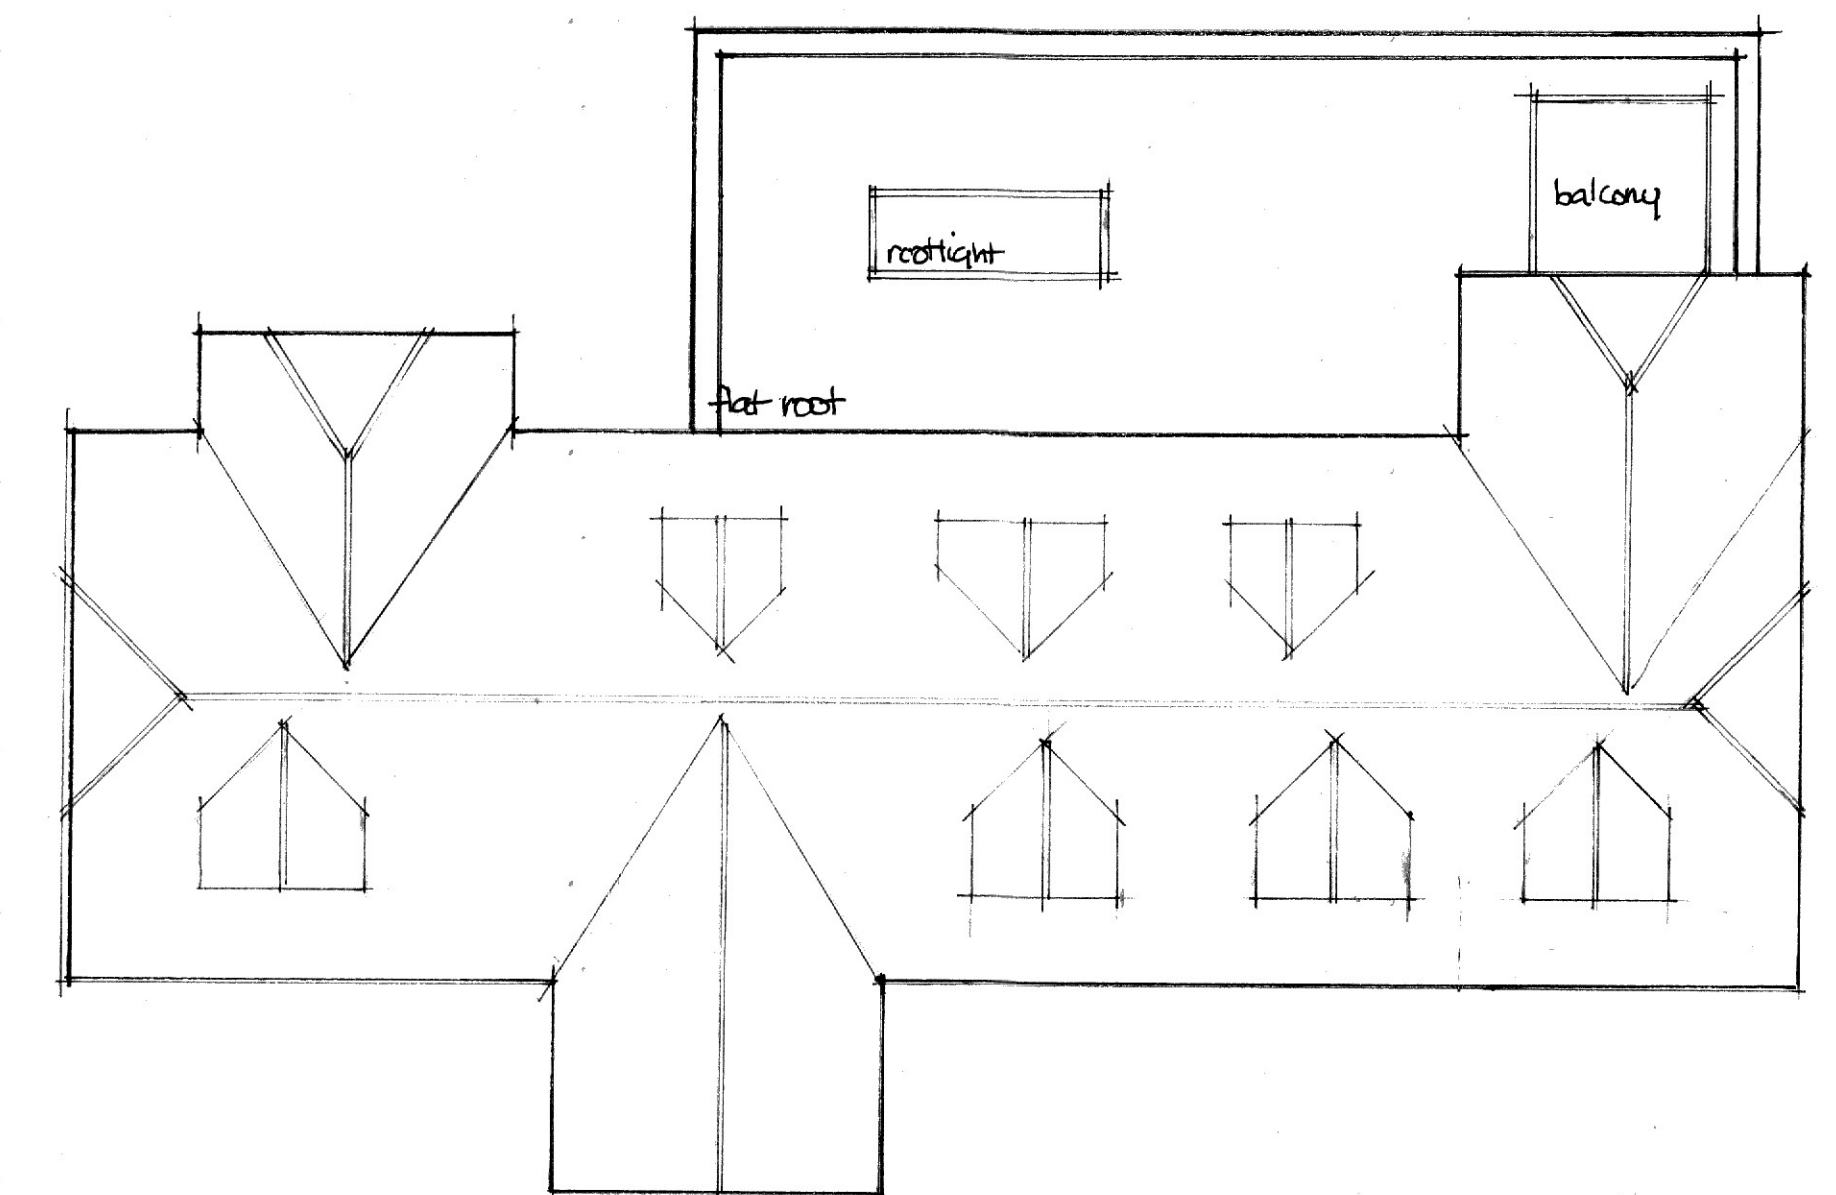

proposed roof plan

Drawing title

Existing floor plan and elevations.
Proposed rear extension at Copper
Beeches, Netley Firs Close, Hants
SO19 6DX.

Scale

1:50 1:100 @ A1

Date

May 22

Drawn by

David Windsor

Drawing no

N.F.001.

Rev