

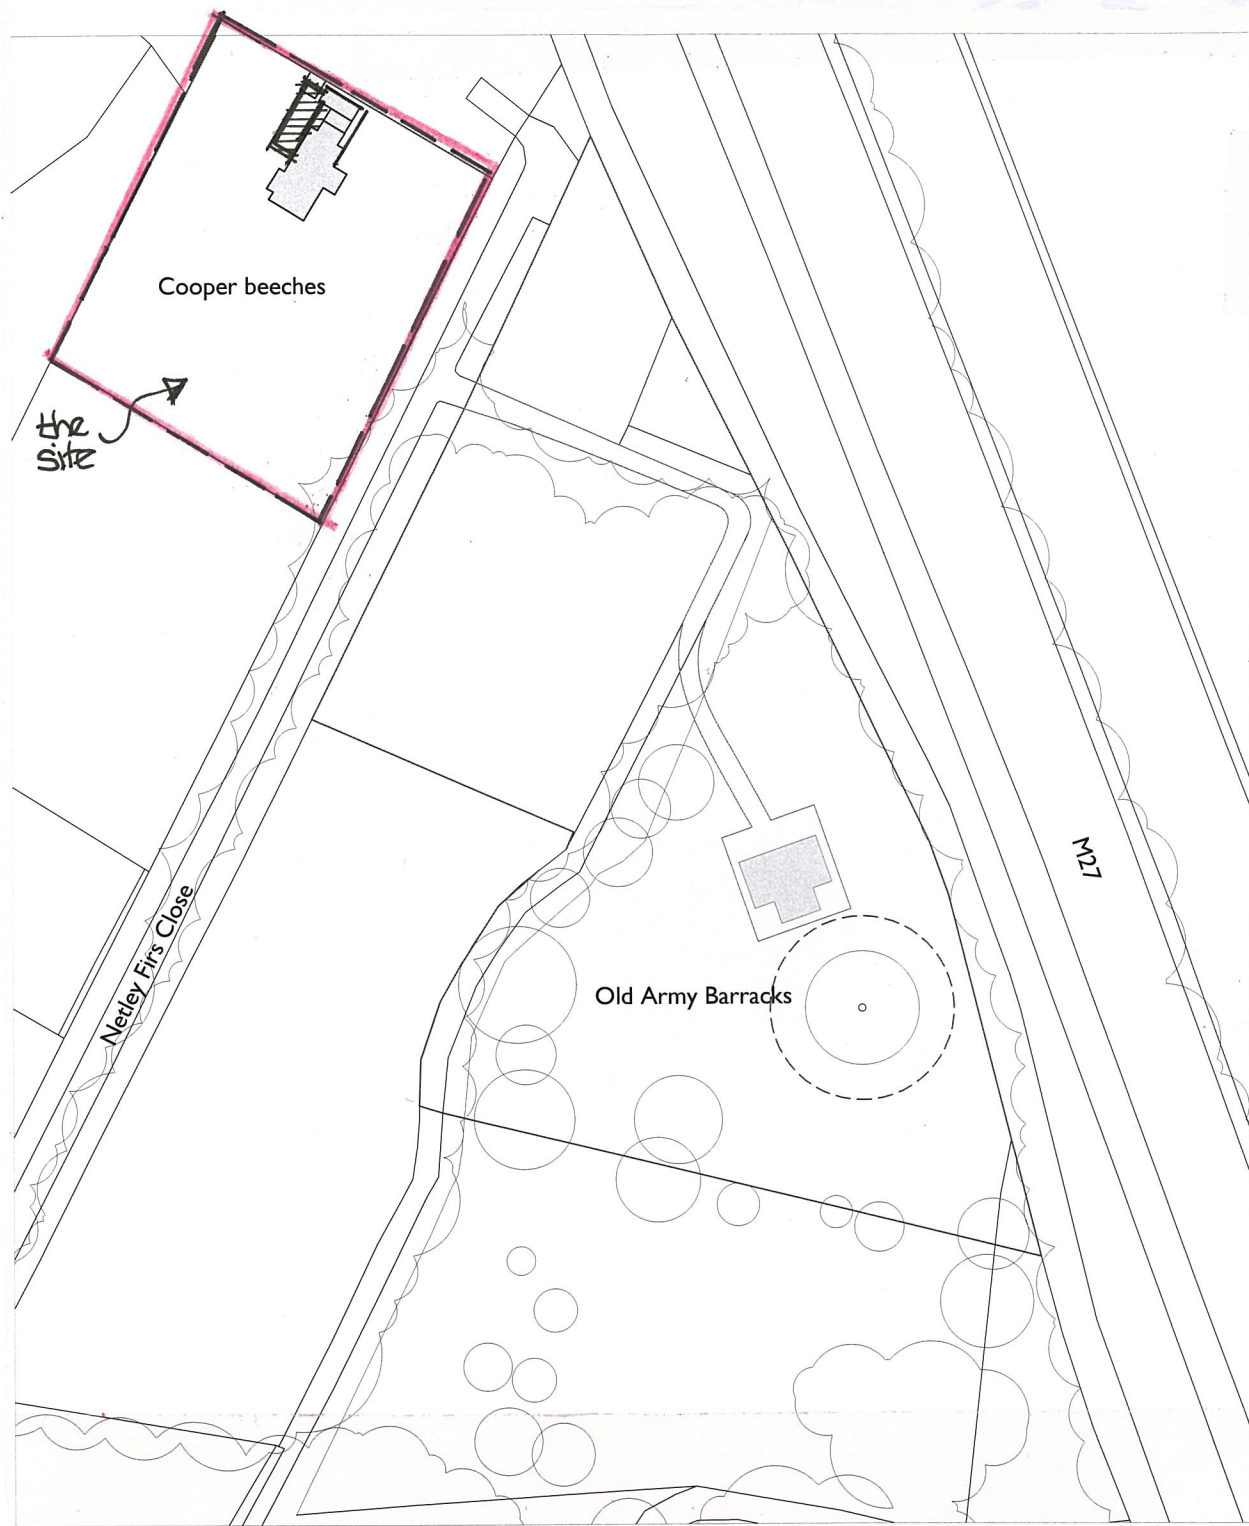


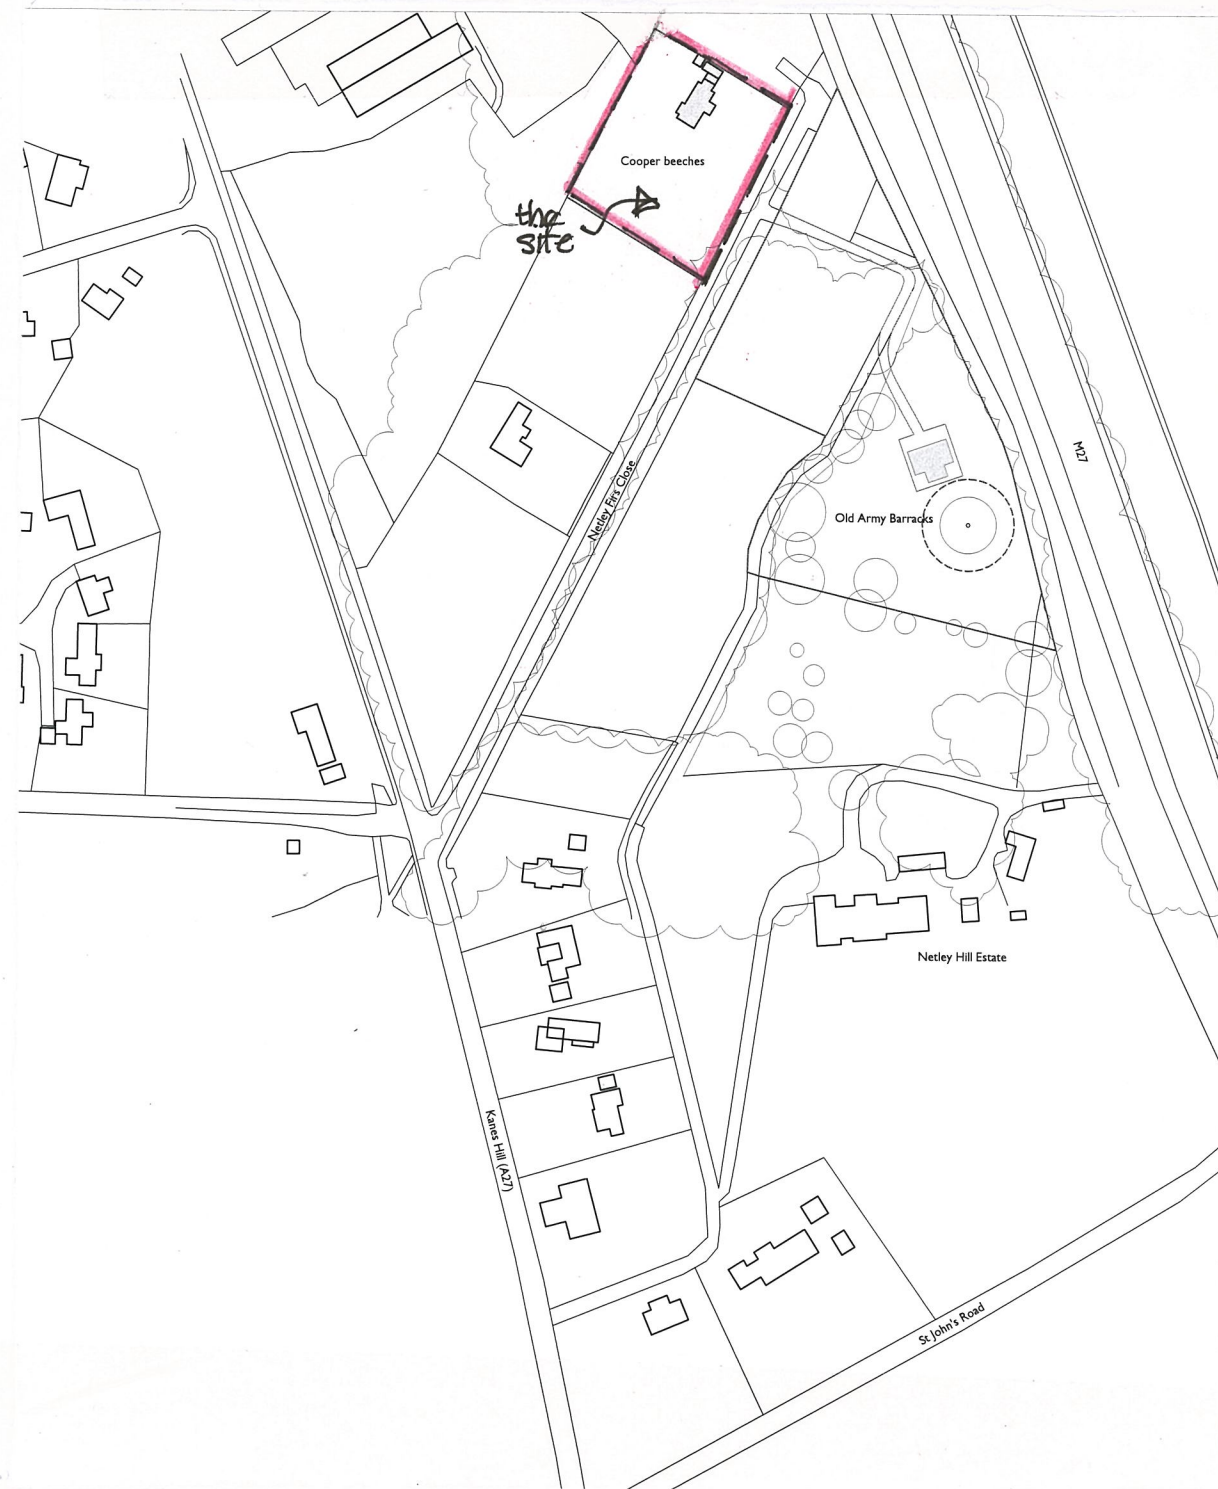

Block plan 1:1250

Supplied by: www.ukmapcentre.com
 Serial No: 236669
 Centre Coordinates: 450302, 112660
 Production Date: 24/03/2022 11:34:24

© Crown copyright and database rights 2022 Ordnance Survey 100048957. The representation of road, track or path is no evidence of a boundary or right of way. The representation of features as lines is no evidence of a property boundary.

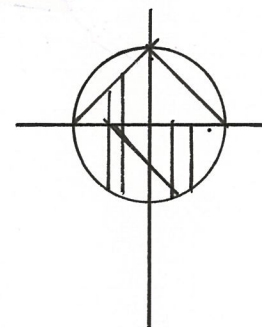

Site plan 1:2500

Site & block plan for "Cooper Beeches", Netley Firs Close, Southampton, Hants, SO9 6DX.

Scale 1:1250 1:2500
Drawing n° N.F.003.
Date 06/06/22.