




Featheredge
 overlap boarded
 walls:

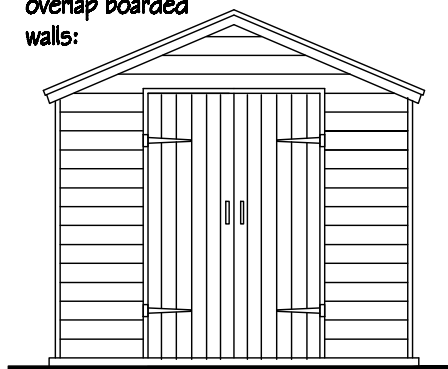


WEST ELEVATION

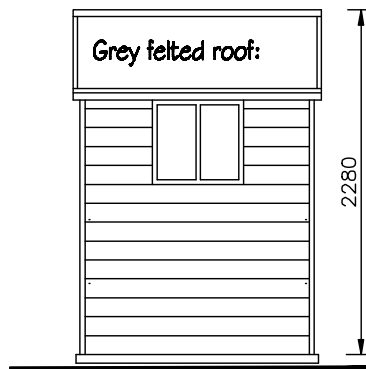


SOUTH ELEVATION

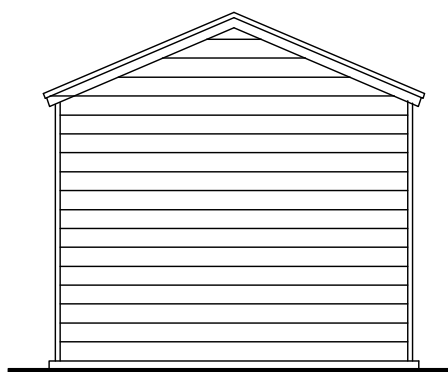


EAST ELEVATION

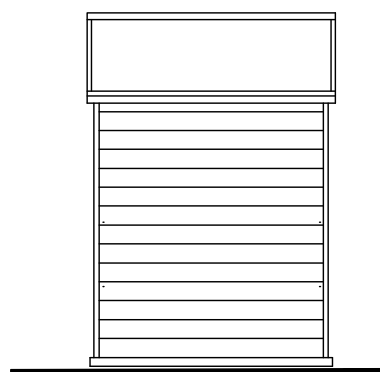

NORTH ELEVATION

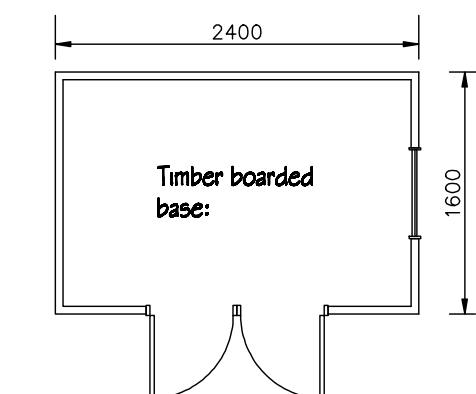

**REPLACEMENT
 TIMBER SHED DETAILS:**
 scale 1:50

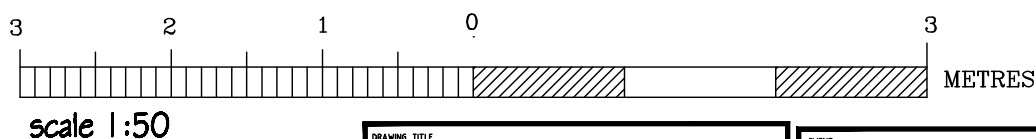

AMENDMENTS

SCALE	1: 50 @ A4
DESIGNED	MB
DATE	June 2022
JOB No.	
DRAWN	MB
APPROVED	
PLOTTED	

DRAWING TITLE
Planning Drawing Floor Plan & Elevations Replacement Garden Shed Details
PROJECT
Replacement Garden Shed Details 59 Brightwire Crescent Eastleigh SO50 55Q:

CLIENT
Claire Goddard 59 Brightwire Crescent Eastleigh SO50 55Q:
DRAWING No.
CG / 2022 / 03