
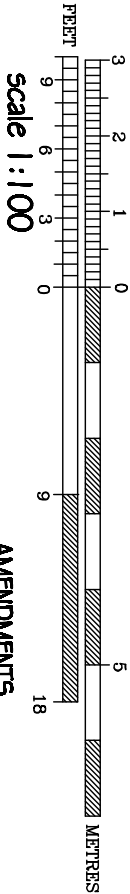
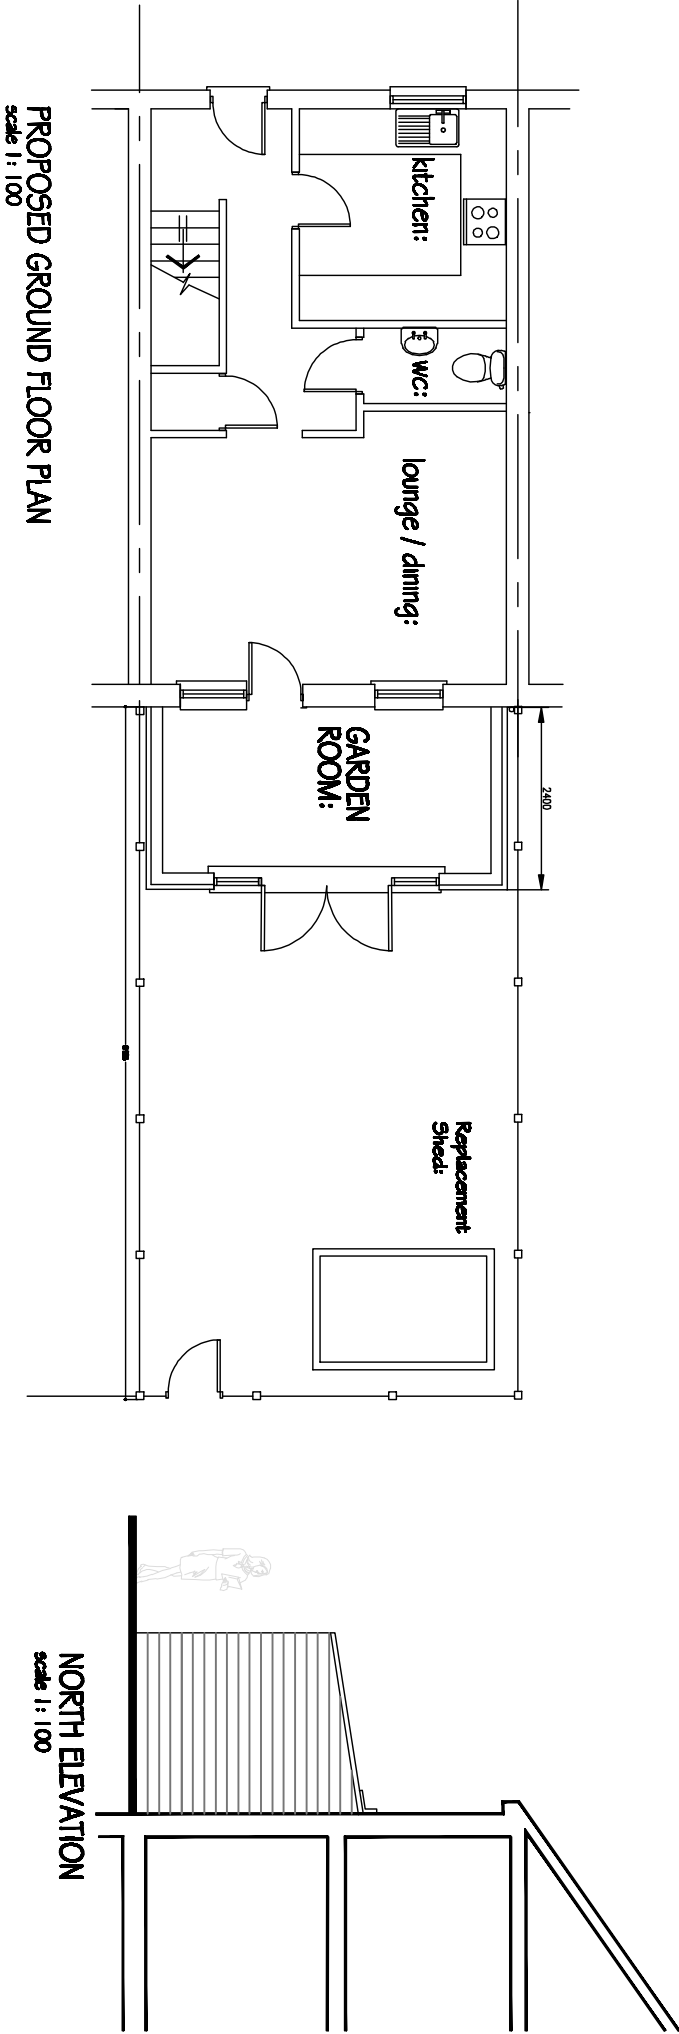
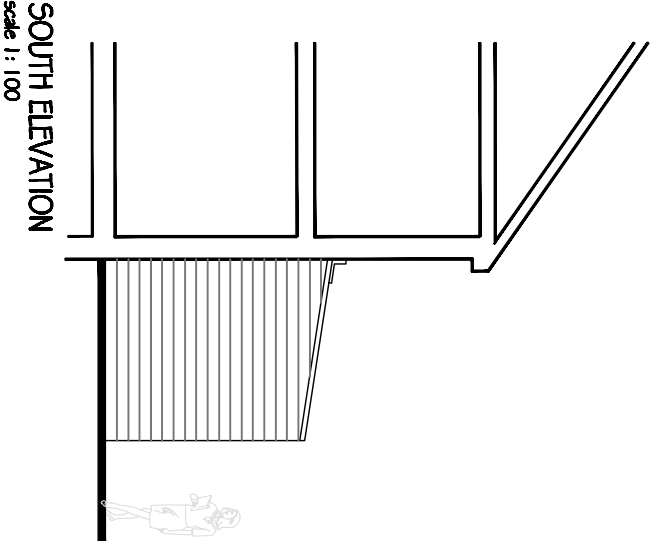


MB: This drawing is not to be used for construction purposes.

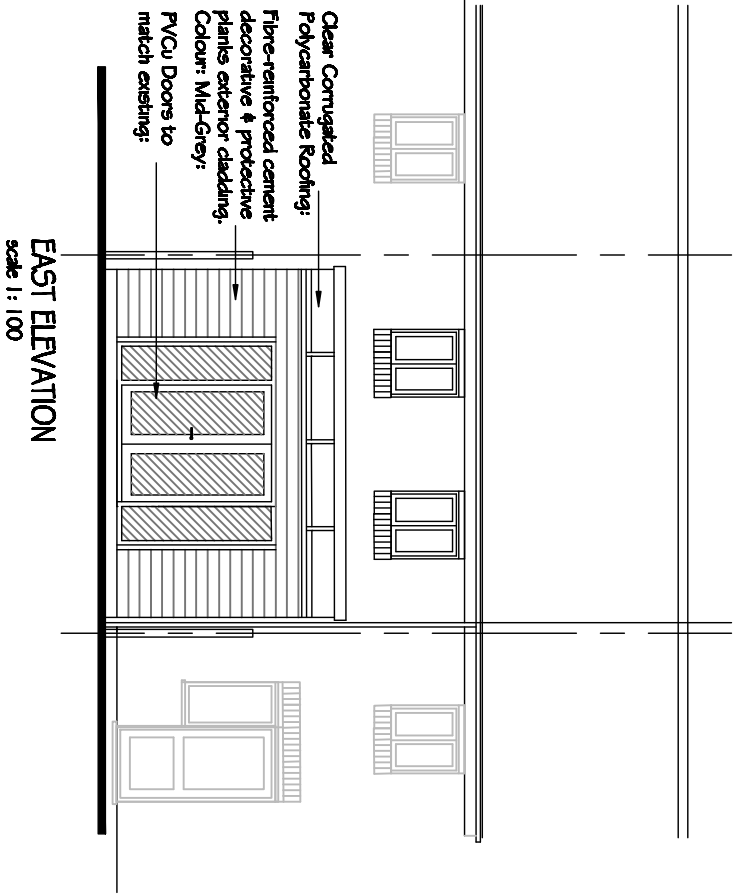

AMENDMENTS

SCALE	1:100, 1:50 @ A3	
DESIGNED	MB	DRAWN MB
DATE	June 2022	APPROVED
JOB No.		PLOTTED

DRAWING TITLE
Planning Drawing
Floor Plan & Elevations &
Replacement Garden Shed Details

CLIENT
Claire Goddard
59 Brightwre Crescent
Eastleigh SO50 5SQ:

PROJECT
Retrospective Application
Garden Room
59 Brightwre Crescent
Eastleigh SO50 5SQ:

DRAWING No.
CG / 2022 / 02

PRELIMINARY -
FOR APPROVAL ONLY: