




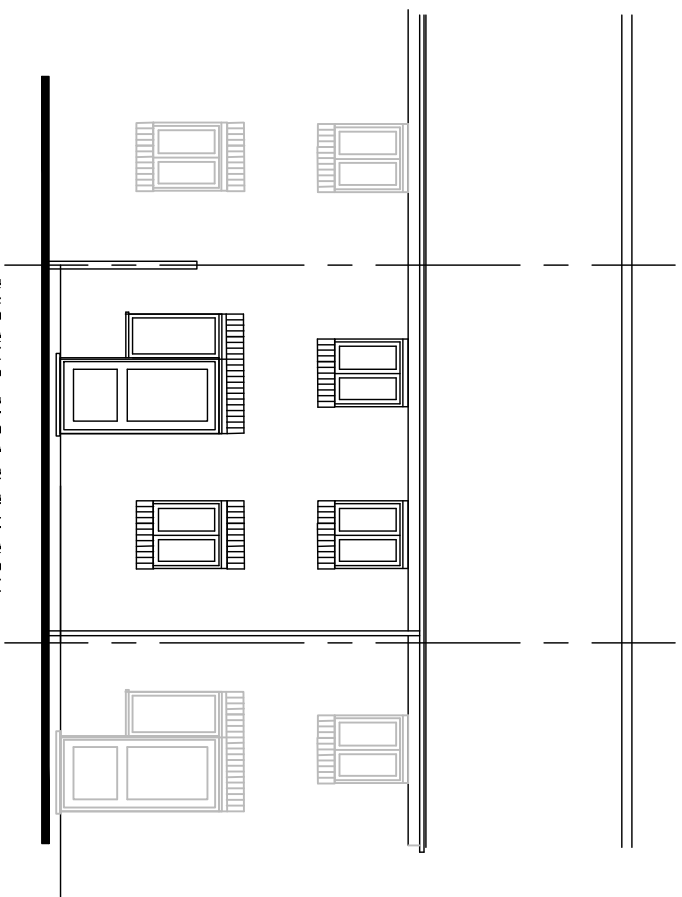

EXISTING EAST ELEVATION
scale 1:100

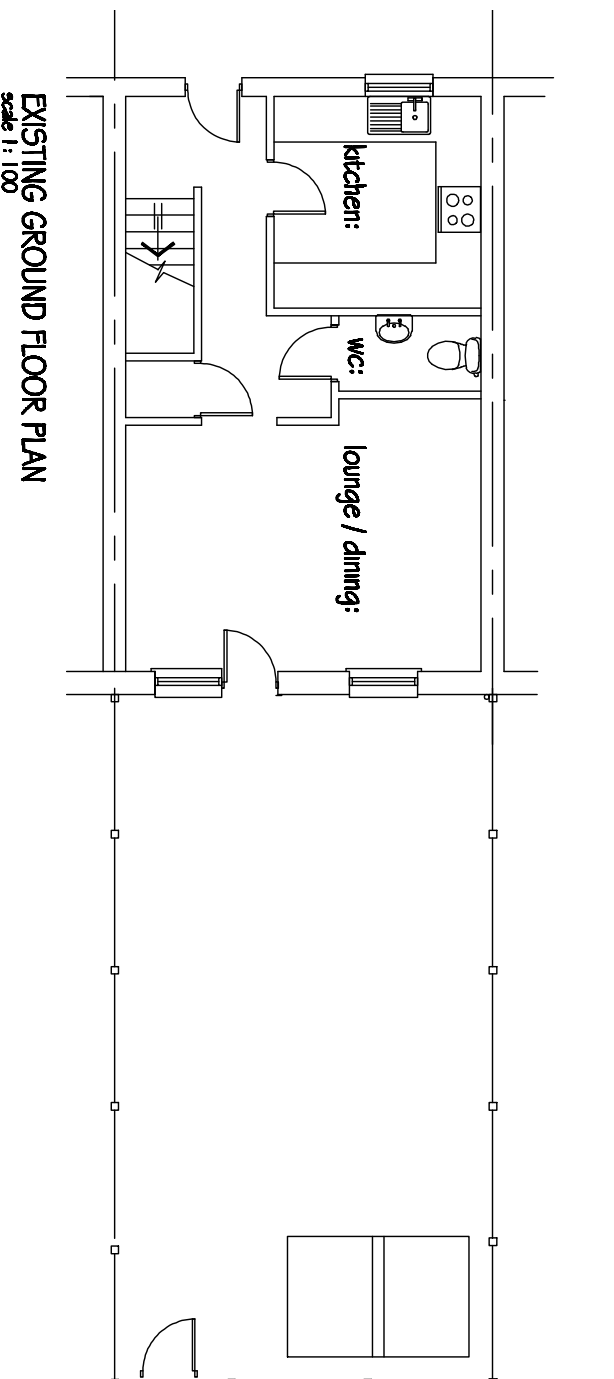

EXISTING GROUND FLOOR PLAN
scale 1:100

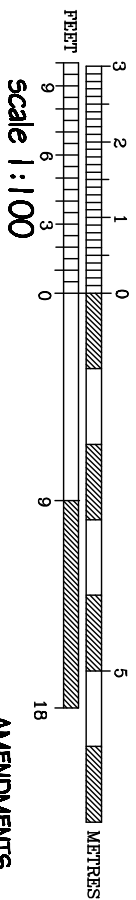

AMENDMENTS


SCALE	1:100, 1:50 @ A3	
DESIGNED	MB	DRAWN MB
DATE	June 2022	
JOB No.		PLOTTED

DRAWING TITLE
Planning Drawing
Existing Floor Plan & Elevations
Replacement Garden Shed Details

Client
Claire Goddard
59 Brightwre Crescent
Eastleigh SO50 5SQ


PROJECT
Retrospective Application
Garden Room
59 Brightwire Crescent
Eastleigh SO50 5SQ:

DRAWING No. CG / 2022 / 01

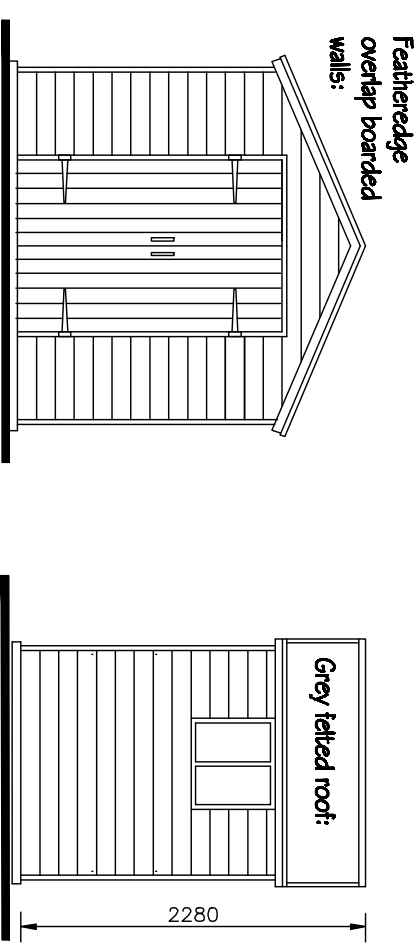


WEST ELEVATION

SOUTH ELEVATION

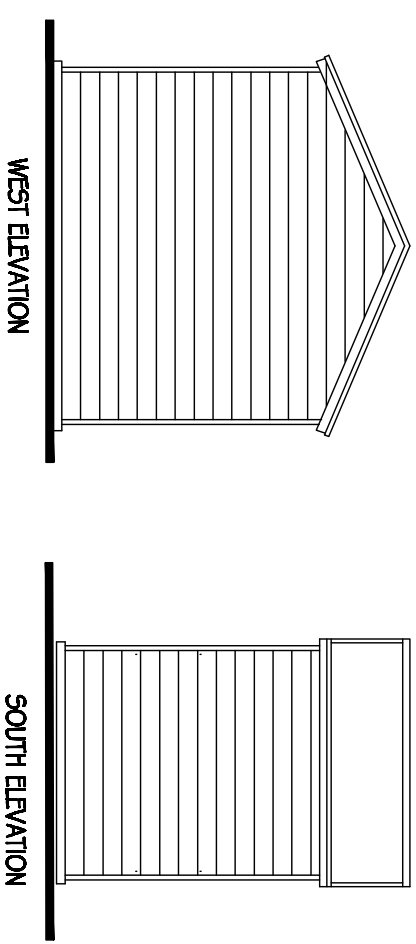


WEST ELEVATION

SOUTH ELEVATION

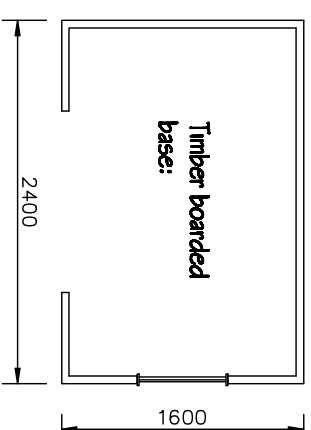

REPLACEMENT TIMBER SHED DETAILS:

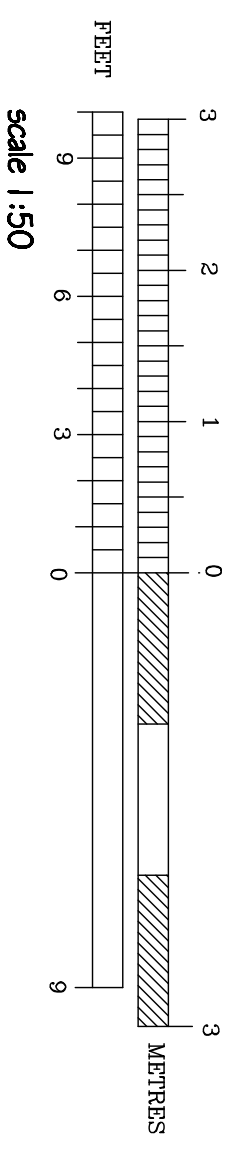

PRELIMINARY -
FOR APPROVAL ONLY: