



NOTES


- 1. THIS DRAWING SHOULD NOT BE SCALED.
- 2. THIS DRAWING IS TO BE READ IN CONJUNCTION WITH ALL RELEVANT ARCHITECTS DRAWINGS AND THE STRUCTURAL SPECIFICATION
- 3. ALL DIMENSIONS ARE IN MILLIMETRES AND LEVELS IN METRES

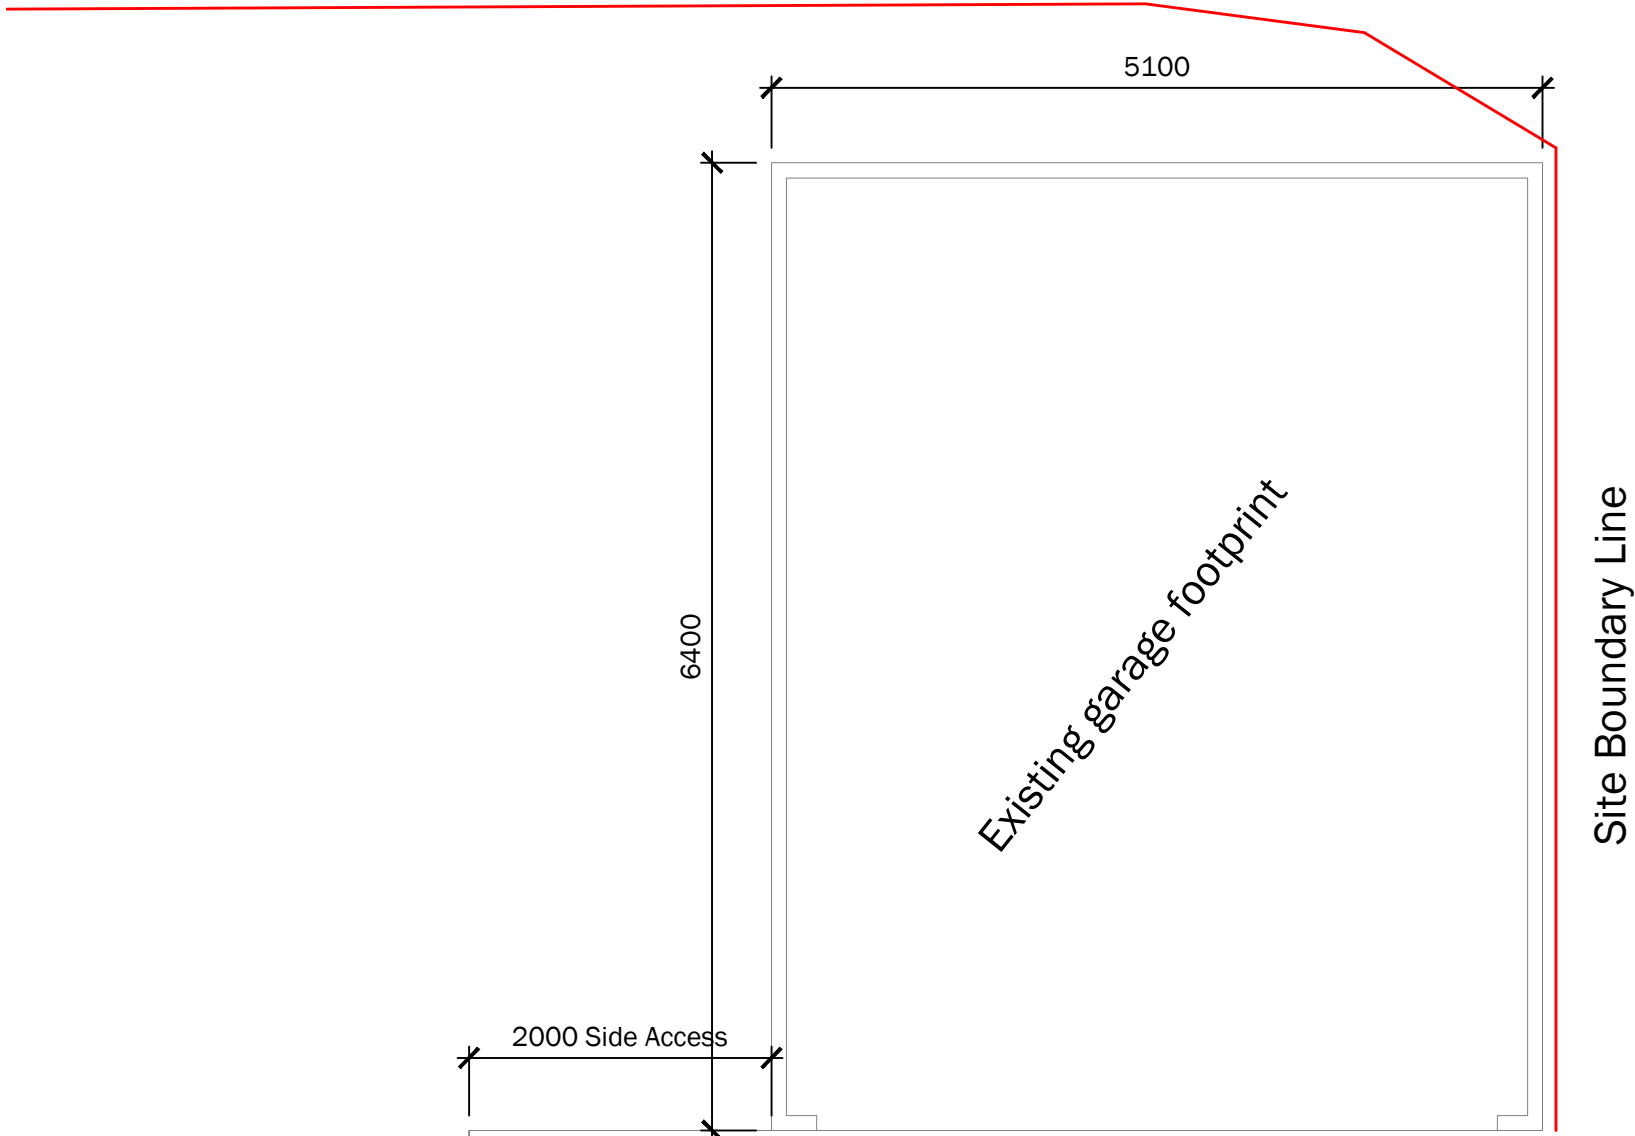


Existing Ground Floor
1:50

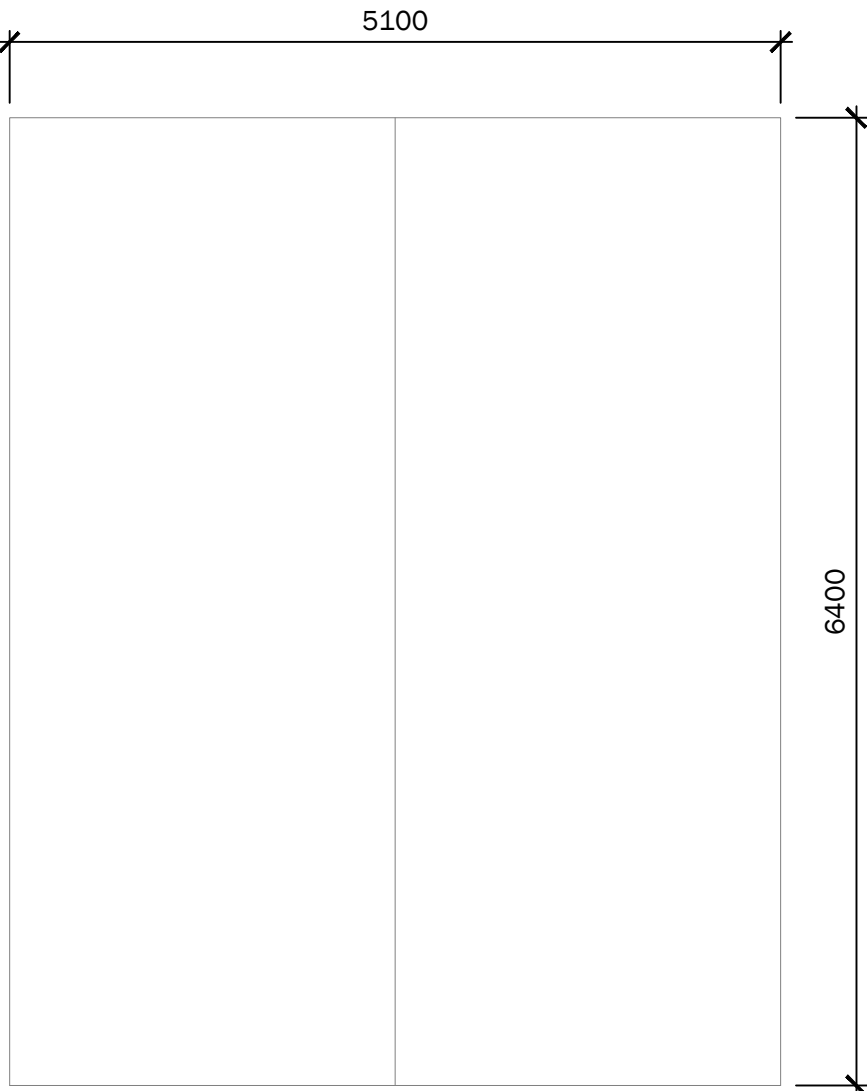


Existing Roof Plan
1:50

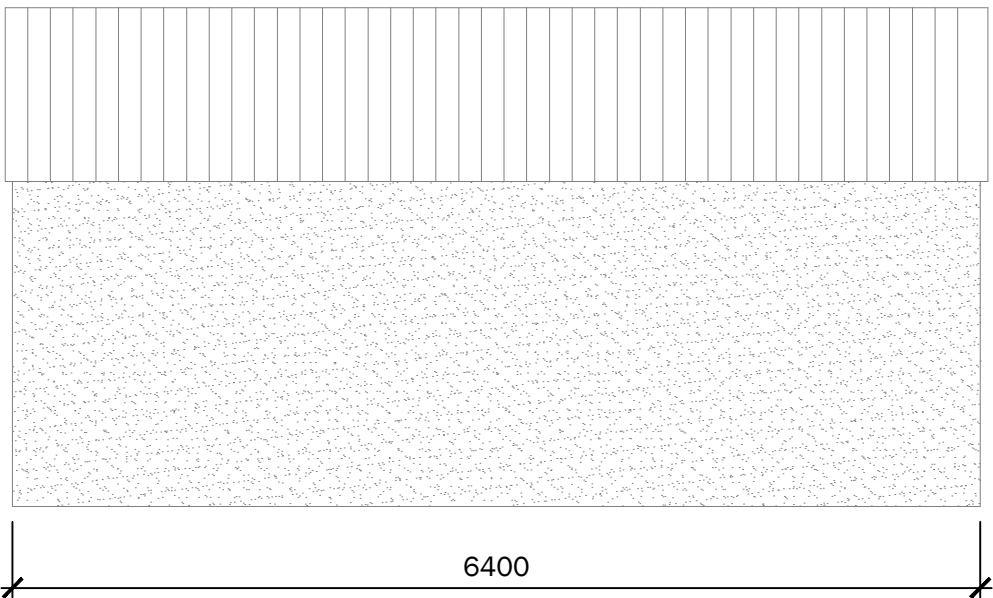

Existing Side Elevation
1:50

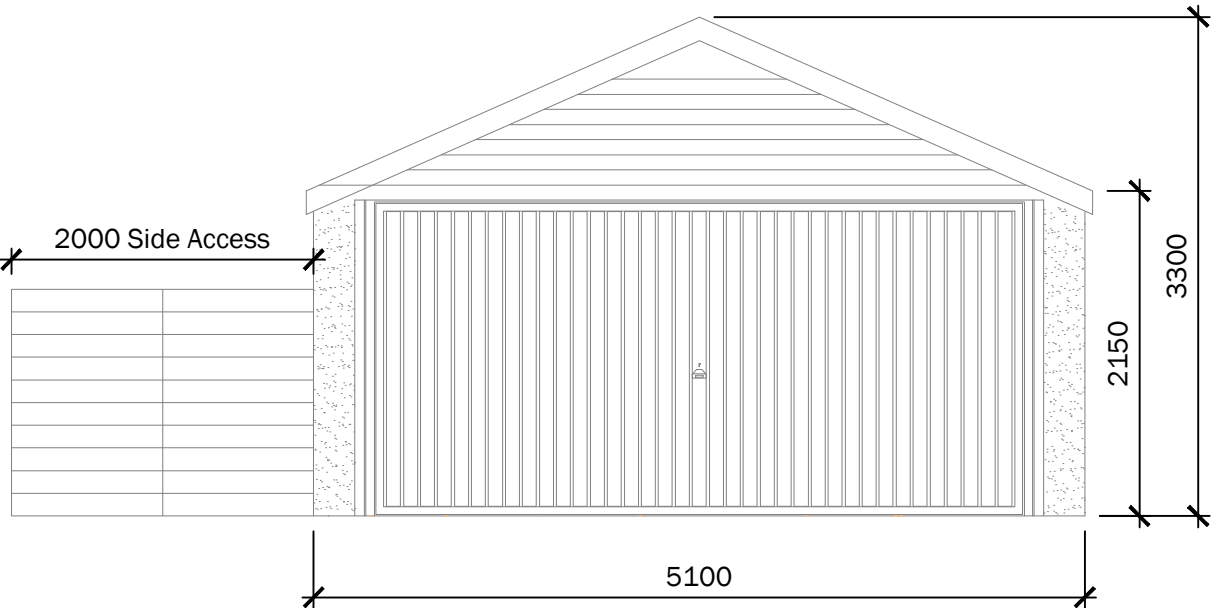


Existing Front Elevation
1:50

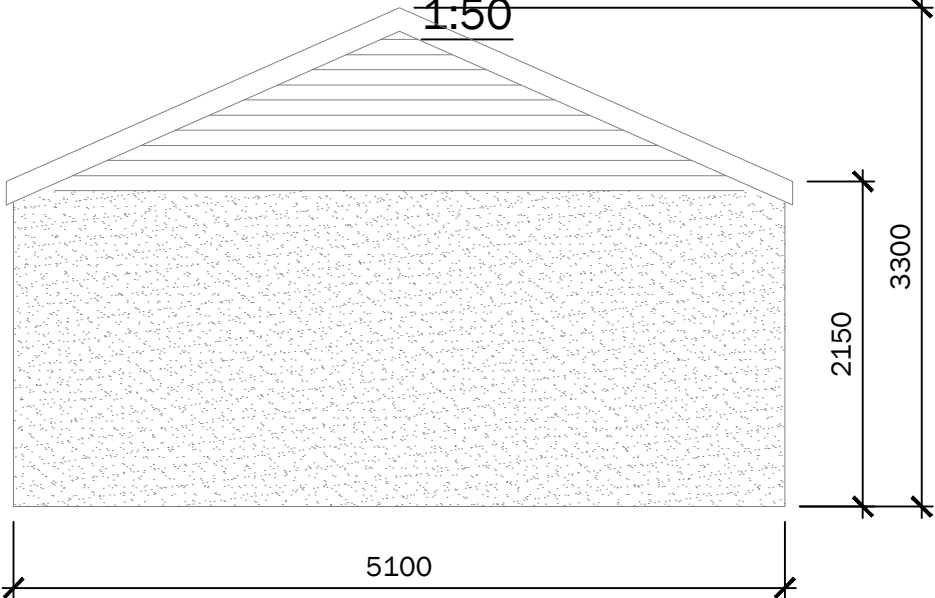

Existing Rear Elevation
1:50

Main House

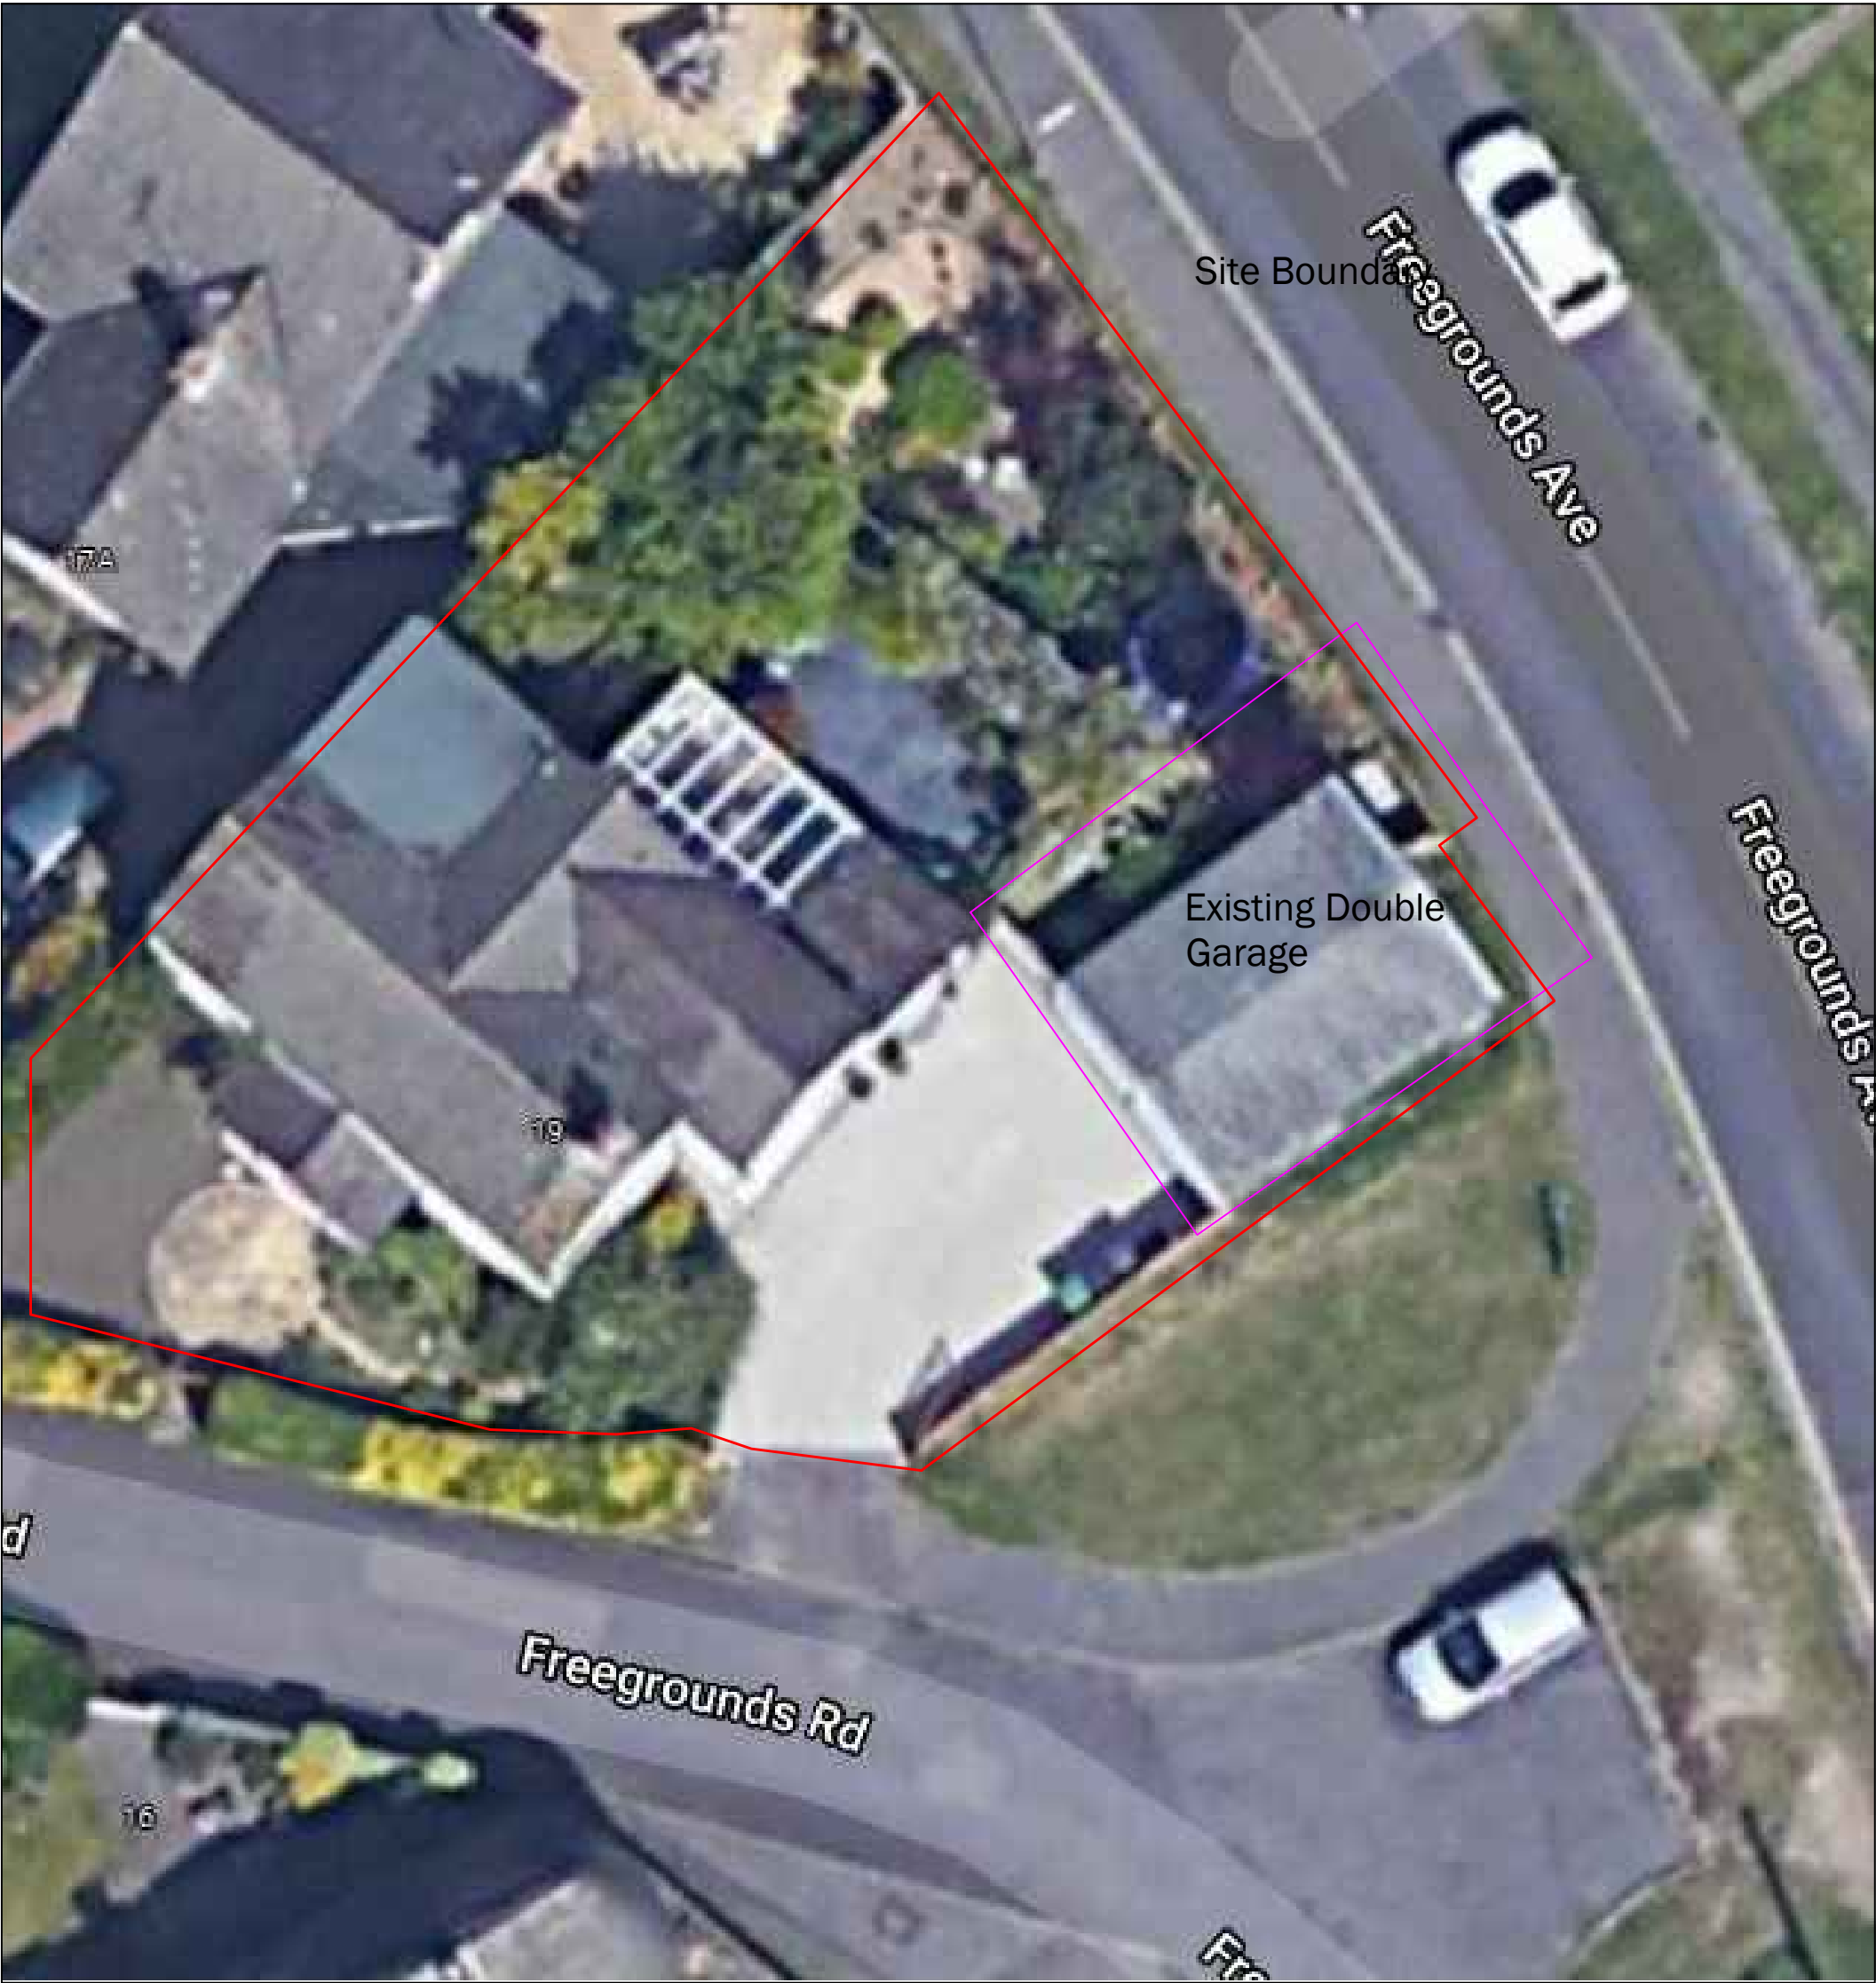

P1	ZR	MAY'22	For Information
Rev	By	Date	Revisions
Client			
Michelle Lovell			
Project			
19 Freeground Road			
Title			
Existing Plans & Elevations			

Drawing status	Date MAY'22	Drawn ZR
INFORMATION	Scale 1:50	Chk'd PJT
Drawing No.	21050-01	Rev.
		P1