



Existing floor Layout & Elevations.

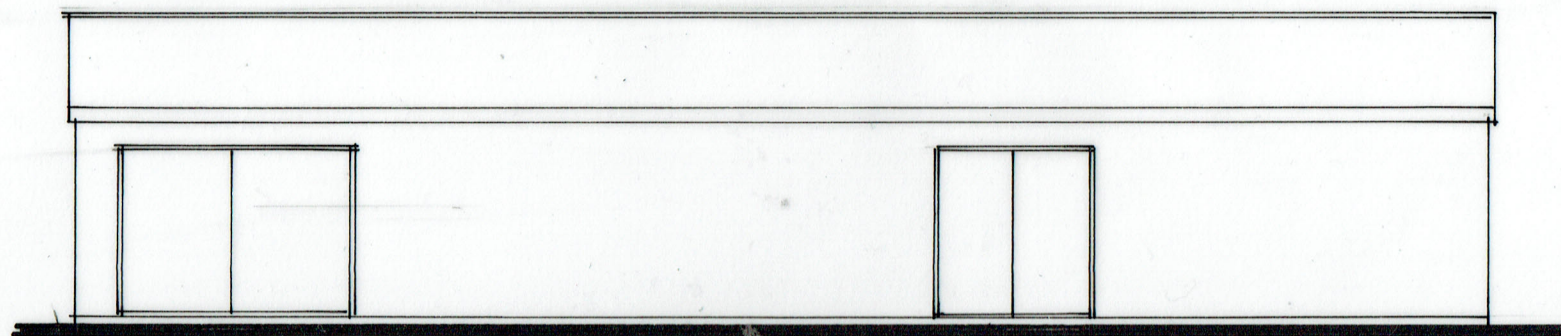


Front Elevation. The roof shown is previous to the recent storms




Side Elevation.

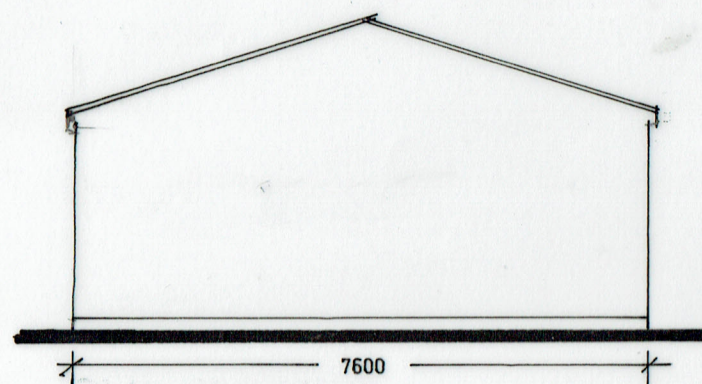

Side Elevation.

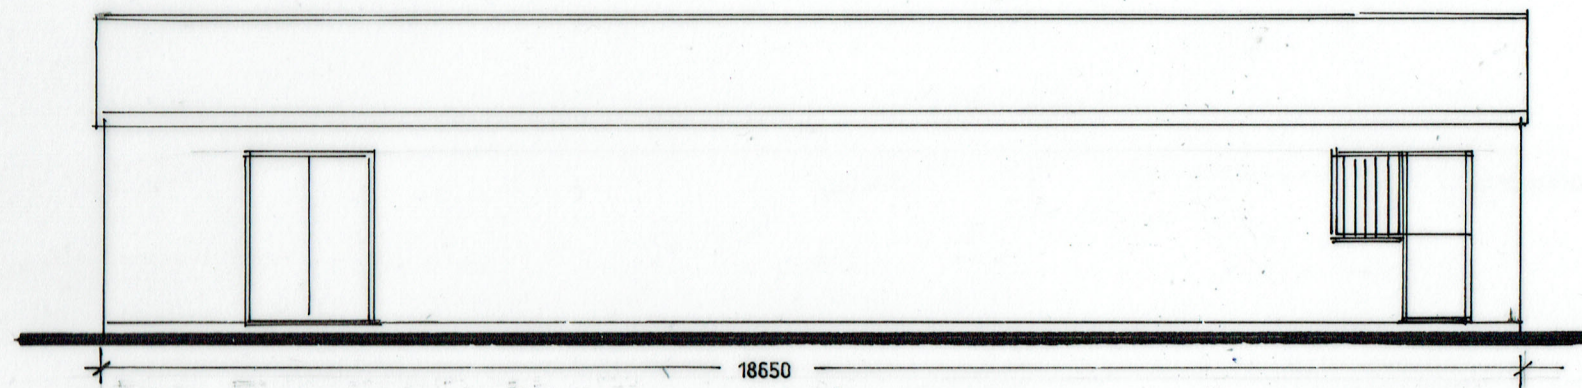


Rear Elevation.

 

Rear Side



WINERY

Front Side

 

Floor Layout.

Bar scale 1:100

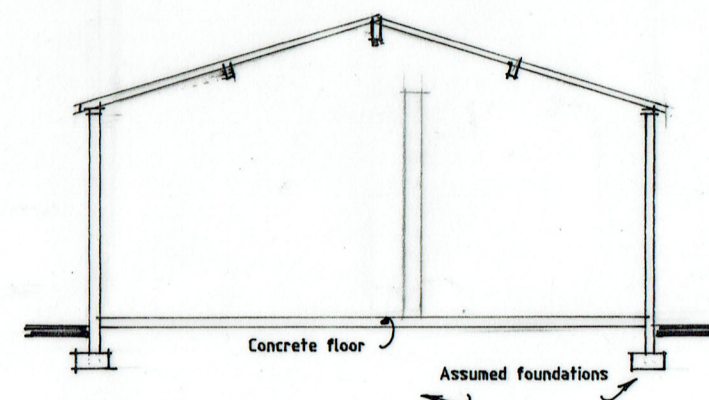 

Section X-X.

Proposed alterations to existing
Winery at Steeple Court,
Church Lane, Botley,
Southampton, Hants. SO30 2EQ

J. Giles Esq..

Scale 1:100

Date March 2022

A3 Drawing Number

1

Revision