



Proposed floor Layout & Elevations.

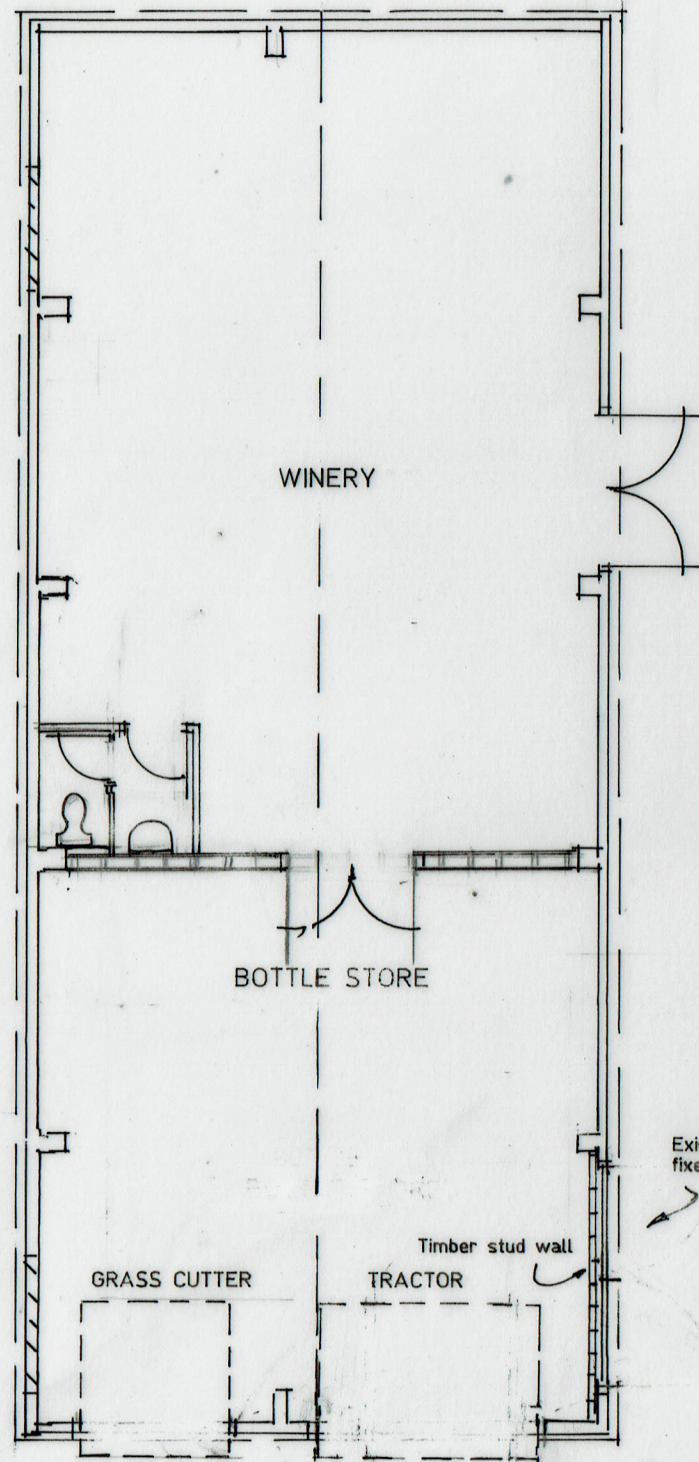


Floor Layout.

 


Front Elevation.



Rear Elevation.

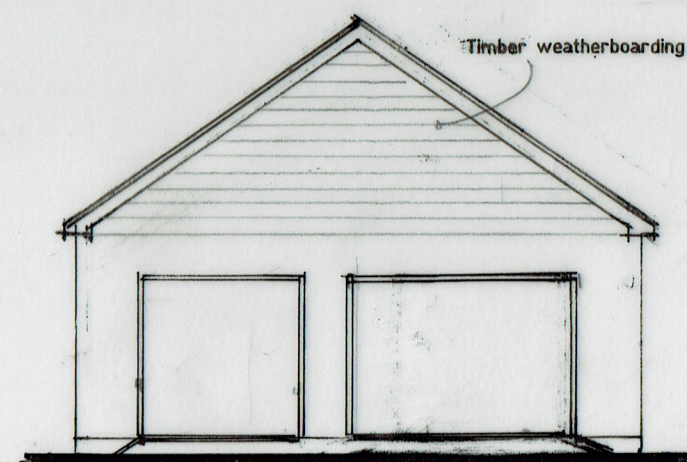


Side Elevations.

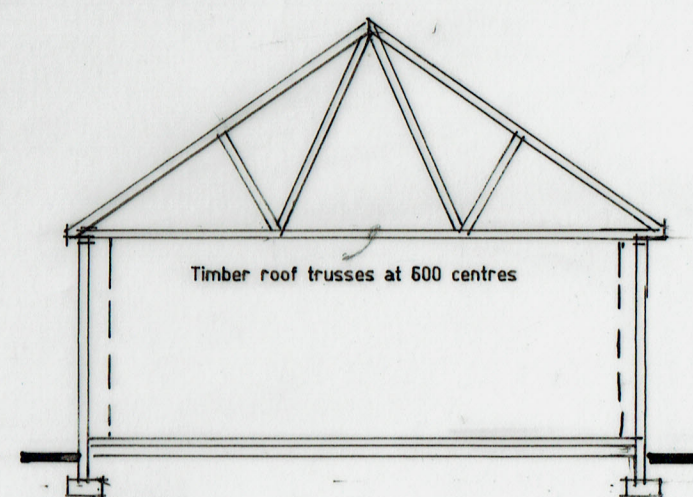

Section.

Bar scale 1:100

 

Proposed alterations to existing
Winery at Steeple Court
Church Lane, Botley,
Southampton, Hants. SO30 2EQ

J Giles Esq..

Scale 1:100

Date March 2022

A3 Drawing Number

2

Revision

AB