




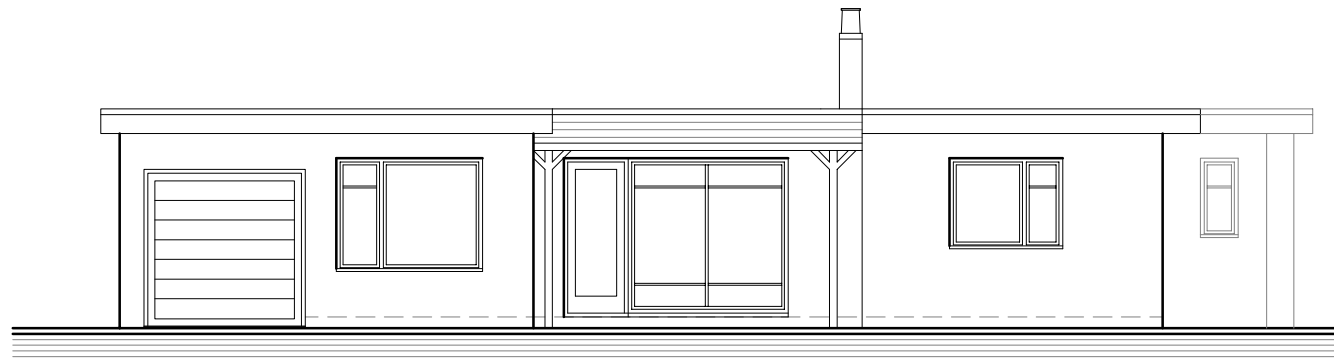


Existing Front Elevation

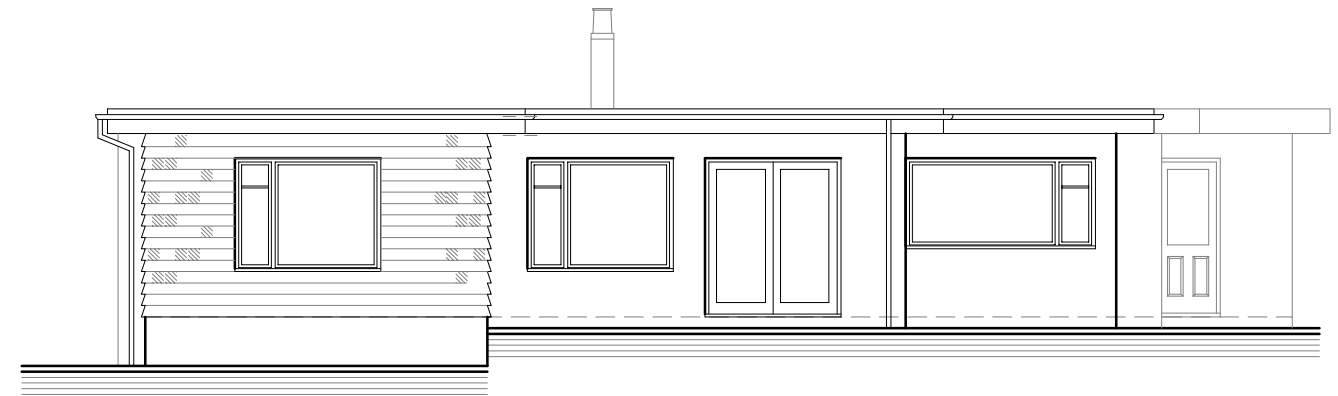


Existing Rear Elevation

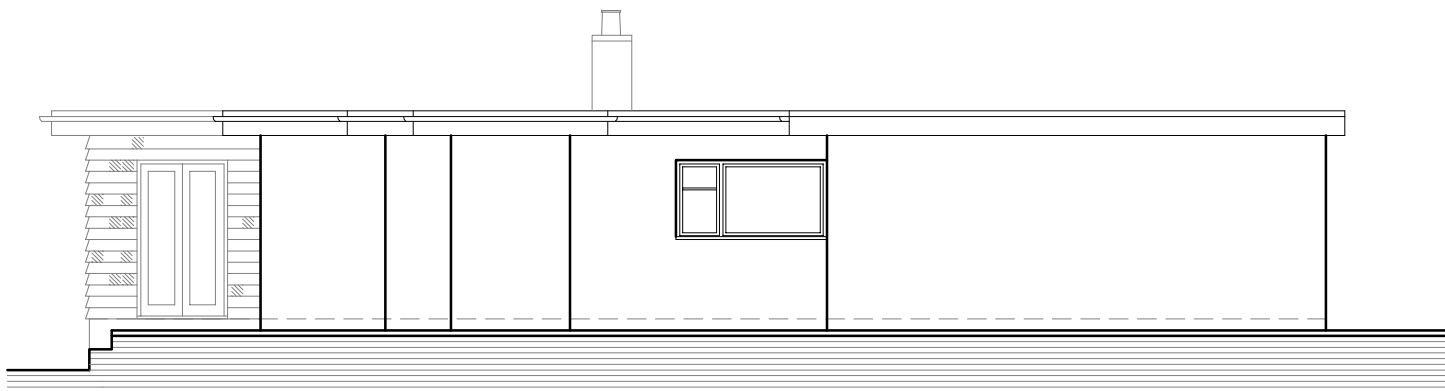

Existing Side Elevation 1

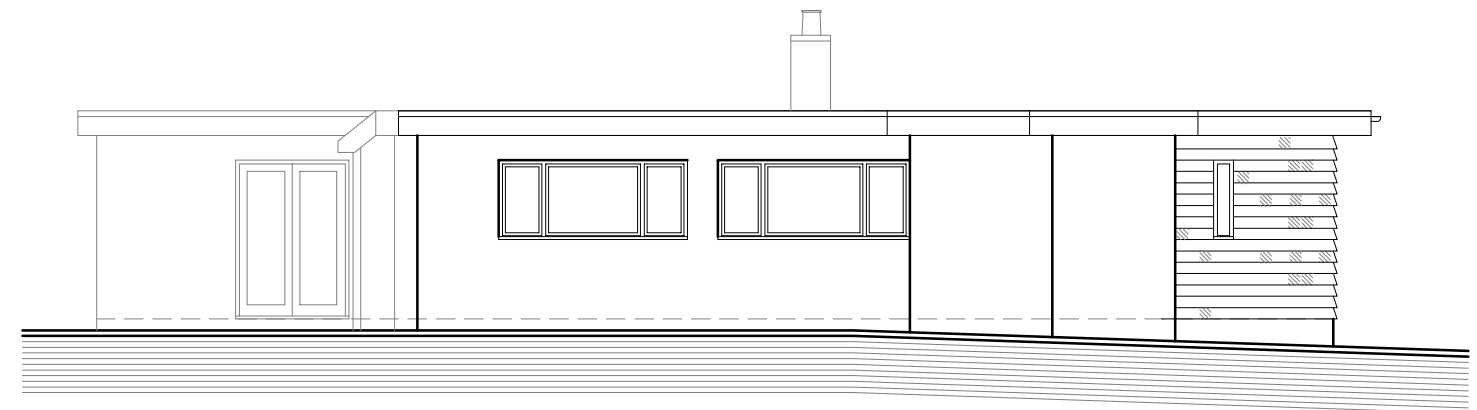

Existing Side Elevation 2

 

Crown Copyright 2008. All rights reserved. Licence number 100020449
Do not scale from this drawing other than for Planning purposes.
All dimensions to be checked on site.

Drawing Revision Details:

Project: New First Floor & Rear Extension
Client: Mr Andrews & Ms Hudson
Address: 26 Satchell Lane (formerly 2 Crowsport)
Hamble Le Rice
Southampton.
SO31 4HH.

Drawing Title: Existing Elevations
Drawing. No: EE.01
Scale: 1:100 @ A3
Revision: -
Date: September 2021



MORGAN BUILDING DESIGN
ARCHITECTURAL DRAWING & PLANNING SOLUTIONS
M: 07798 918538 T: 01590 381131
hannah@morganbuildingdesign.co.uk