




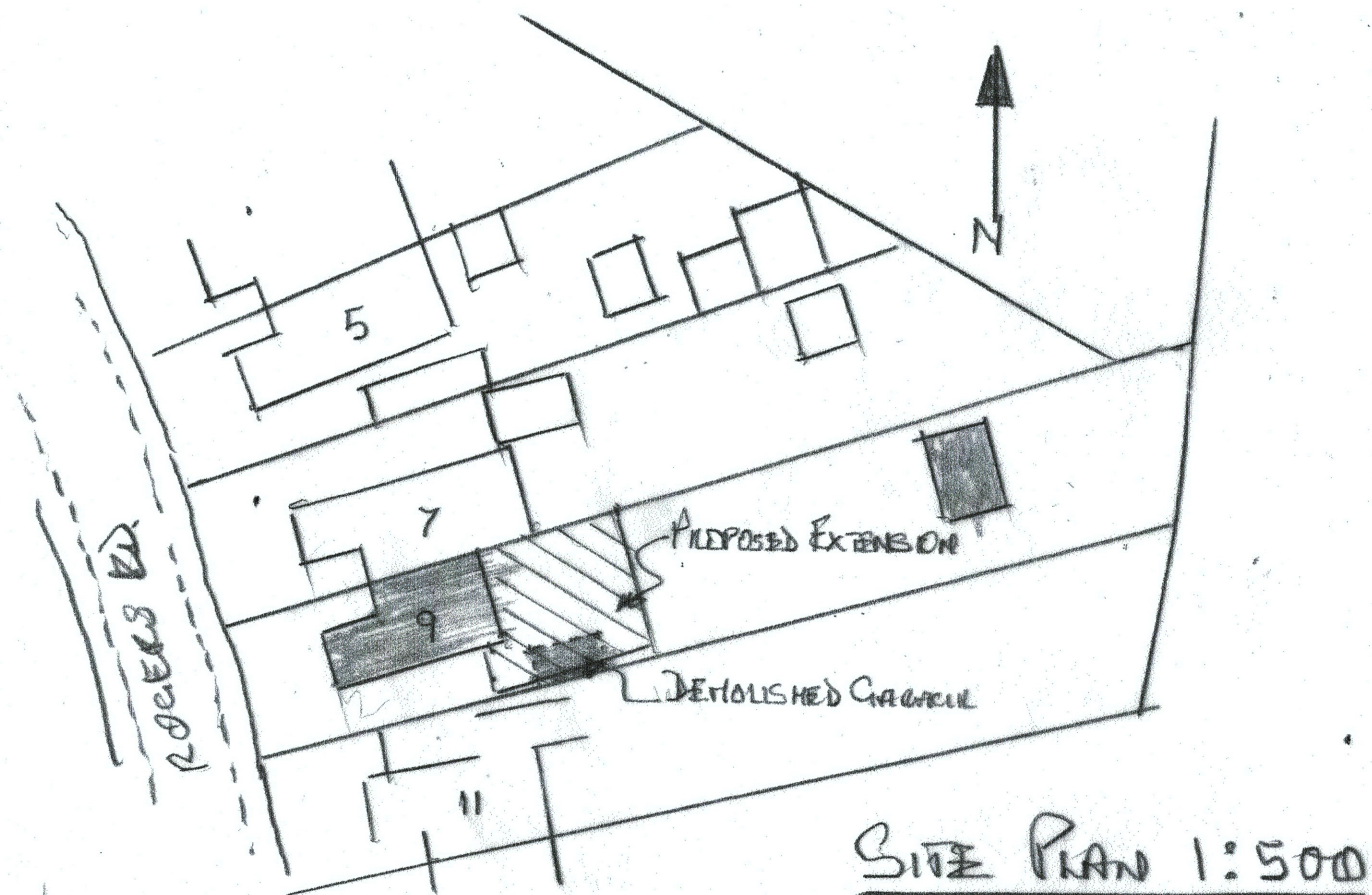

SITE PLAN 1:500

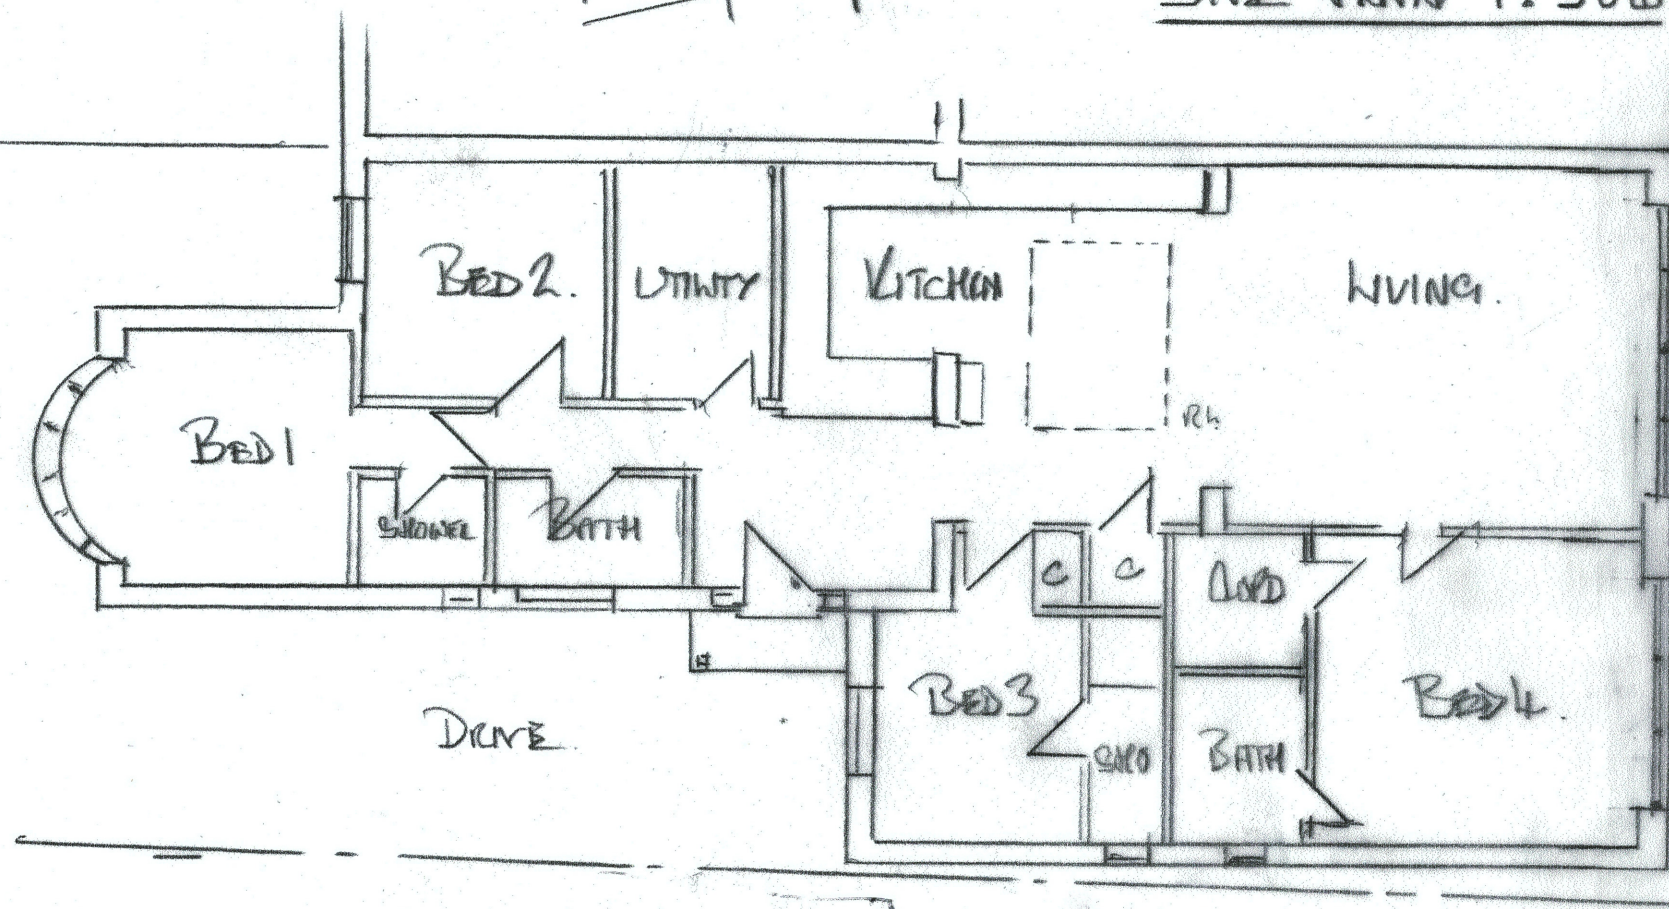

GROUND FLOOR PLAN

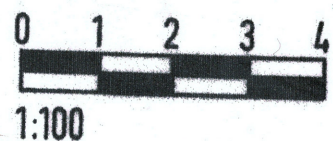

BARRY BOWHILL ARCHITECTURAL CONSULTANT 3 Itchen Building, Wallops Wood Sheardley Lane, Droxford, Hampshire SO21 3QY Tel: 01489 891558 Email: barry@barrybowhill.co.uk			
Project 9 ROGERS ROAD BISHOPSTOKE SO50 6DZ			
Client MRS CAROLINE GALPIN			
Subject: ALTERATION AND ADDITION & DEMOLITION OF GARAGE			
Date: June 2022		Scale: 1 : 100 at A3 1 : 200 at A3	
Rev:		Drg. No. 860/01	
• Copyright reserved. • All dimensions are to be site confirmed and should not be scaled. • Verify all queries with the office.			