

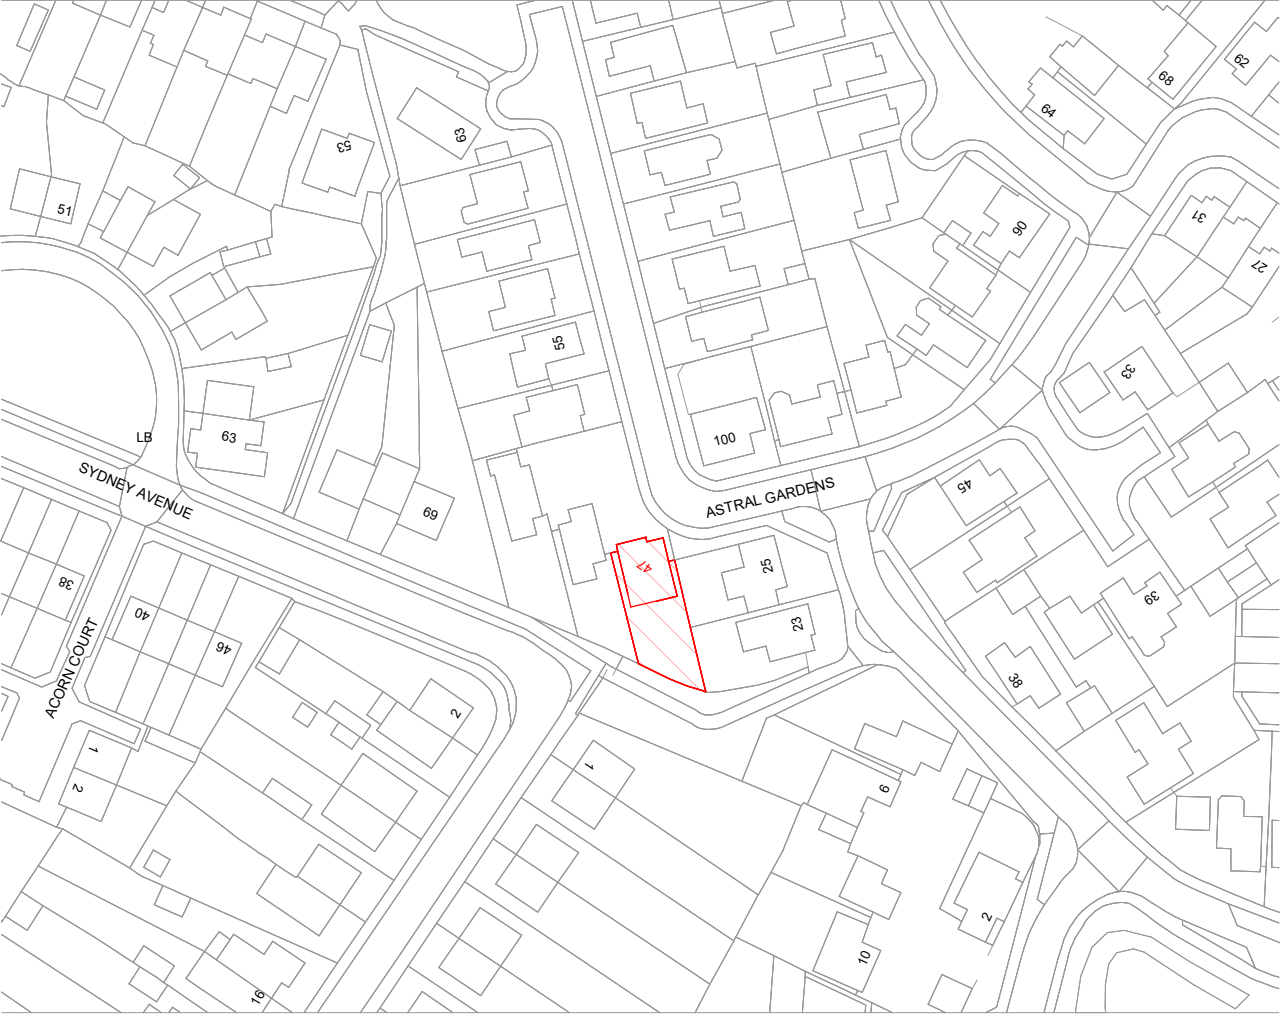


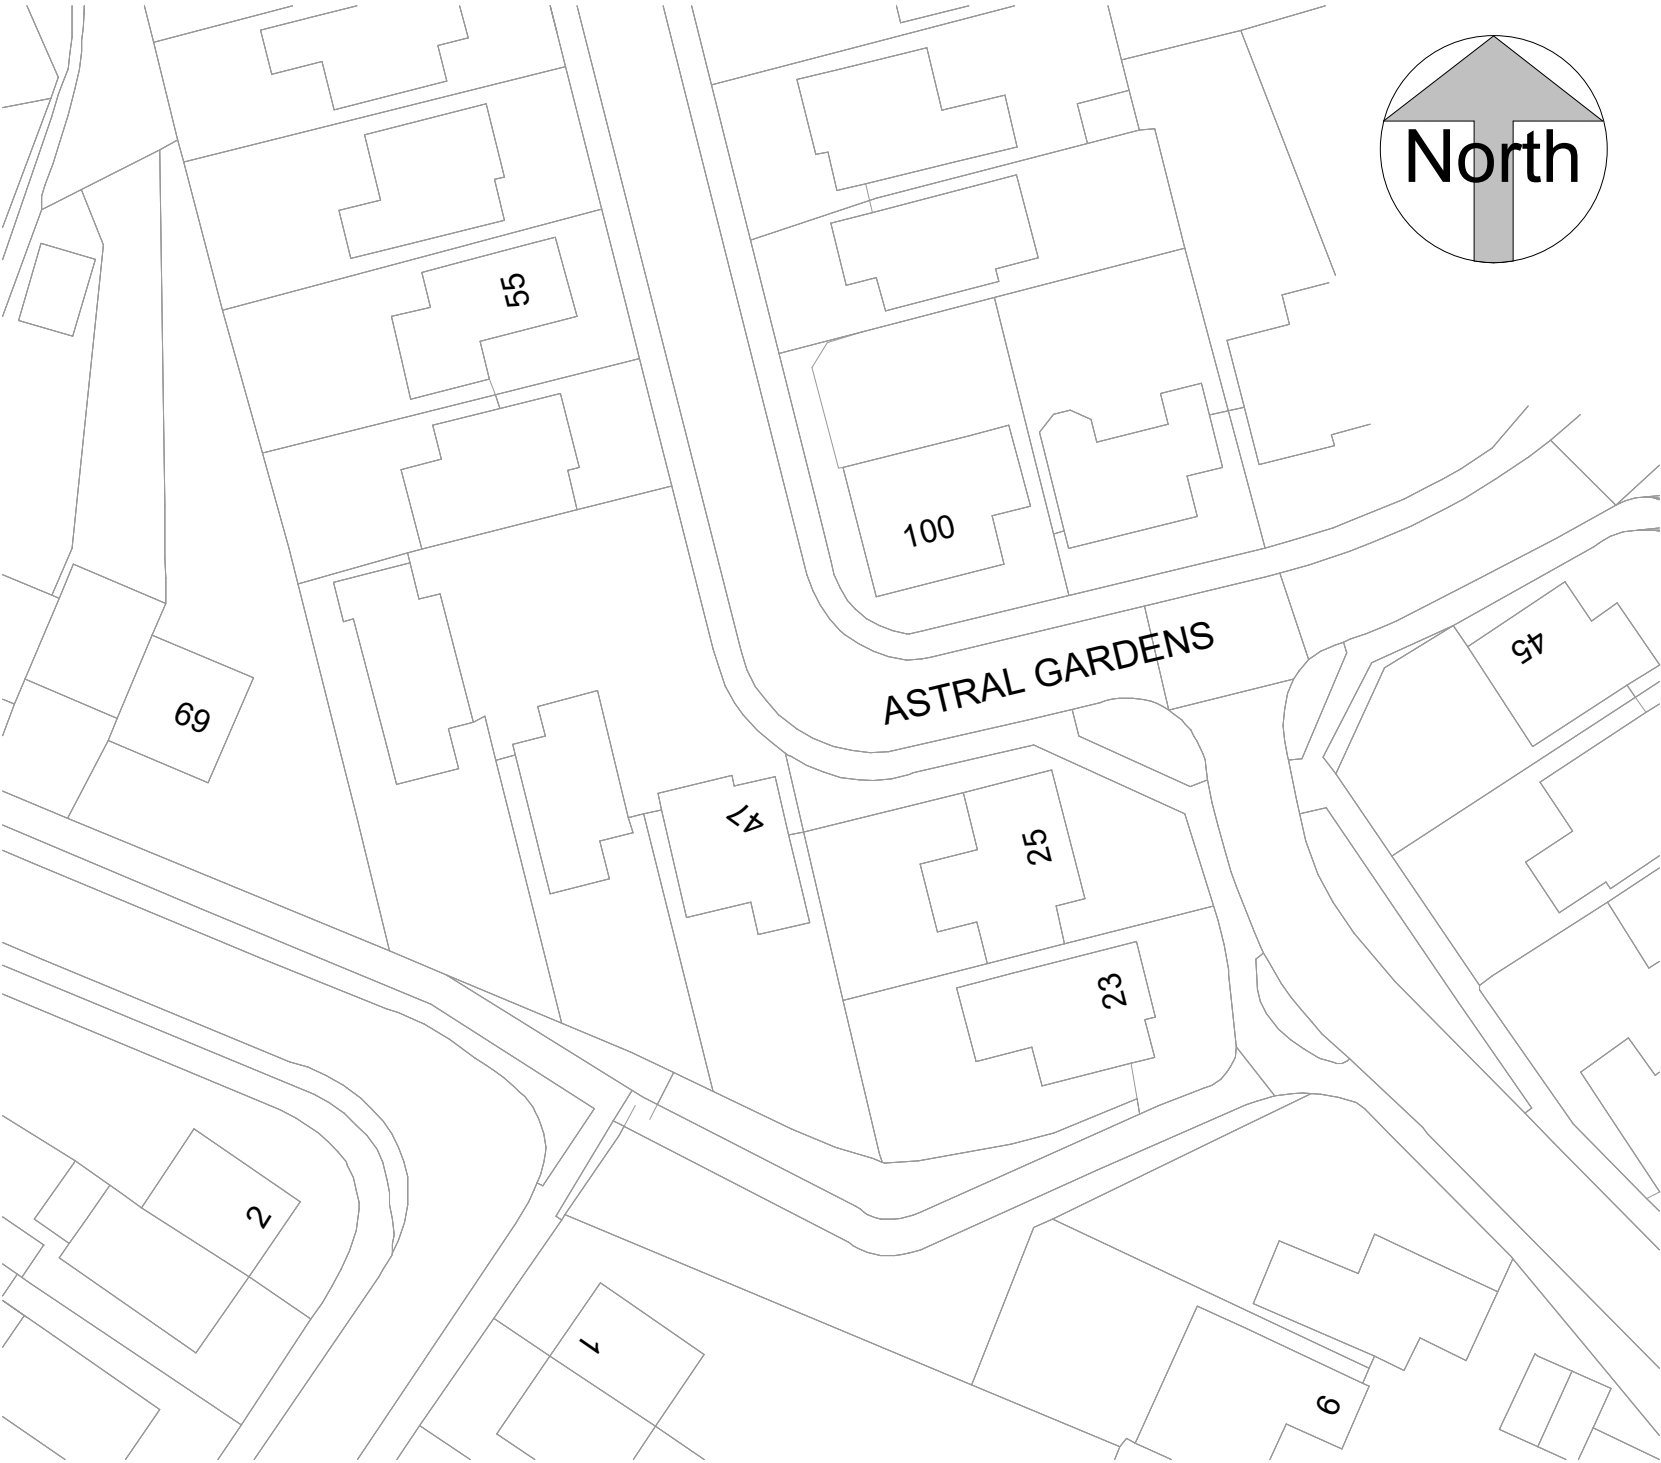


Location Plan

1:1250

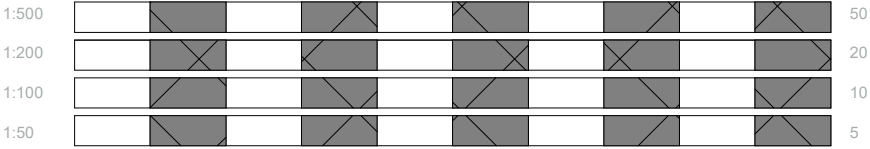

Block plan

1:500

 

ReQuestAPlan
Map number: TQRQM22066145542364
Title: 47 Astral Gardens SO31 4RQ
Map Produced for: Parkers Design



All measurement to be checked on site prior to any commenent
(C) Copyright of Parkers Design (Southern) Limited. Any reproduction of these drawings will require written authority from the copyright owner.

Parkers Design Limited - The Studio @ 90, PO9 2PR
www.pexd.co.uk - info@parkersdesign.com - 07776 008822

PROJECT		CLIENT			
47 Astral Gardens SO31 4RQ		Childs			
		Date	Issue Date	Scale (@ A3)	As indicated
		Drawn by	SW	DRAWING NUMBER	REV
		Checked by	SR	P 3	
SHEET		Site Plan			