



Silver Birches, Netley Abbey


This drawing is copyright and is not to be reproduced. The contractor will be held responsible for the accuracy of works involving the setting out and checking of all dimensions on the drawing and on site. Dimensions must not be scaled from this drawing.

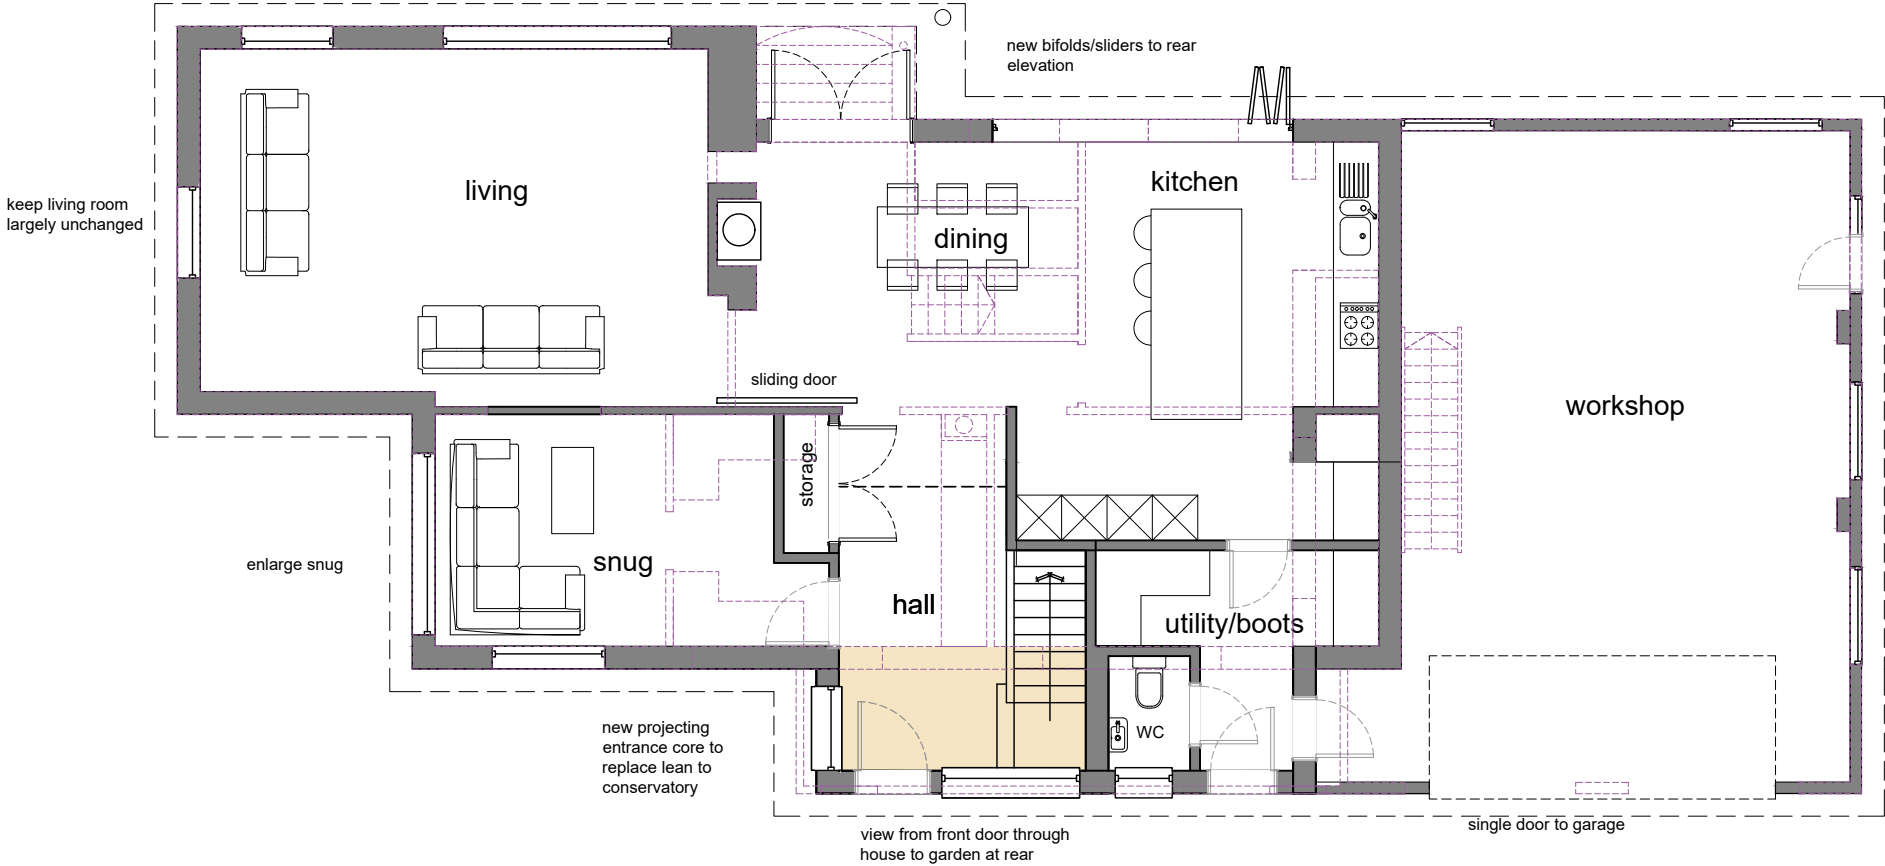

Proposed Ground floor plan 1:100

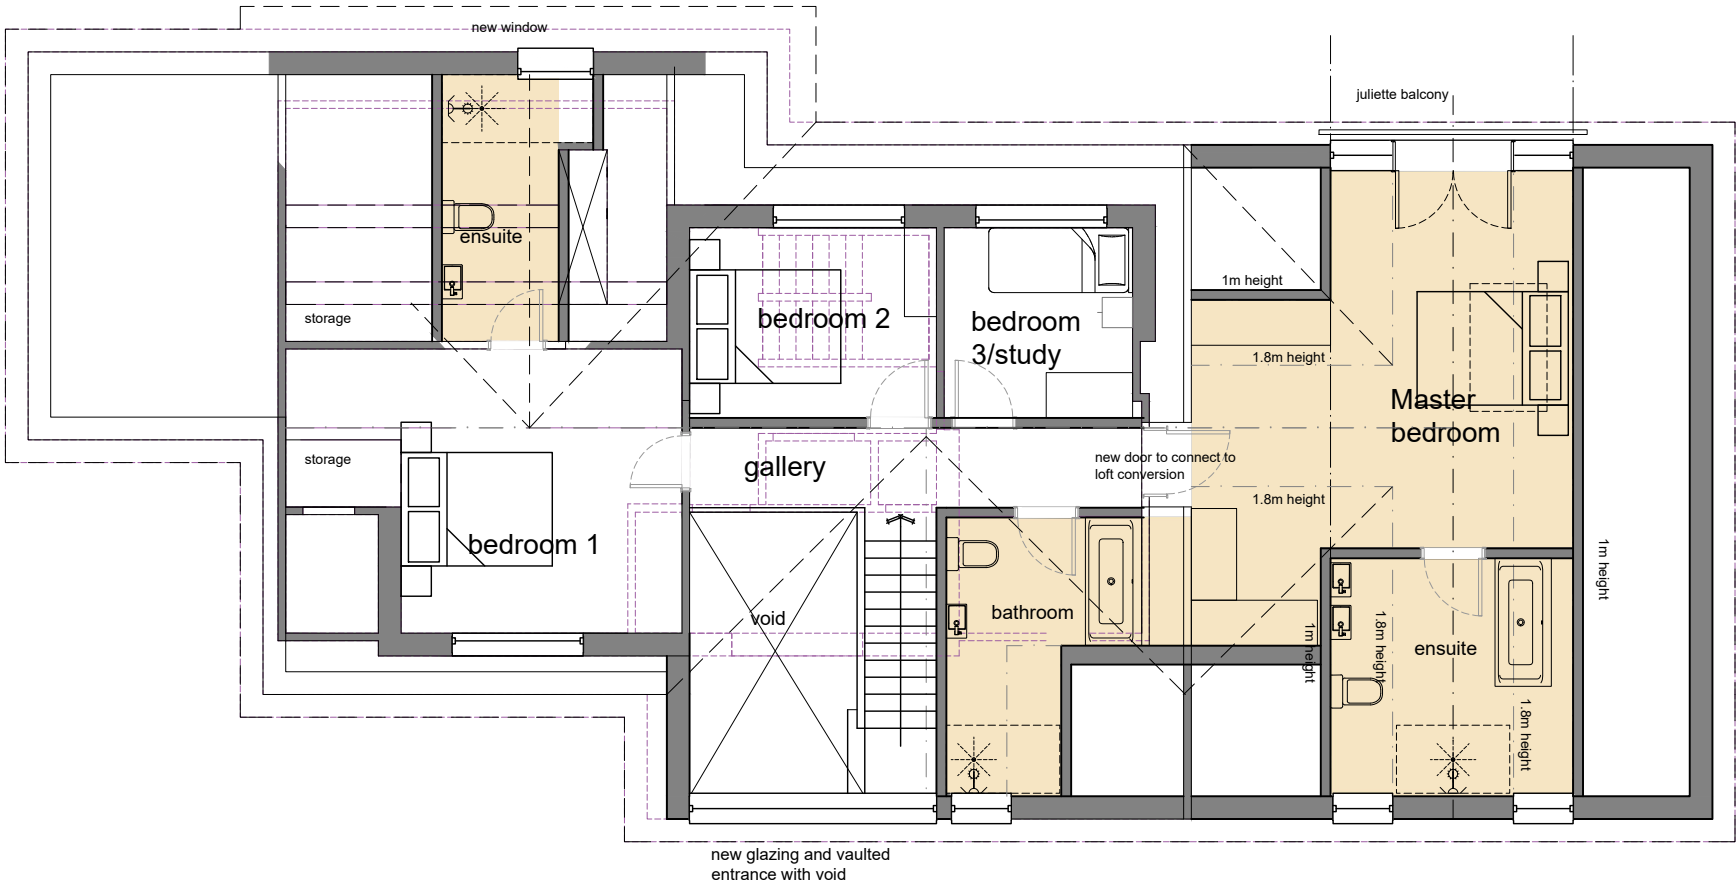

Proposed First floor plan 1:100

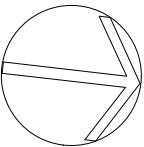

Rev -			
Client: Mr and Mrs Clayton		Planning	
Project: Silver Birches, Hound Road, Netley Abbey, SO31 5FZ		Drawing No: 262-02-005	Revision:
Title: Proposed plan, roof plan and elevations	Drawn: nb Check:	Scale: 1:100 @a3	First Issue: August 2021

bircharchitects
Lambourne, Grove Lane, Redlynch, Salisbury, Wilts, SP5 2NR
T: +44 (0)1725 510407
e: info@bircharchitects.co.uk