

Silver Birches, Netley Abbey


This drawing is copyright and is not to be reproduced. The contractor will be held responsible for the accuracy of works involving the setting out and checking of all dimensions on the drawing and on site. Dimensions must not be scaled from this drawing.



03 Proposed Front elevation @ 1:100



04 Proposed side elevation @ 1:100

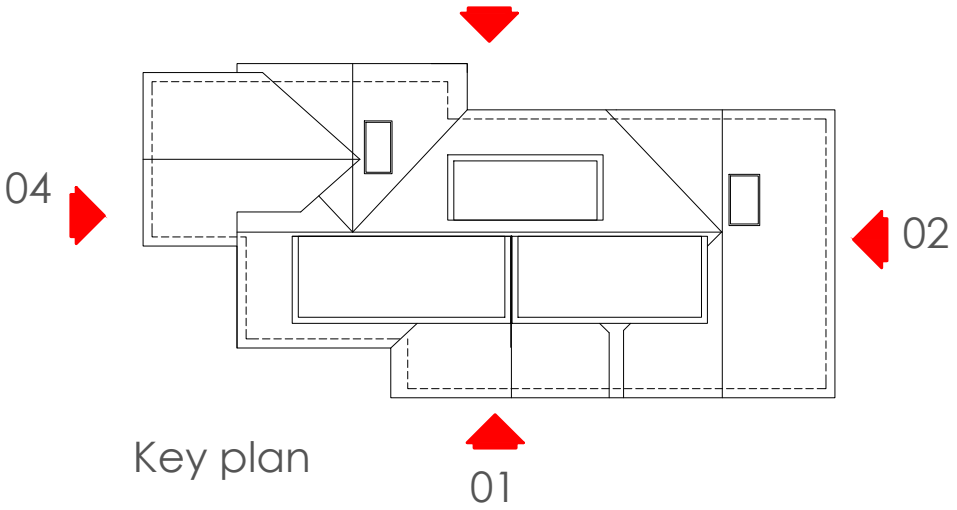

Key plan

Material Key	
1.	Balustrade - glass
2.	Walls - timber cladding
3.	Roof light - Velux or similar
4.	Windows - UPVC
5.	Roof - dark grey composite slates
6.	Doors - Timber hardwood
7.	Gutters/downpipes - half round
8.	Fascias/soffits - Timber stained
9.	Bifold door - grey aluminium
10.	walls - render
11.	standing seam to dormer

Rev -			
Client: Mr and Mrs Clayton		Planning	
Project: Silver Birches, Hound Road, Netley Abbey, SO31 5FZ		Drawing No: 262-02-007	Revision:
Title: Proposed elevations	Drawn: nb	Scale: 1:100 @a3	First Issue: August 2021
	Check:		

bircharchitects
Lambourne, Grove Lane, Redlynch, Salisbury, Wilts, SP5 2NR
T: +44 (0)1725 510407
e: info@bircharchitects.co.uk