




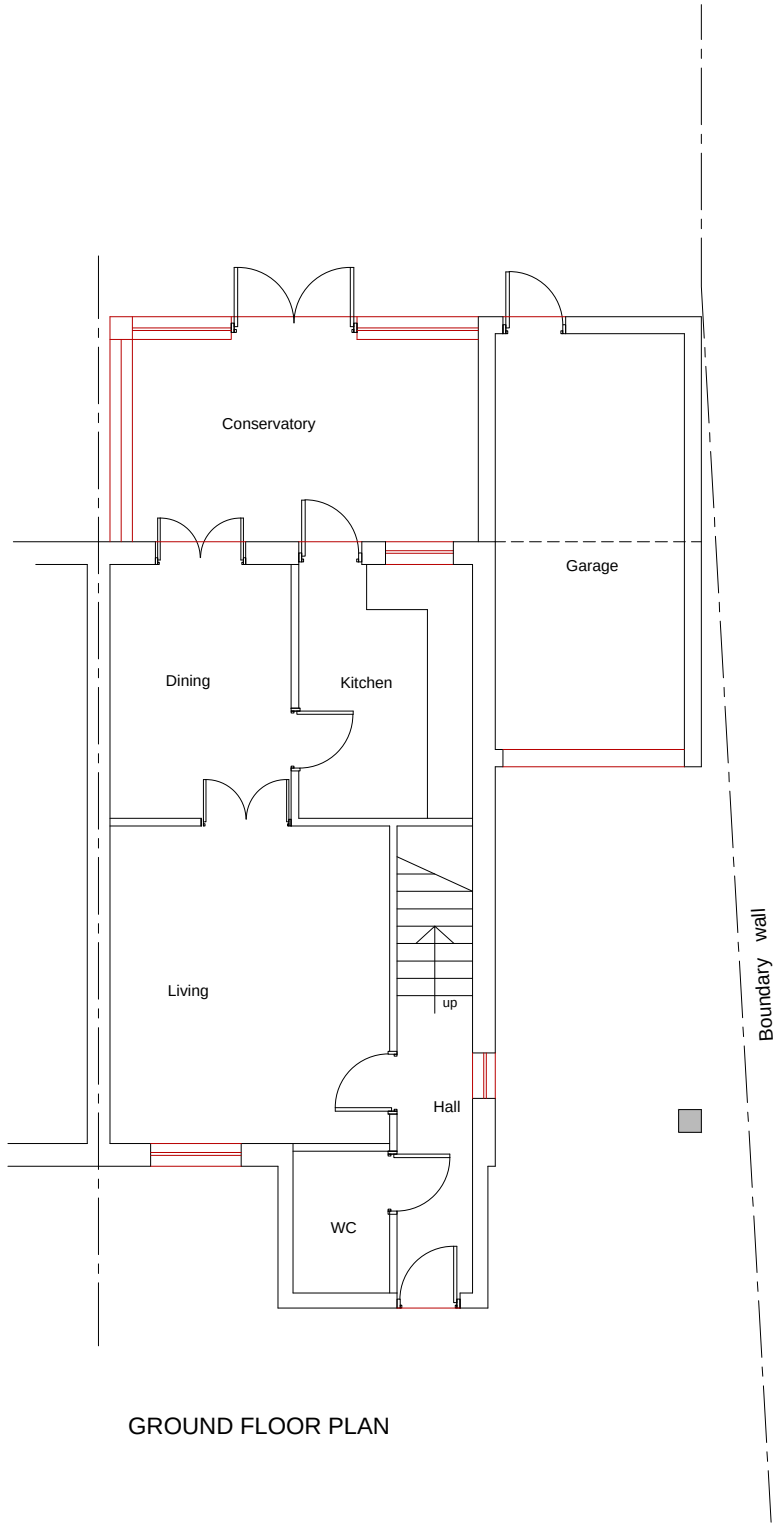

GROUND FLOOR PLAN

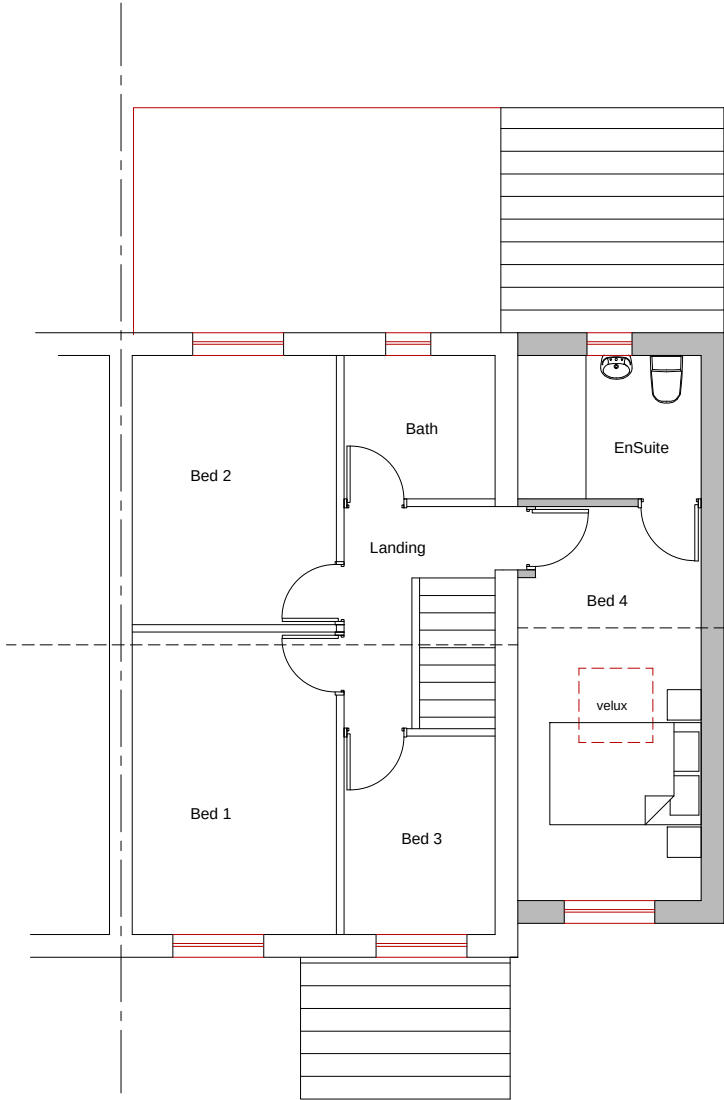

FIRST FLOOR PLAN

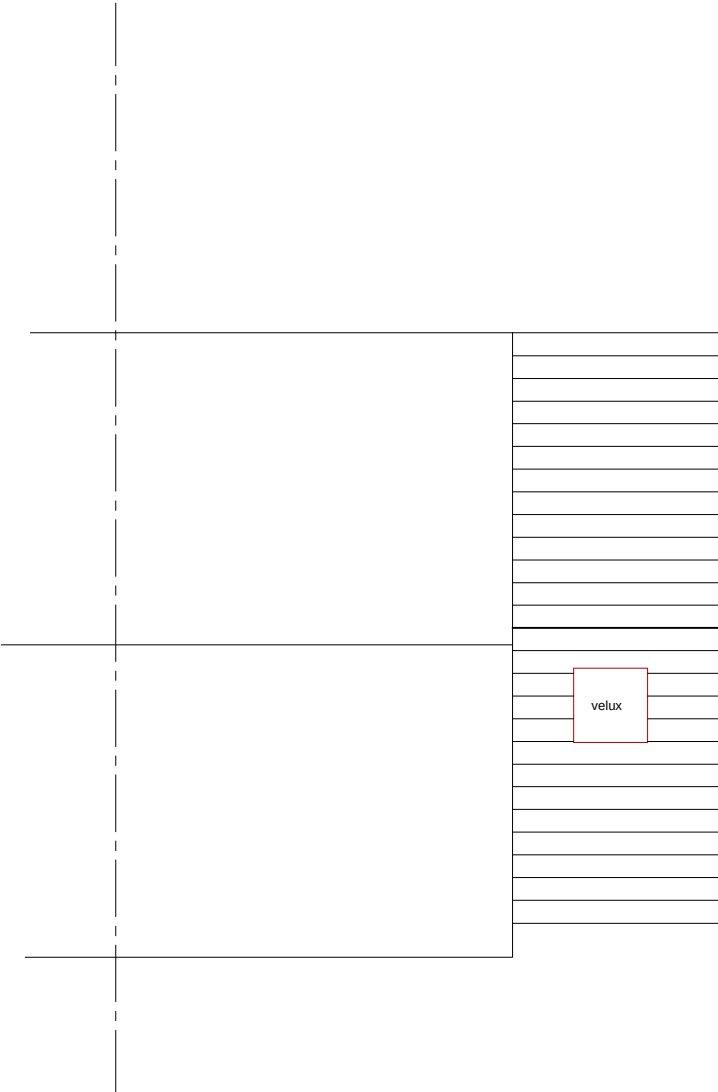

FIRST FLOOR PLAN

Revision - A Planning Amendment 15-06-22 MA

PROJECT
Proposed First Floor Side Extension
34 Hatch Mead
West End - Southampton
SO30 3NE

STATUS
Planning Application

CLIENT TITLE
Mr D Veeraragoo Floor Plans - Proposed

DRAWING NO. REVISION
2504-PL04 A

SCALES DATE DRAWN
1/100 @A3 Apr 22 MA