



NOTES
This drawing is the copyright of designAplace, and may not be copied, altered or reproduced in any way whatsoever without the written authority of designAplace.
Dimensions to be checked on site prior to commencing any work. Any discrepancies should be reported to designAplace immediately.
If in doubt ask.

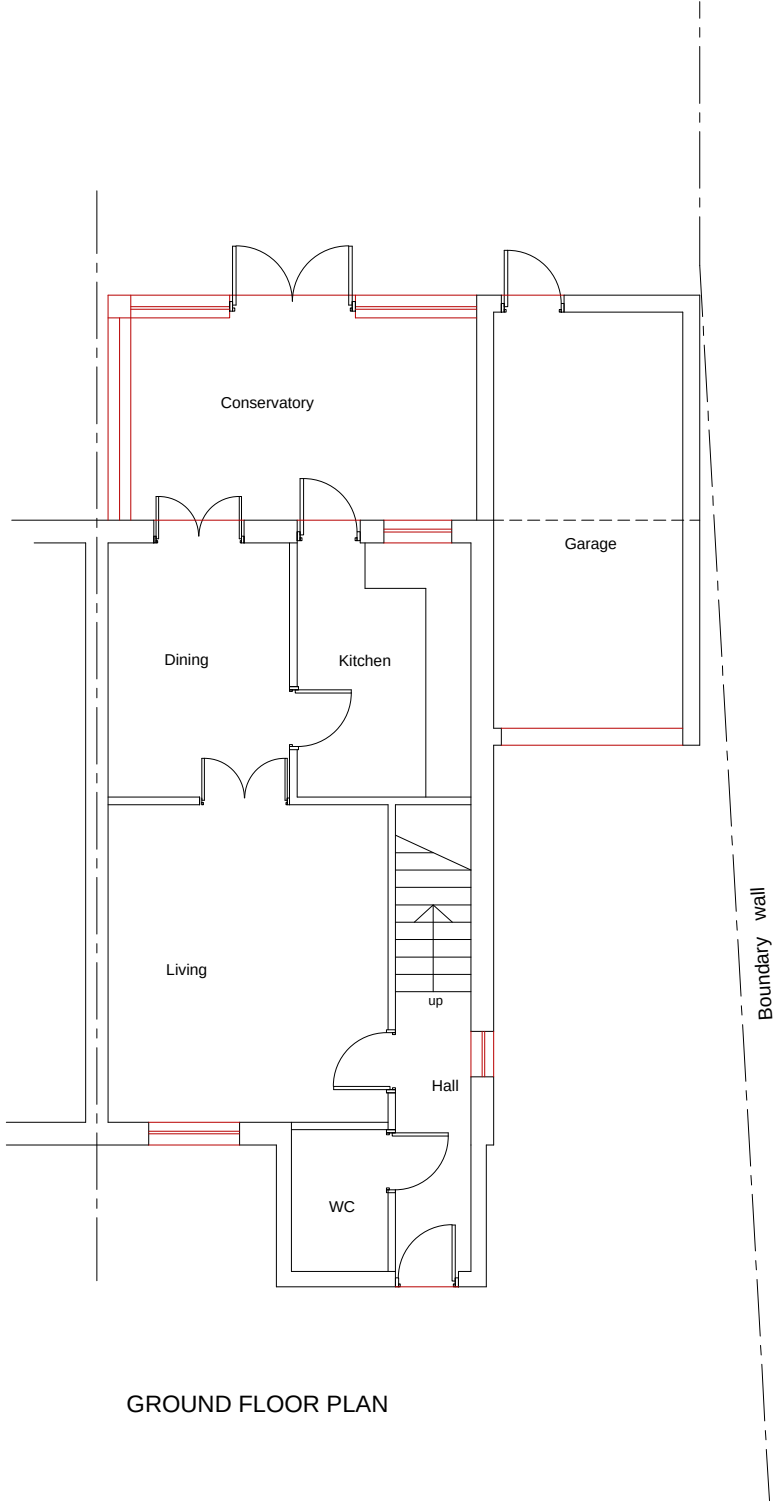

GROUND FLOOR PLAN

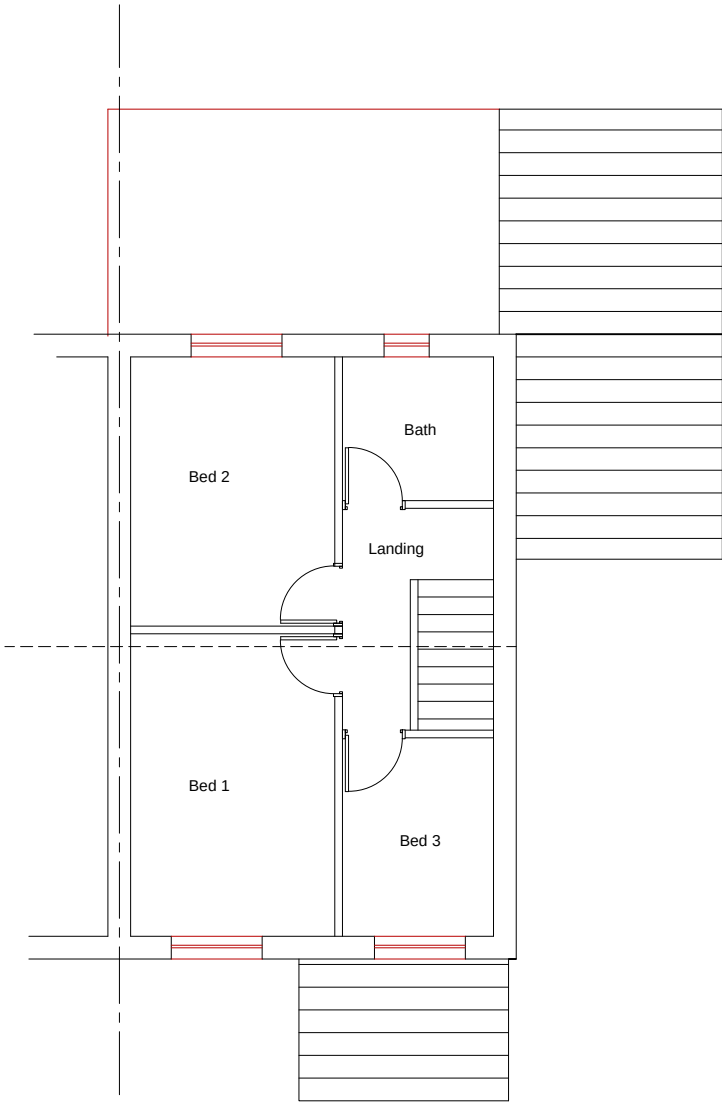

FIRST FLOOR PLAN

Revision - A Planning Amendment 15-06-22 MA

PROJECT

Proposed First Floor Side Extension
34 Hatch Mead
West End - Southampton
SO30 3NE

STATUS

Planning Application

CLIENT	TITLE
Mr D Veeraragoo	Floor Plans - Existing

DRAWING NO.	REVISION
2504-PL02	A

SCALES	DATE	DRAWN
1/100 @A3	Apr 22	MA