

Note:- This document and its design content is copyright ©. It shall be read in conjunction with all other associated project information including models, specifications, schedules and related consultants documents. Do not scale from documents. All dimensions to be checked on site. Immediately report any discrepancies, errors or omissions on this document to the Originator. If in doubt ASK.


In addition to the hazards normally associated with the types of work detailed on this drawing take note of the above. It is assumed that all work on this drawing will be carried out by a competent contractor working, where appropriate, to an appropriate method statement.



Proposed North West Elevation 1:100



Proposed South East Elevation 1:100

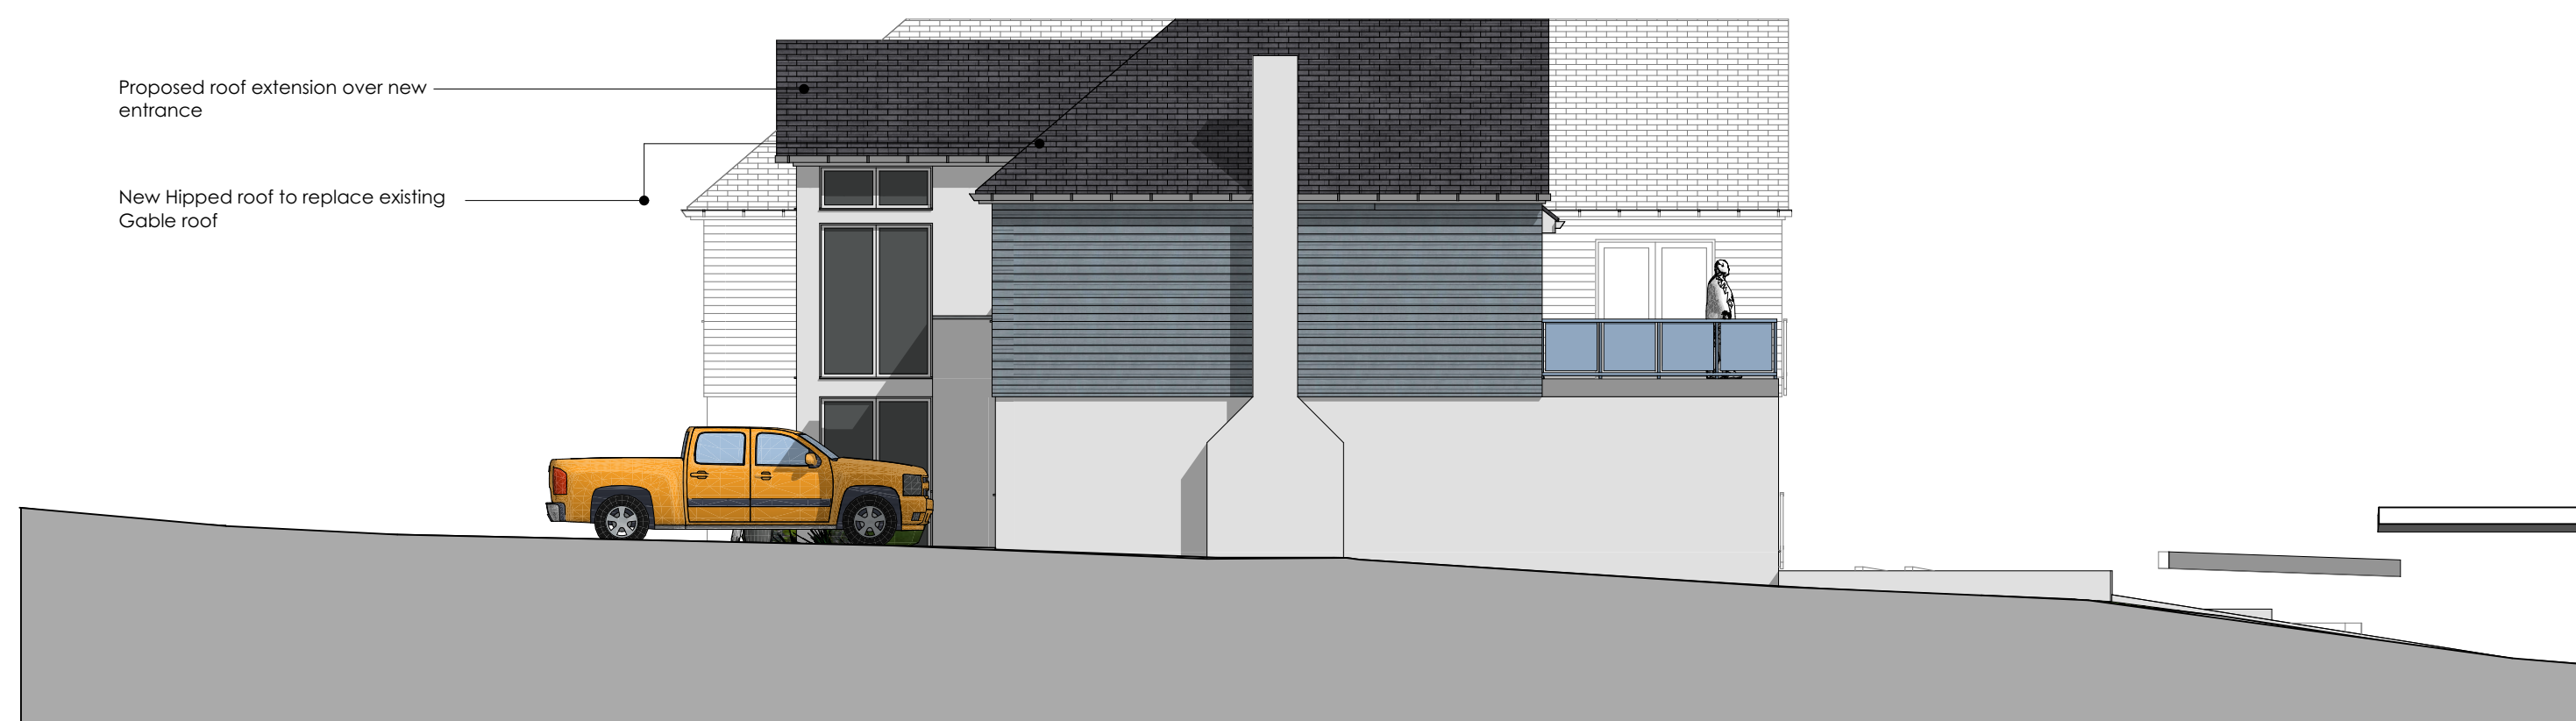

Proposed South West Elevation 1:100



Proposed North East Elevation 1:100

Materials:-

Roof (Pitched)

Roof to be finished with slates (grey) to match existing.

Roof (Flat)

To be finished with single ply membrane finished in lead grey colour with code 5 lead flashings.

External Walls

External walls to be finished in white render to match existing.

Glazing

Finished in Aluminium double or triple glazing with frames to match existing.

Rain Water Goods

All to match existing.



MTA ARCHITECTS LTD

The Boat House 1 Admiralty Cottages

Fort Road Gosport Hampshire PO12 2AP

Tel:- 023 9258 8699 Fax:- 023 925 20322

E-mail:- mtagos@aol.com

Web Site:- www.mtaarchitects.co.uk

Project

**Proposed Alterations to
River Mead
Saltern's Lane
Bursledon
Hampshire SO31 8DH**

Drawing Name

Proposed Elevations

Drawing Status

Planning Drawing

Drawn by

JMT

Date

June 2022

Drawing Scale

1:100 @ A1 size

Drawing Number

3954-P03

Also at 52 Fore Street Brixham South Devon TQ5 8DZ

Tel:- 01803 851010