



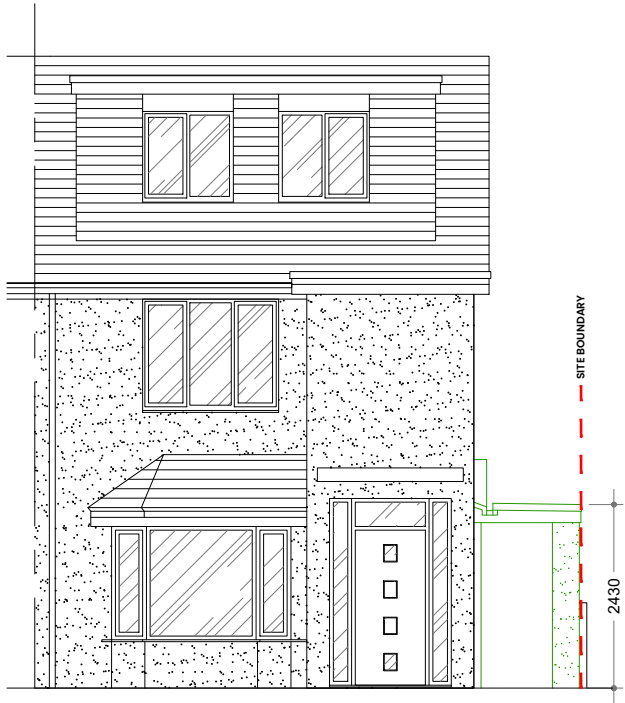


FRONT ELEVATION




SIDE ELEVATION

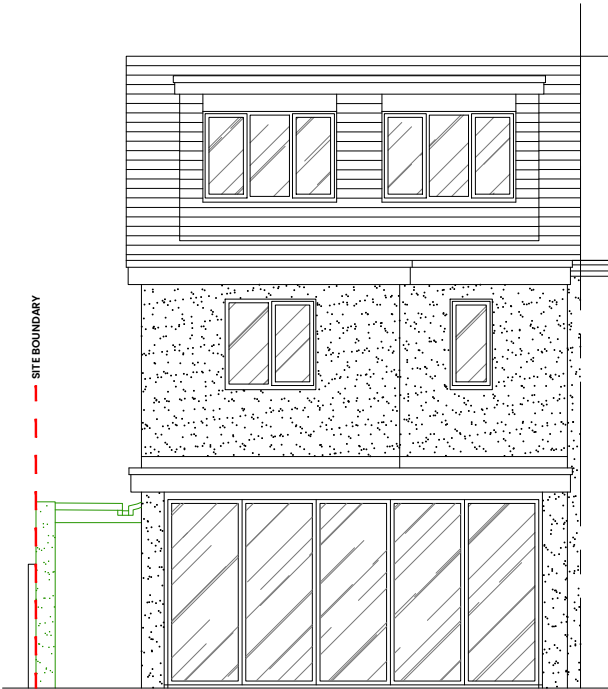



REAR ELEVATION

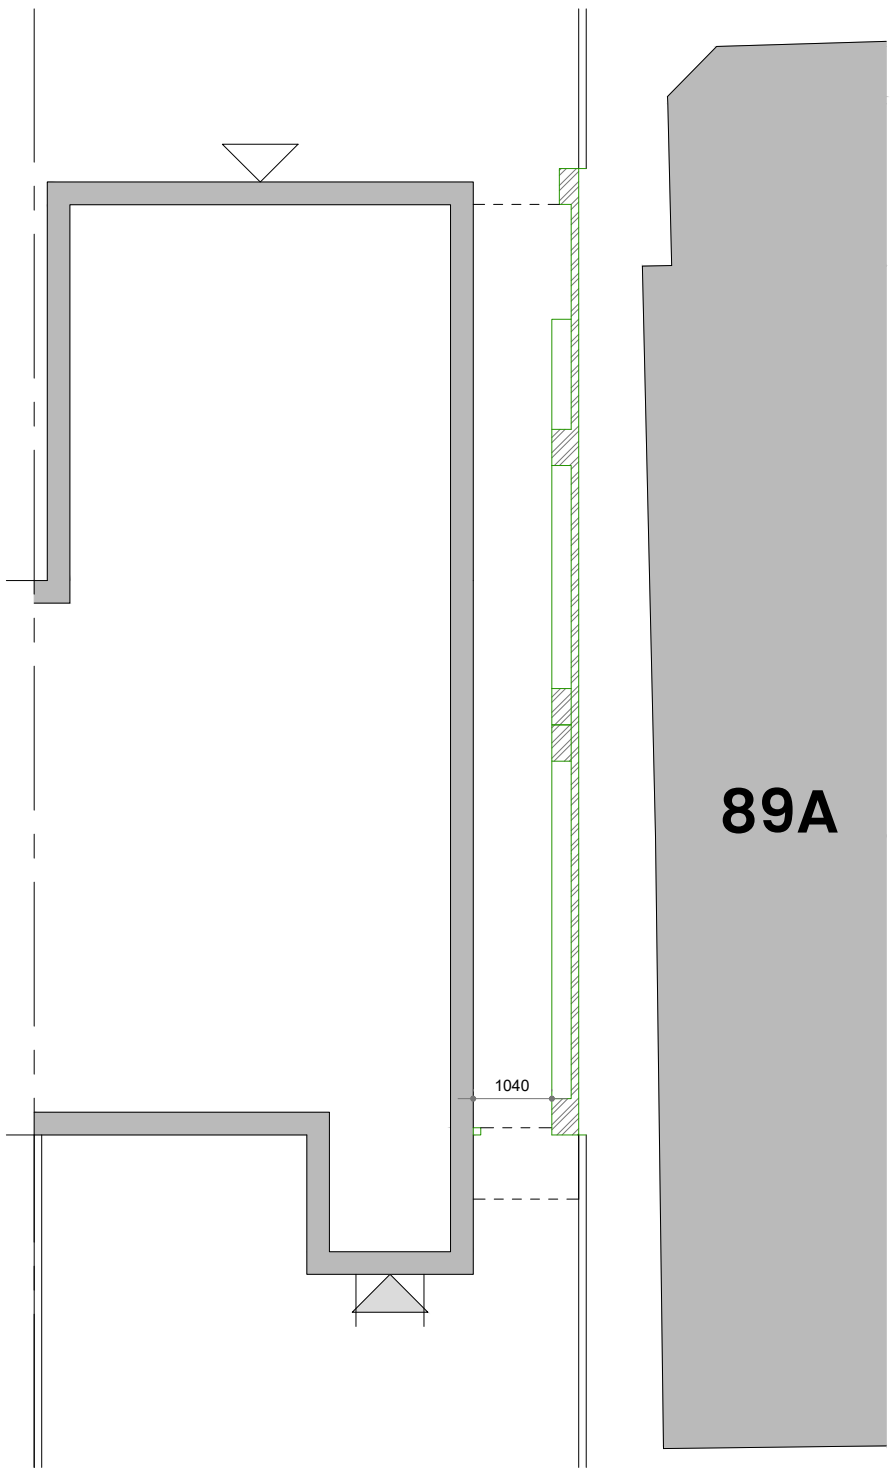

GROUND FLOOR

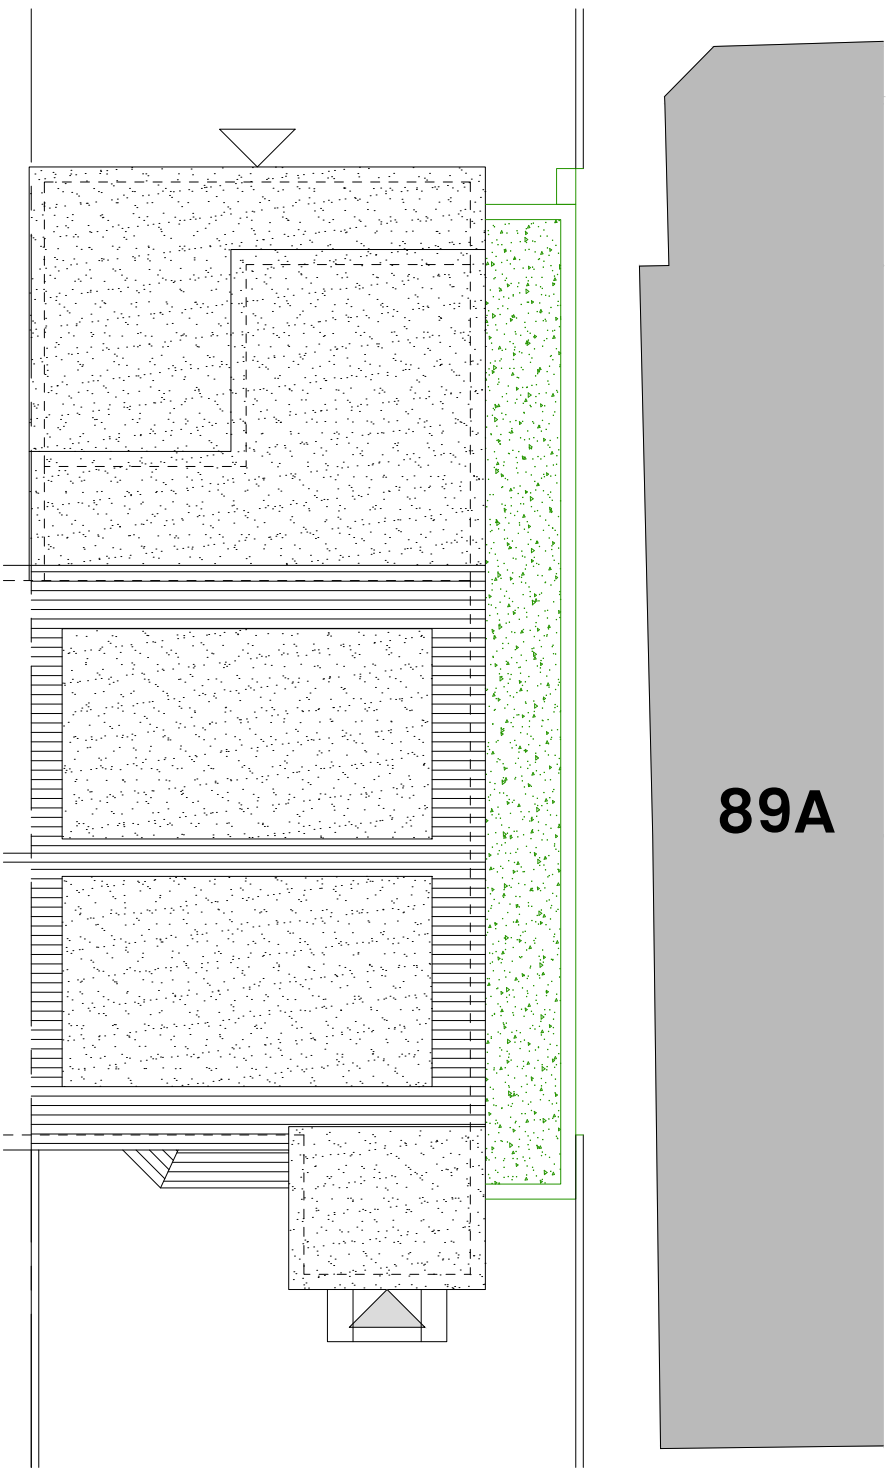

ROOF PLAN

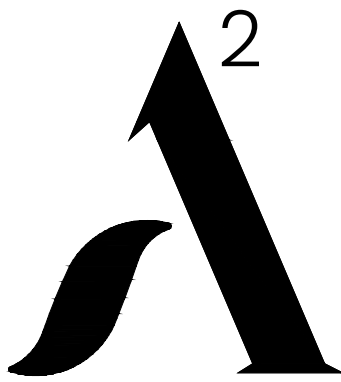 

ARCHITECTURE & DEVELOPMENT

WEBSITE: www.A2AD.co.uk
EMAIL: Info@A2AD.co.uk
TELEPHONE: 01489 290035
ADDRESS: Elan House
5a Little Park Farm Road
Fareham PO15 5SJ

CLIENT:

Mr Wren

PROJECT:

87 Swaythling Road,
West End, Southampton,
SO30 3AG

DRAWING:


Plans & Elevations

STATUS:

Planning

Do not scale for any other purpose than stated in title. use annotated dimensions only. All dimensions to be checked on site & any discrepancies/errors to be reported to A2 before work commences. This drawing is to be read in conjunction with all other relevant materials.

Copyright exists on this plan and information displayed on this drawing. Reproduction of plan is not permitted without written consent. Company registration no. 1287397.

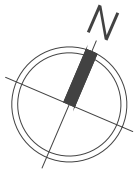

REV: DATE:

SCALE: DATE: DRAWN BY:

1:100@A2 JUN | 2022 WS

REFERENCE: SHEET NO: REVISION:

A21087 202 -