



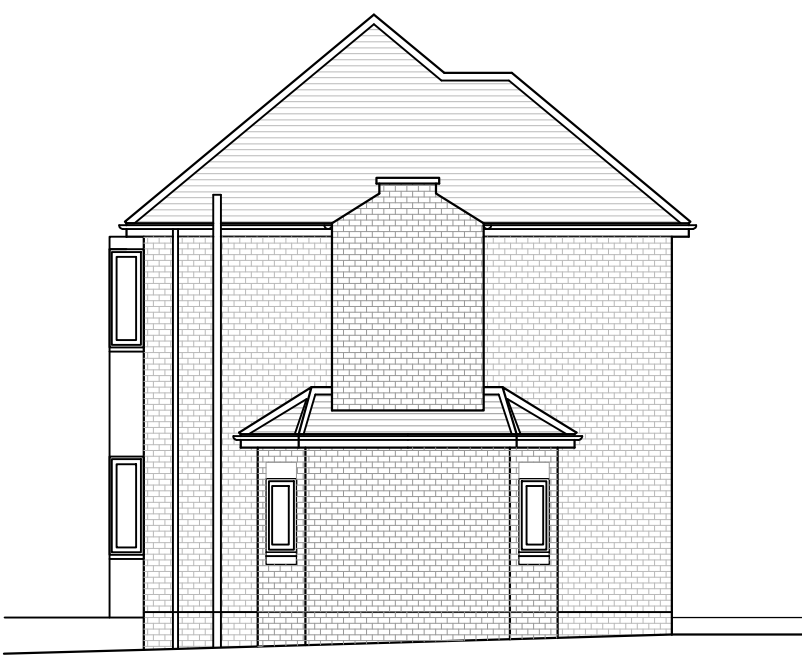

North-East Elevation - As Existing

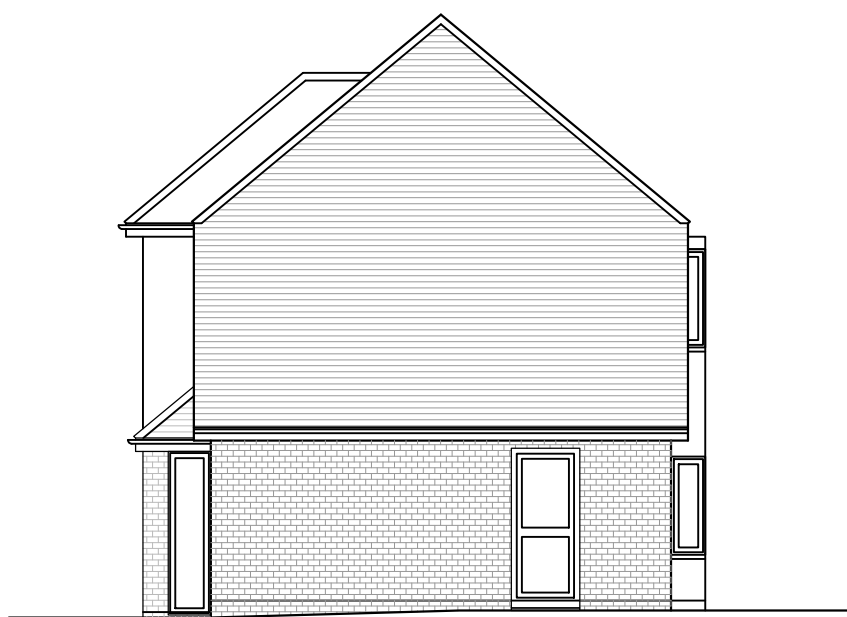


South-East Elevation - As Existing




North-West Elevation - As Existing



Block Plan - As Existing 1:500

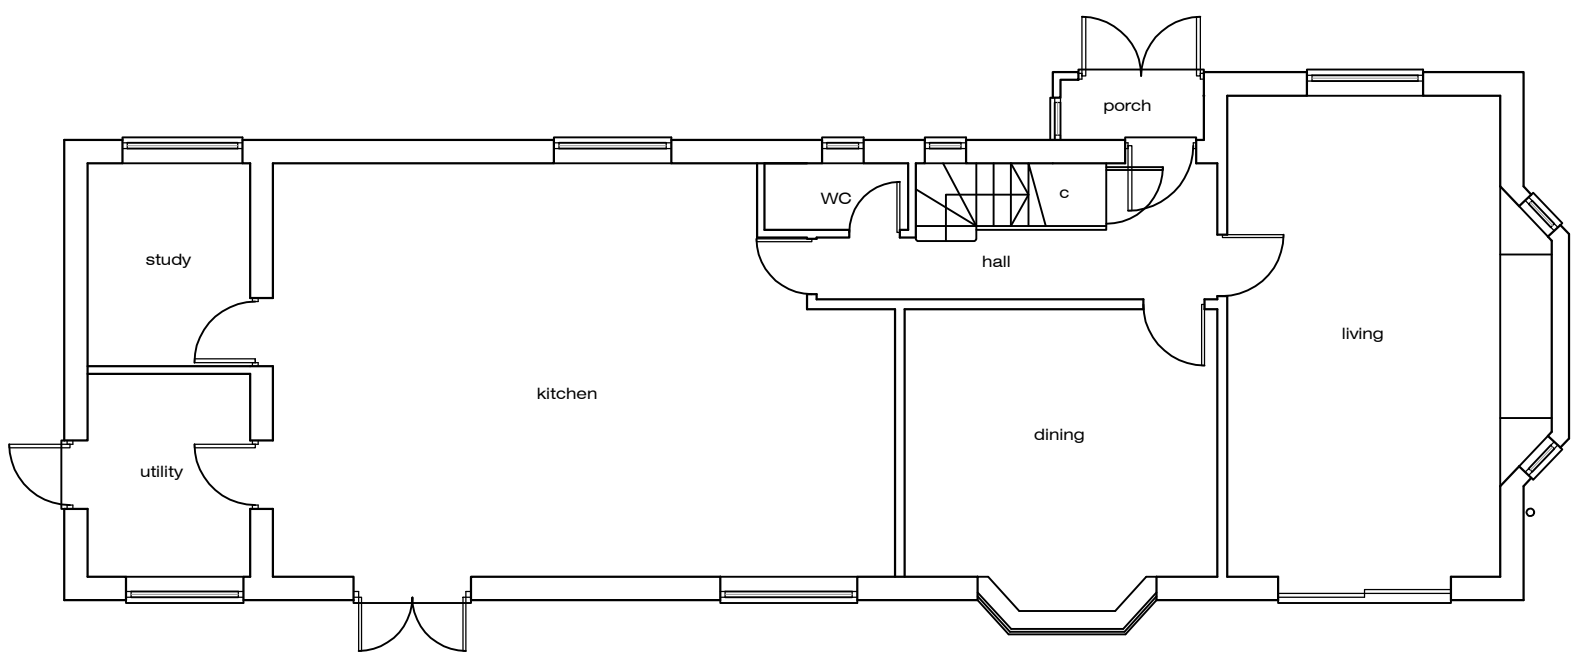

Ground Floor Plan - As Existing

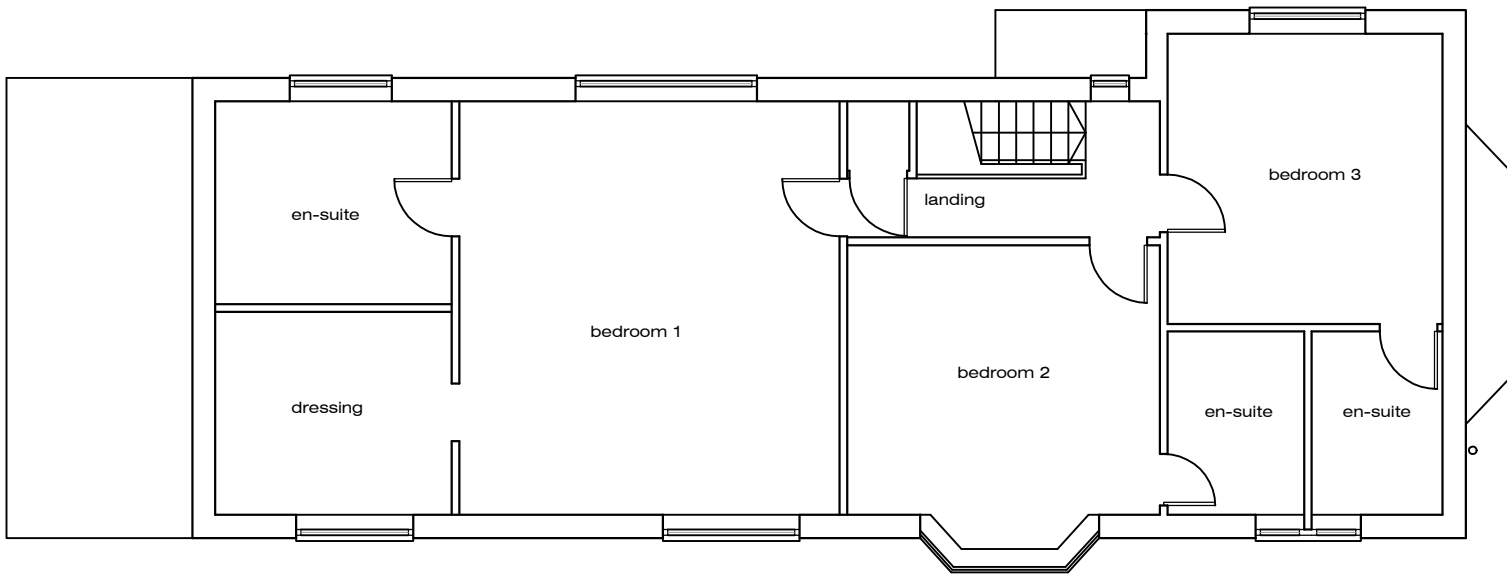

First Floor Plan - As Existing

-	Issued for Planning Application		NJ	22-06-22
Rev.			By	Date
Wildern Architecture Ltd The Hawthorns, 105 Dibles Road, Warsash, Southampton, SO31 9JL 07920 260758 Project Beacon Lodge, Beacon Road, West End, Southampton, SO30 3BR Client Mr and Mrs T Fleetwood				
Title Plans & Elevations - As Existing				
Date	Nov 21	Drawn By	NJ	
Job No.	Drawing No.	Scale	Revision	
W21-015	001	1:100 /500@A1	-	