




North-East Elevation - As Proposed




South-East Elevation - As Proposed



North-West Elevation - As Proposed

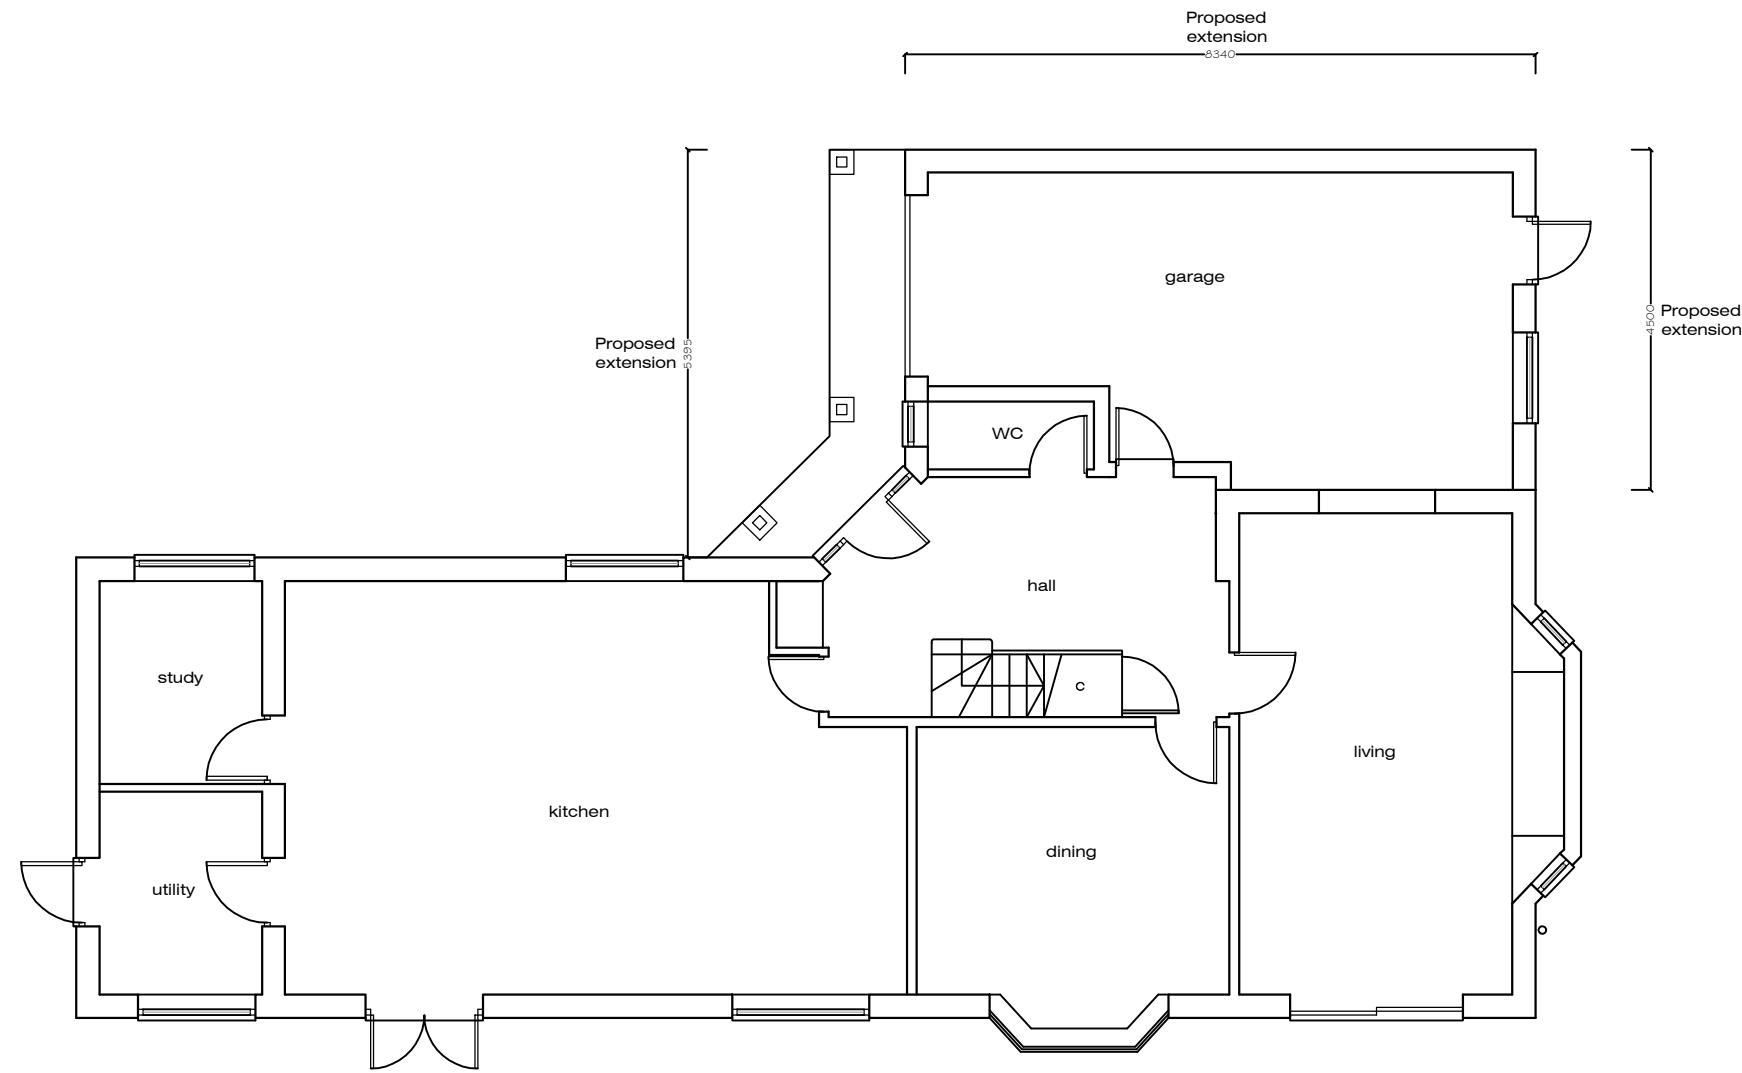

Ground Floor Plan - As Proposed

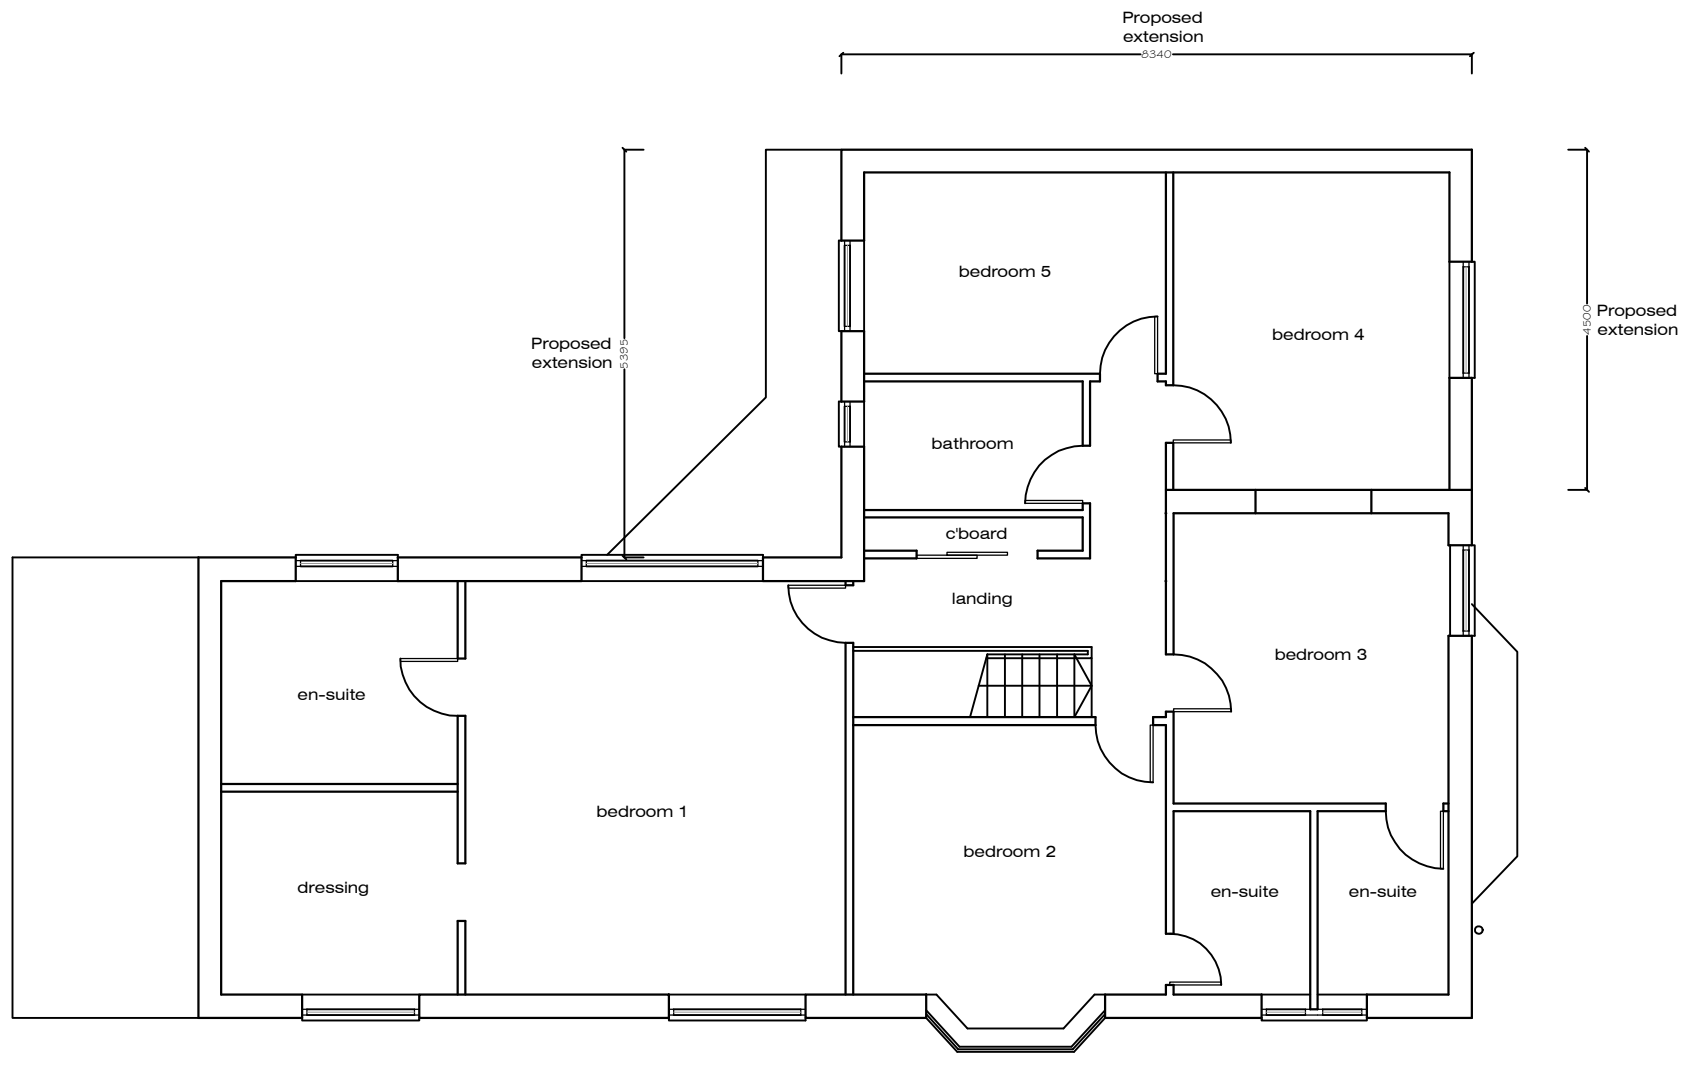

First Floor Plan - As Proposed



Block Plan - As Proposed 1:500

-	Issued for Planning Application	NJ	22-06-22
Rev.		By	Date
Wildern Architecture Ltd The Hawthorns, 105 Dibles Road, Warsash, Southampton, SO31 9JL 07920 260758 Project Beacon Lodge, Beacon Road, West End, Southampton, SO30 3BR Client Mr and Mrs T Fleetwood			
Title Plans & Elevations - As Proposed			
Date	Nov 21	Drawn By	NJ
Job No.	Drawing No.	Scale	Revision
W21-015	101	1:100 /500@A1	-