


Drawing Notes:


The copyright of this drawing belongs solely with BPS Design Consultants Ltd, it should not be copied or reproduced without their written consent.

Written dimensions to take precedent over scaling the drawing however all dimensions to be checked and verified on site prior to commencing works. The Contractor shall take all responsibility for setting out. Any discrepancies should be clarified prior to proceeding with work.

All workmanship and materials shall comply with BS 8000 Parts 1-15.

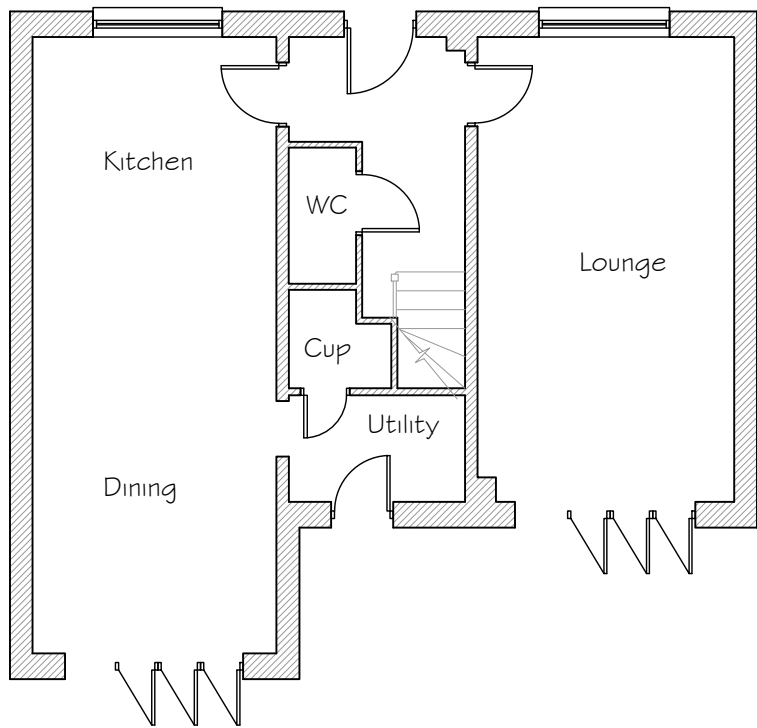

Existing Ground Floor Plan

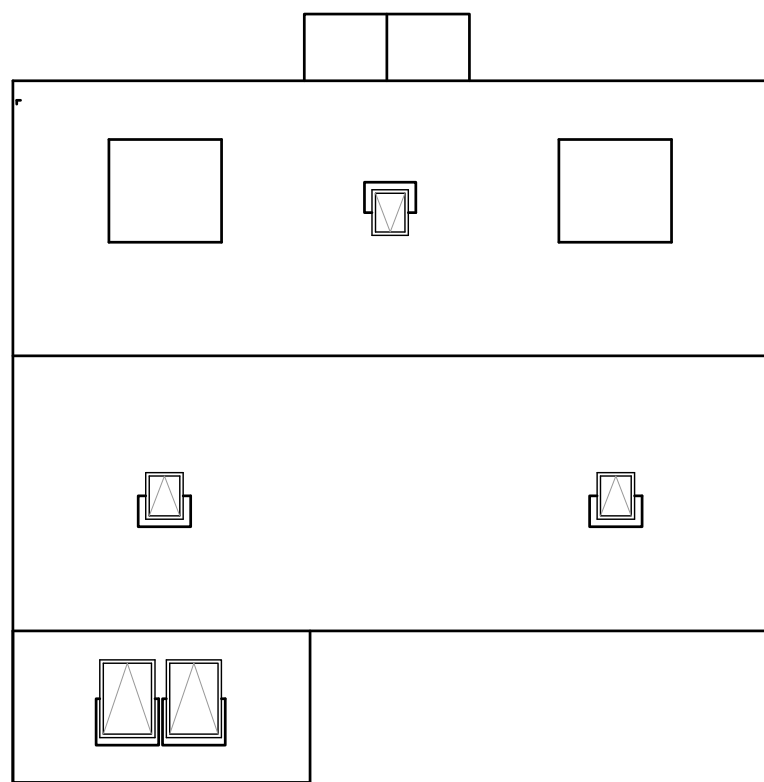


Existing Roof Plan




Existing Front Elevation




Existing Rear Elevation

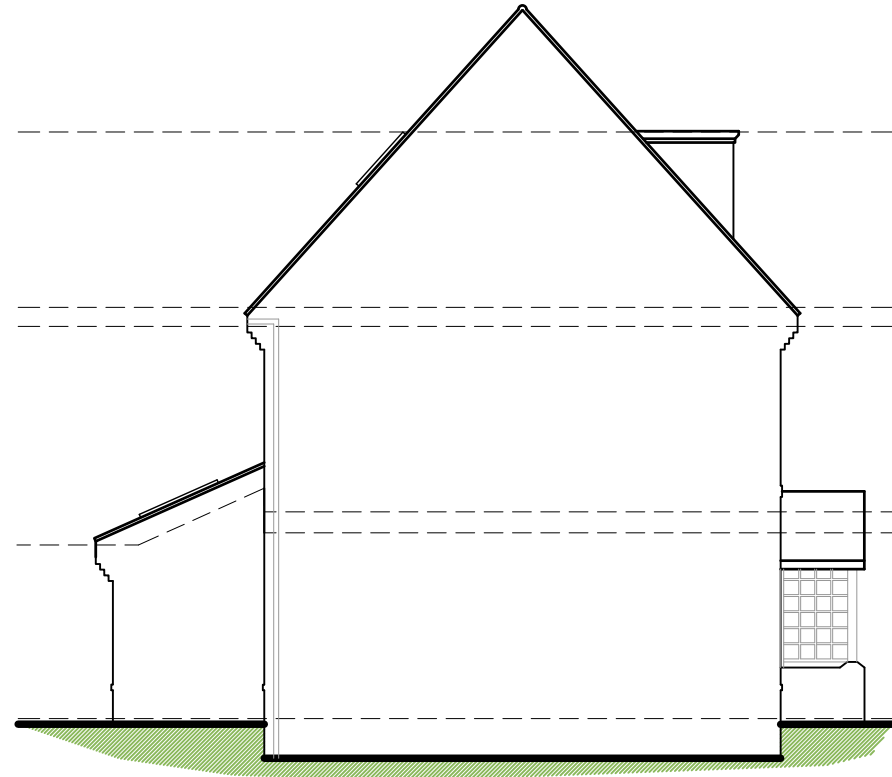

Existing Side Elevation

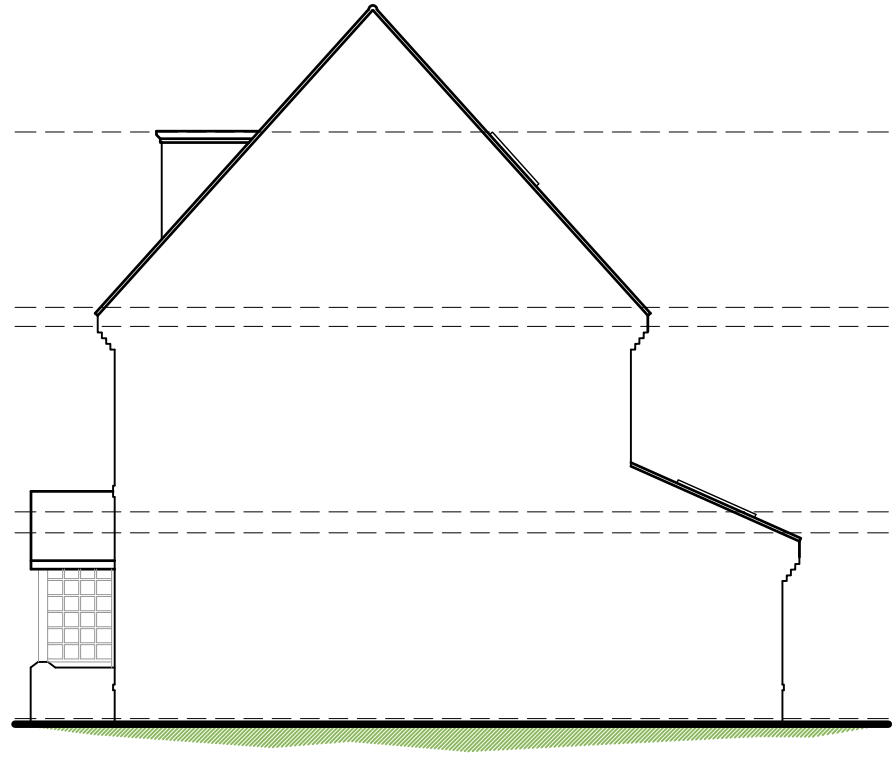


Existing Side Elevation

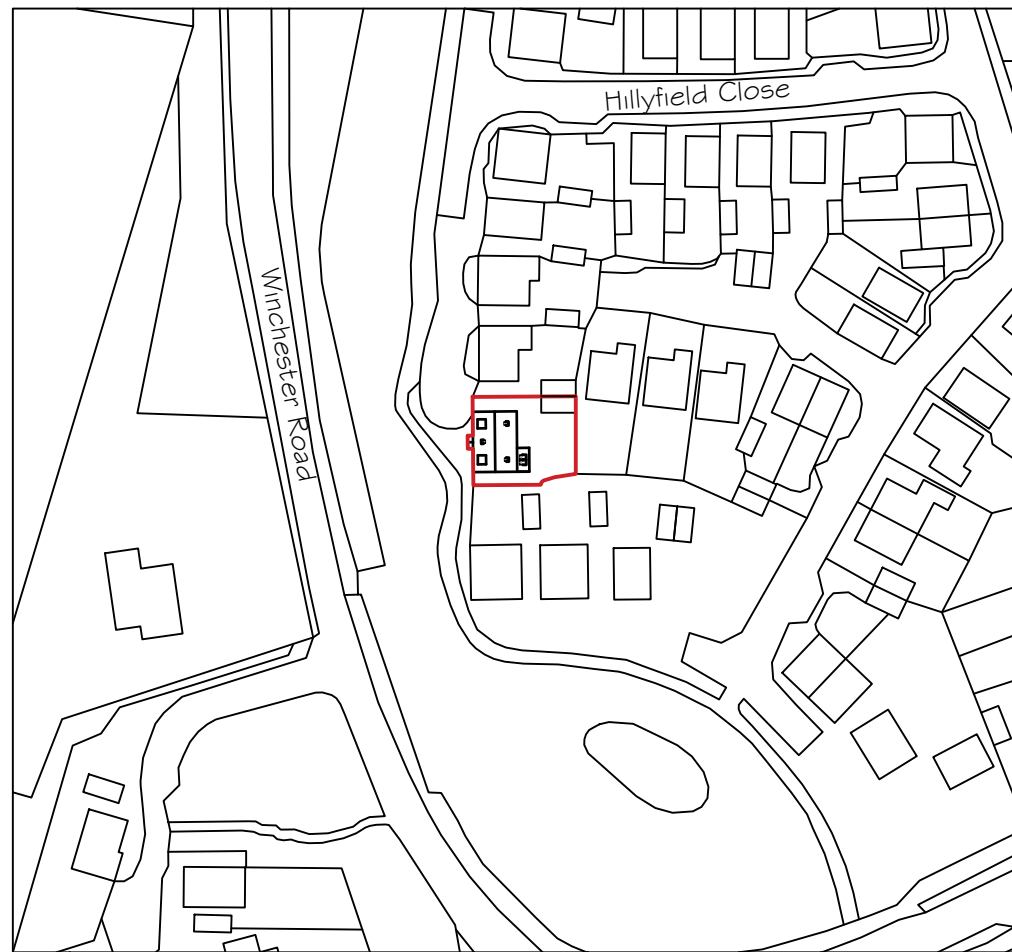


Location Plan 1:1250

© Crown Copyright (2022). All rights reserved.
Licence Number 100046928.

Existing Elevations and Plans 1:100

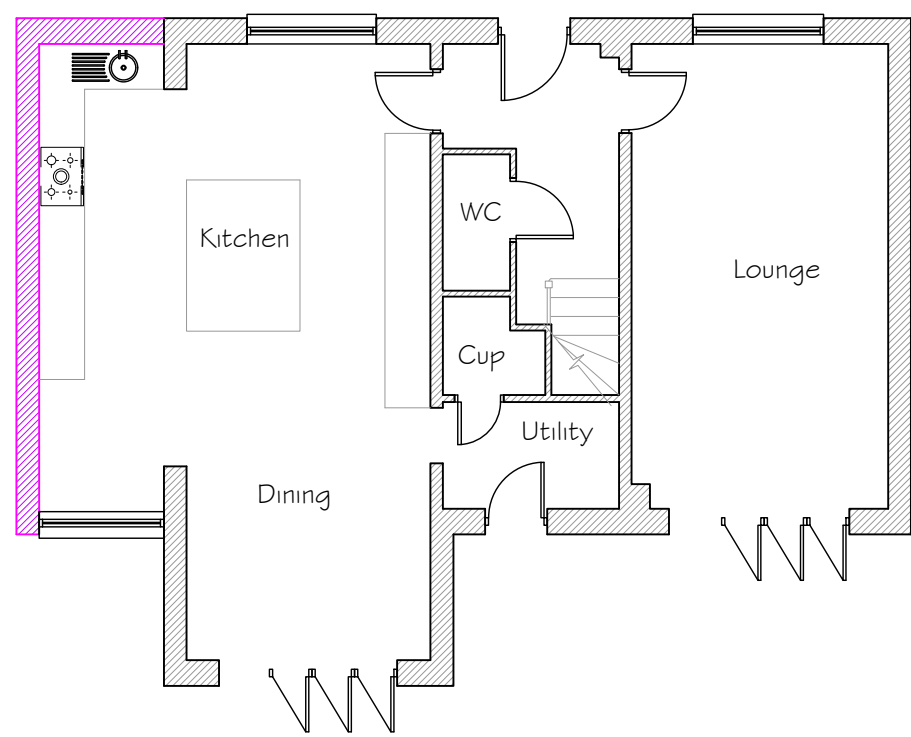


Proposed Ground Floor Plan

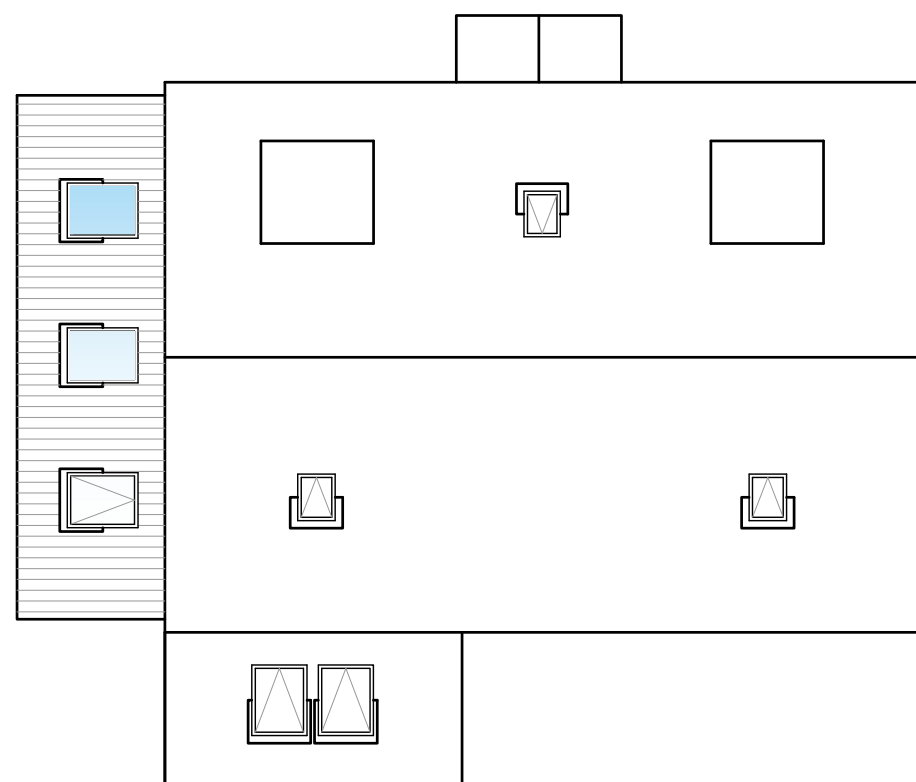


Proposed Roof Plan




Proposed Front Elevation

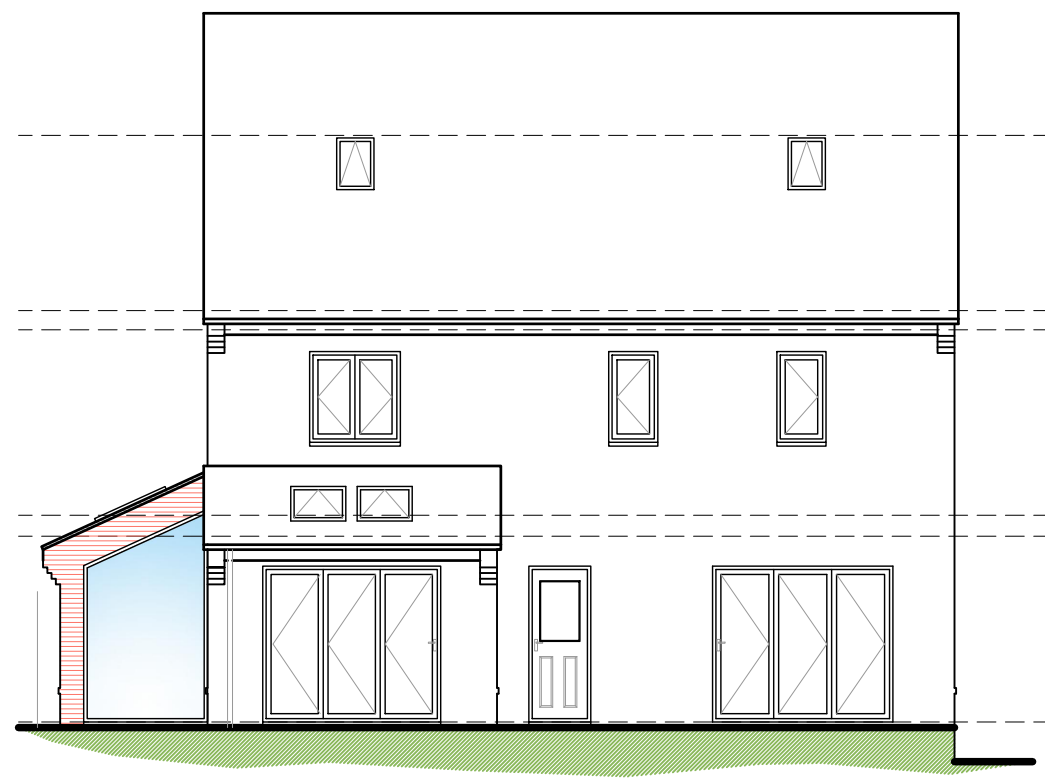


Proposed Rear Elevation

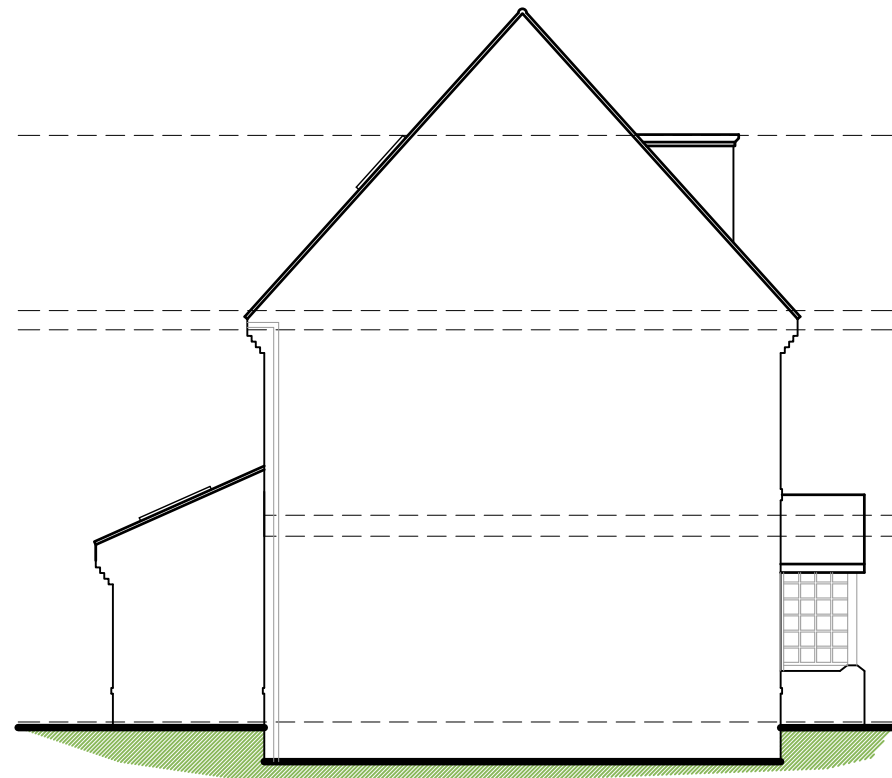

Proposed Side Elevation




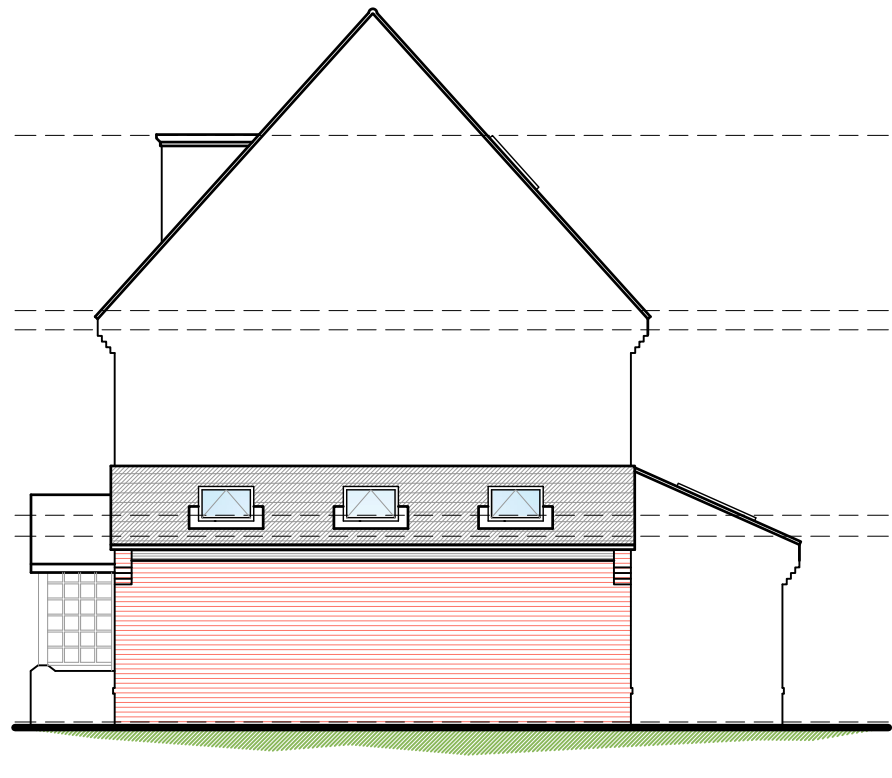


Proposed Side Elevation

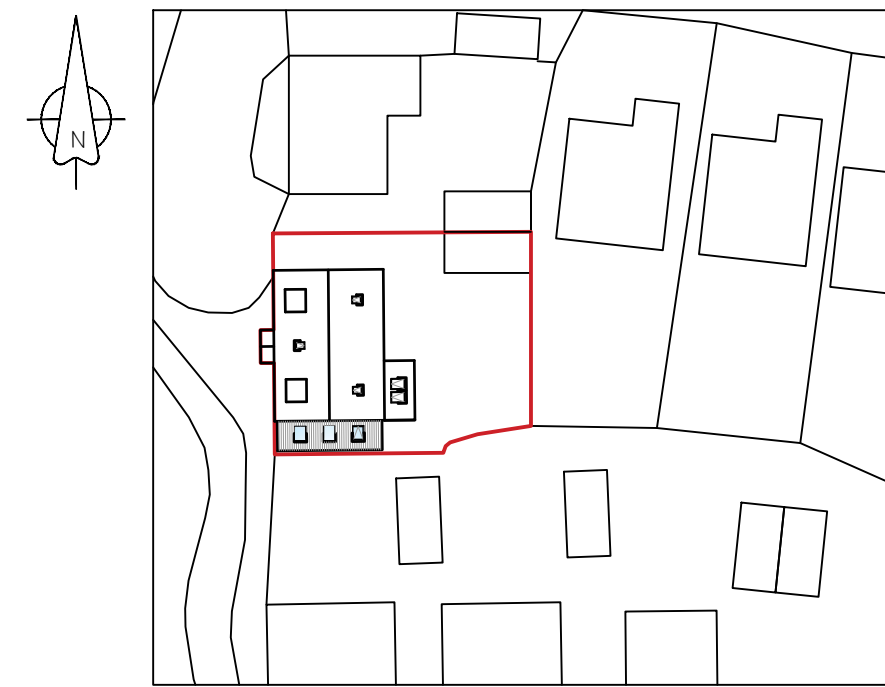

Block Plan 1:500

Proposed Elevations and Plans 1:100

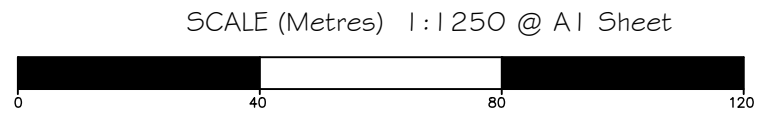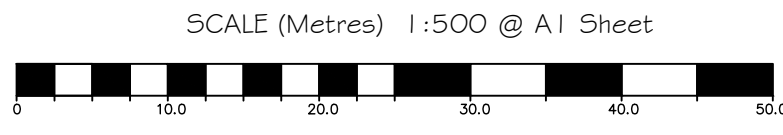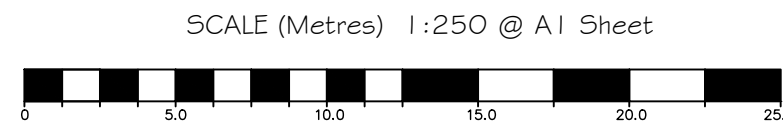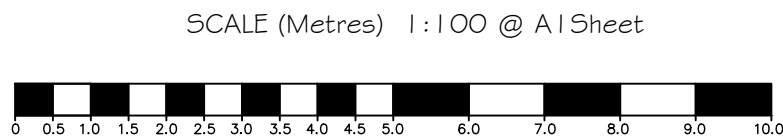

Certificate of Lawful
Development Application

BPS Design Consultants Ltd Architectural Services and Structural Engineers Seafields, Dodwell Lane, Bursledon, Southampton, SO31 1DJ Tel: 023 8040 4017 robert@bpsdesign.co.uk colin@bpsdesign.co.uk Mobile: 07915 604 293 Mobile: 07886 855 897 www.bpsdesign.co.uk		
Project: 12 Hilly Field Close Botley Southampton SO32 2GR		
Client: Mr and Mrs O'Reilly		
Dwg Title: Proposed Side Extension		
Dwg No: PL/01	Revision: -	
Date: June 2022	By: rjn	Scale: As Shown
The Copyright of this drawing belongs solely to BPS Design Consultants Ltd. It should not be copied or reproduced without consent from BPS Design Consultants Ltd. Original drawing at A1 size.		