
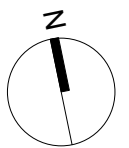


Existing ground floor plan

- 1 Garage
- 2 Bedrooms
- 3 Bathroom
- 4 Entrance hall
- 5 Storm porch
- 6 Living room
- 7 Dining room
- 8 Kitchen

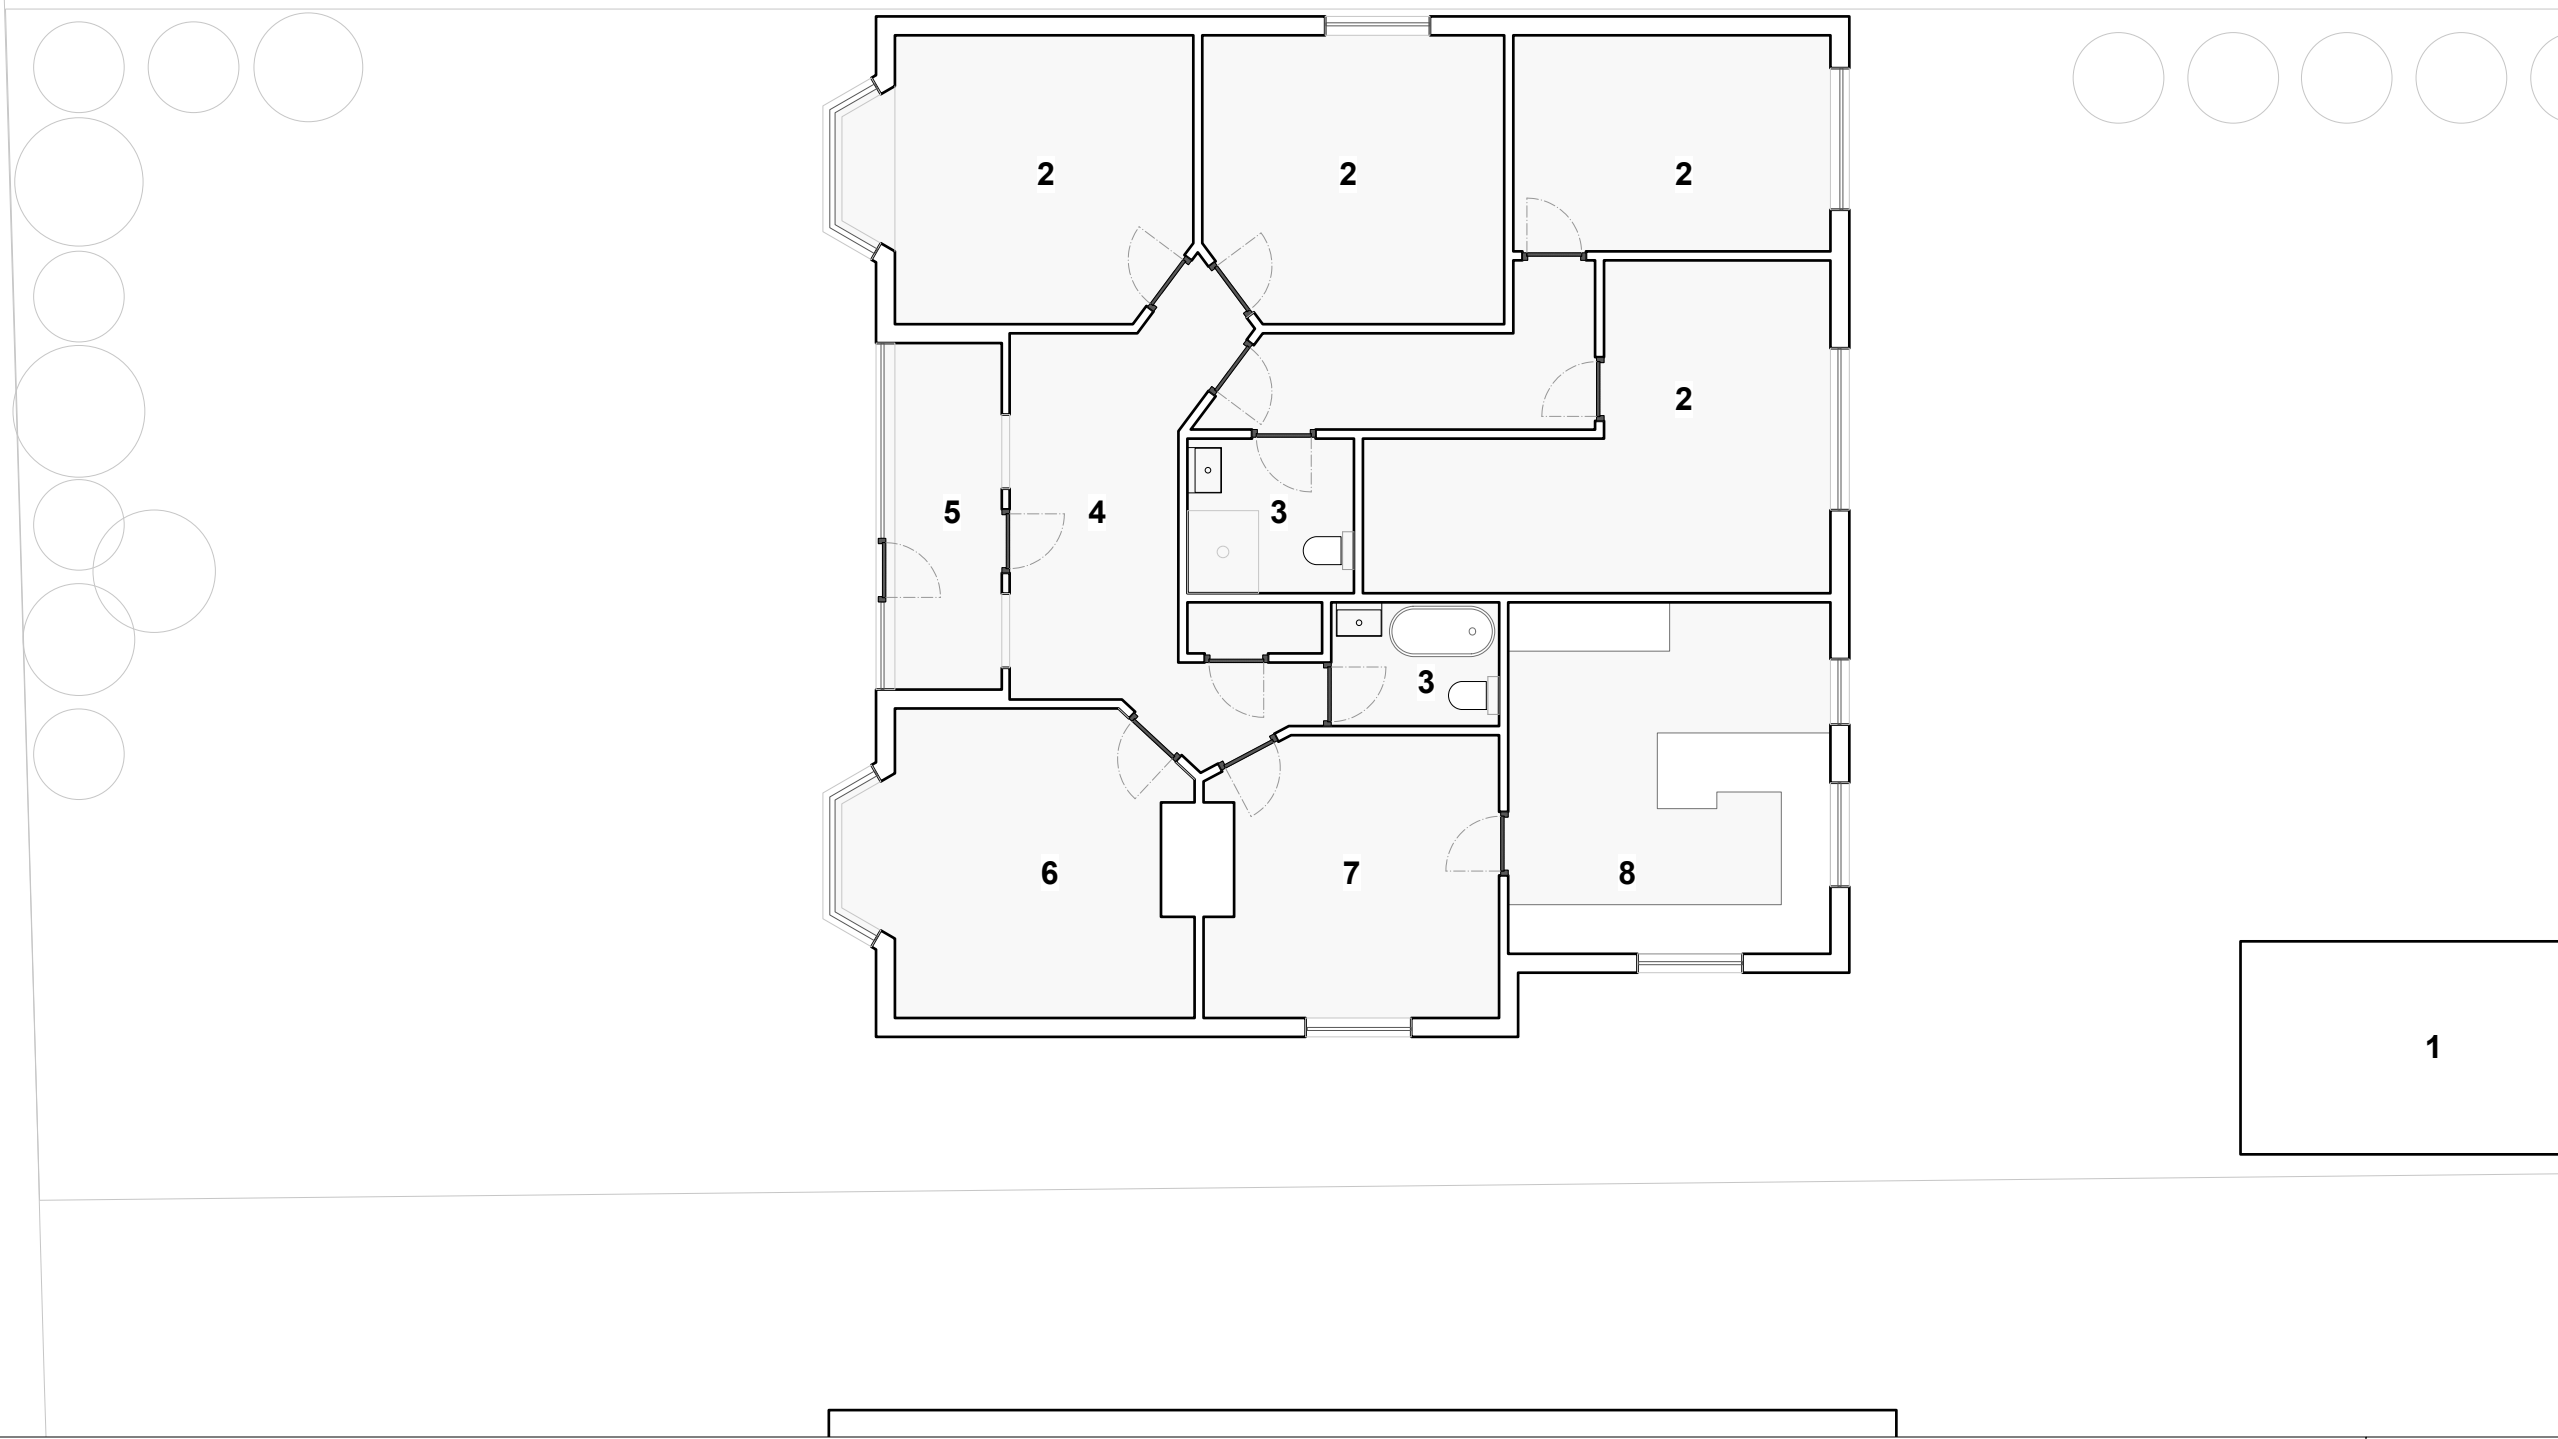

JCTA

PLANNING			
PROJECT	HAMBLE LANE		
DRAWING TITLE	EXISTING FLOOR PLAN		
SCALE	1:100@A3		
DATE	19.06.2022		
DRAWING NO.	2201 . G . 009	REV	P1