



Existing elevations

- 1 Tiled roof
- 2 UPVC storm porch
- 3 Darn timber cladding
- 4 Pebble dash render
- 5 Brickwork at low level
- 6 Sliding doors
- 7 Flat roof extension

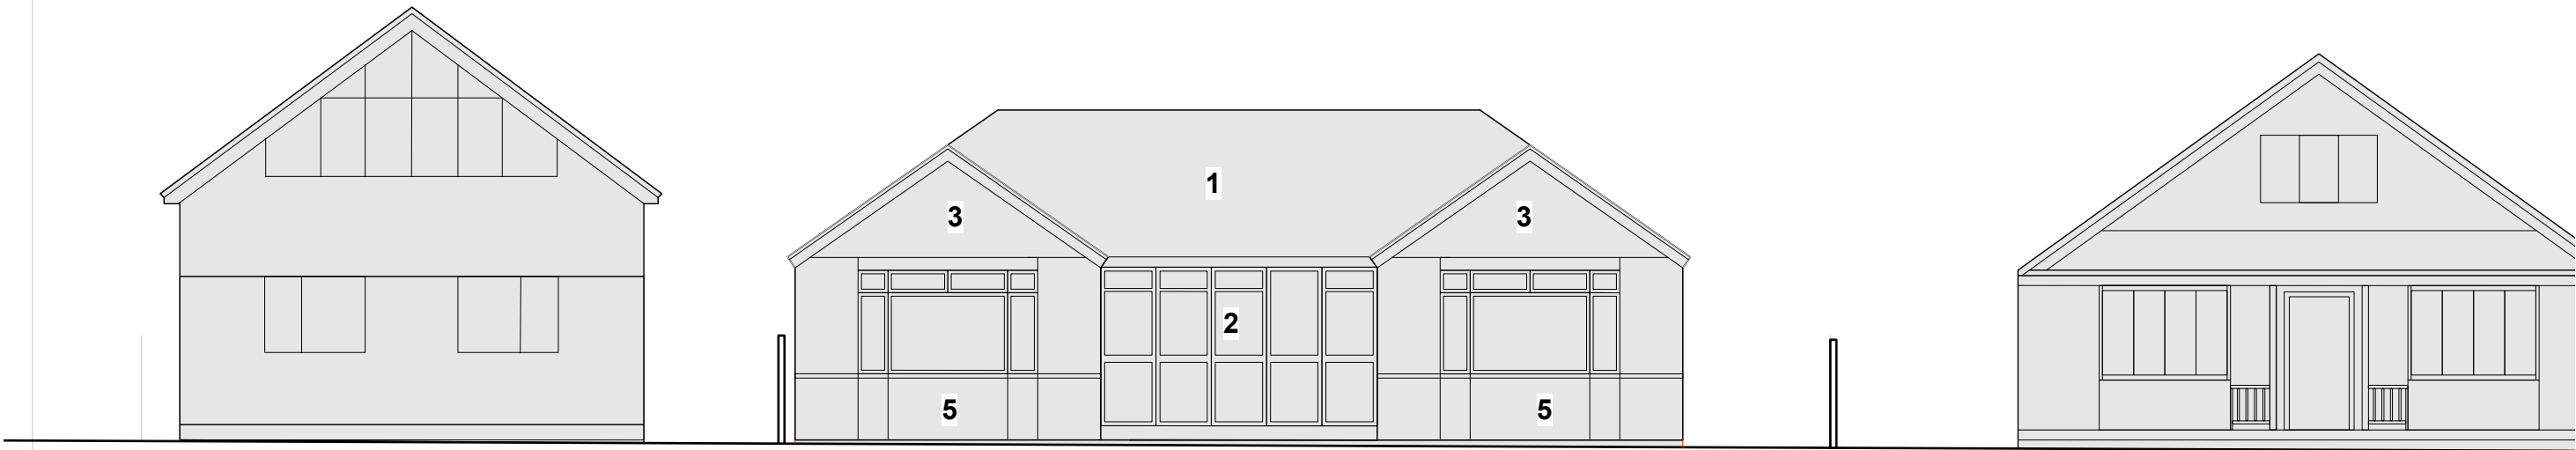

01 Existing front elevation (West)

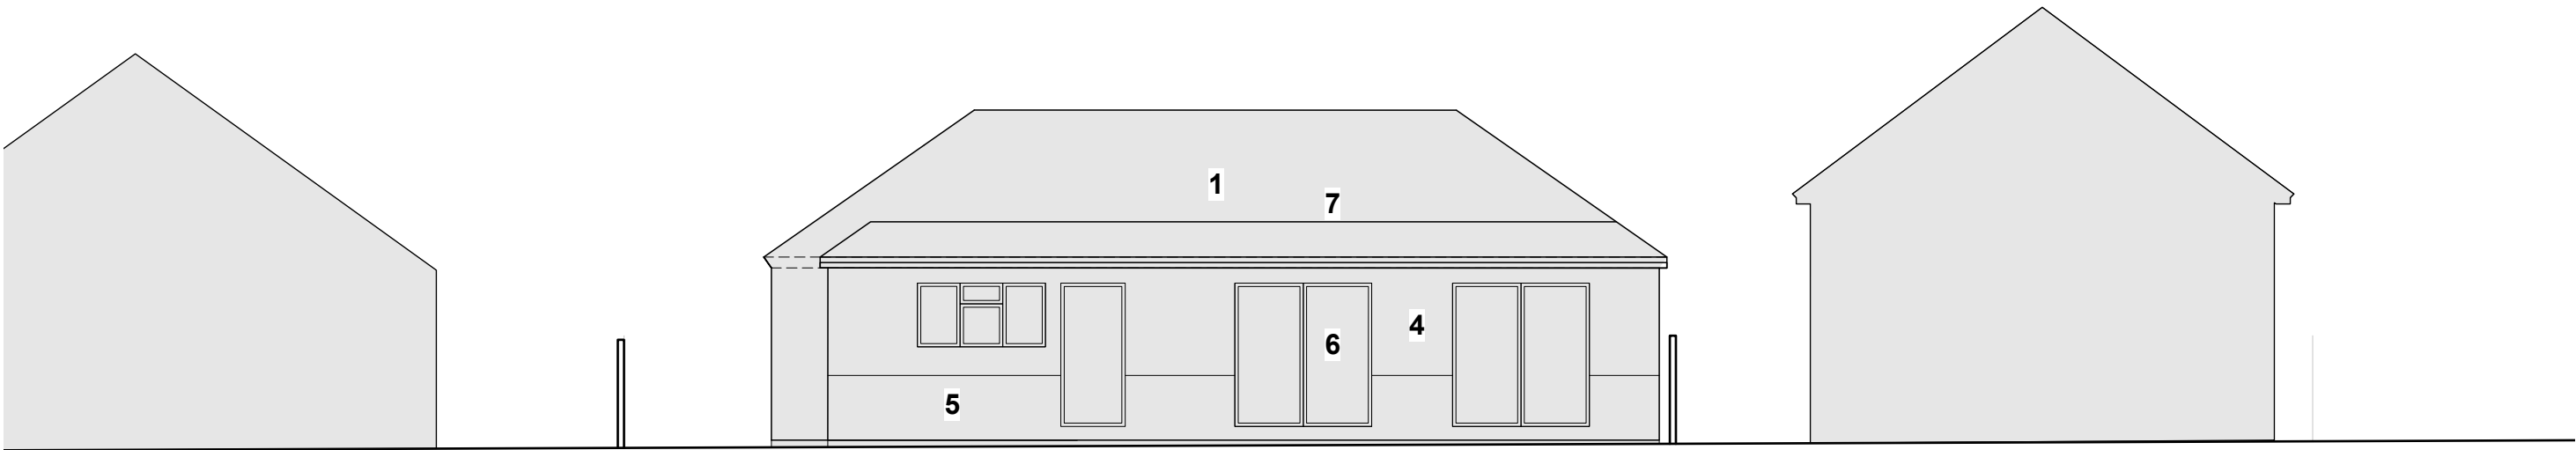

02 Existing rear elevation (East)



JCTA

PLANNING		
PROJECT	HAMBLE LANE	
DRAWING TITLE	EXISTING FRONT AND REAR ELEVATIONS	
SCALE	1:100@A3	
DATE	19.06.2022	
DRAWING NO.	2201 . G . 008	REV P1