

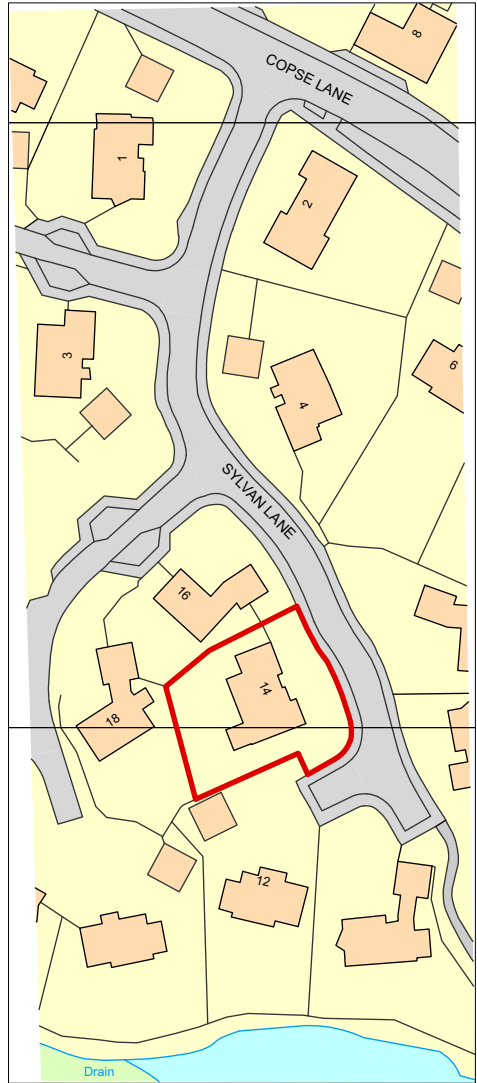


 

Ordnance Survey, (c) Crown Copyright 2017. All rights reserved. Licence number 100022432

1
00 Location Plan
Scale: 1:1250

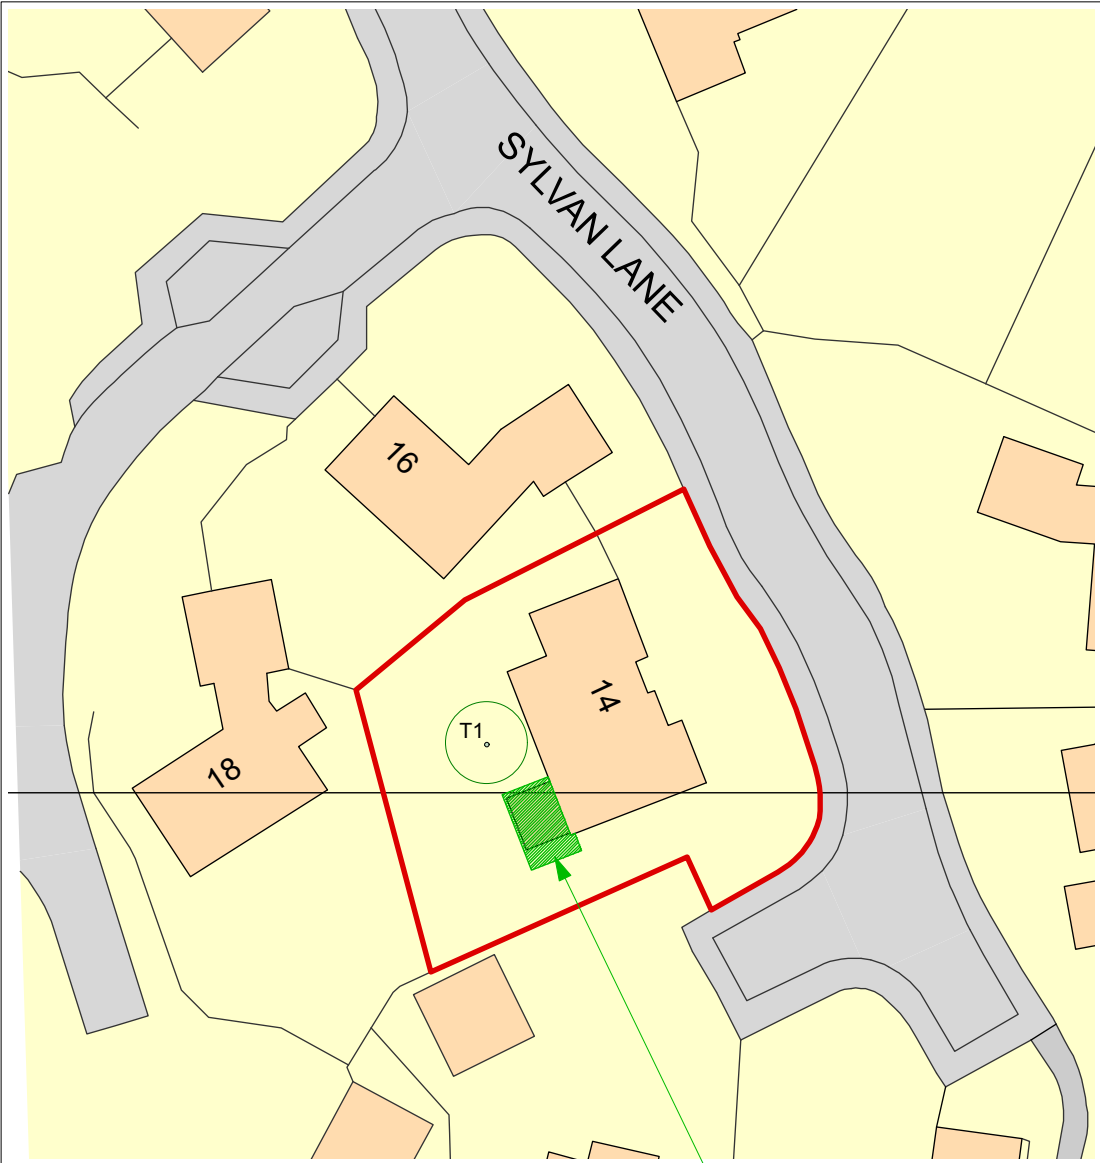

Area of Proposed Extension

2
00 Block Plan
Scale: 1:500

A 22.06.2022 Location Plan reduced in scale from 1:1000 to 1:1250 as requested by the LPA.

Project 14 Sylvan Lane, Hamble-le-Rice, Southampton, SO31 4QG	Drawing Location / Site Plan	Date 28.03.19	Scale on A3 1:1000 / 1:500	Dwg No 1808.00A
		All dimensions to be checked not scaled Ensure this is the current relevant drawing		
		© 2015 DUA Architecture - All Rights Reserved		
		8 Brearley House 278 Lymington Road Christchurch Dorset BH23 5ET 01425 278 252 architects@duastudio.com		
a r c h i t e c t u r e LLP		www.duastudio.com www.newforesthouses.com		