



Silver Birches, Netley Abbey



This drawing is copyright and is not to be reproduced. The contractor will be held responsible for the accuracy of works involving the setting out and checking of all dimensions on the drawing and on site. Dimensions must not be scaled from this drawing.

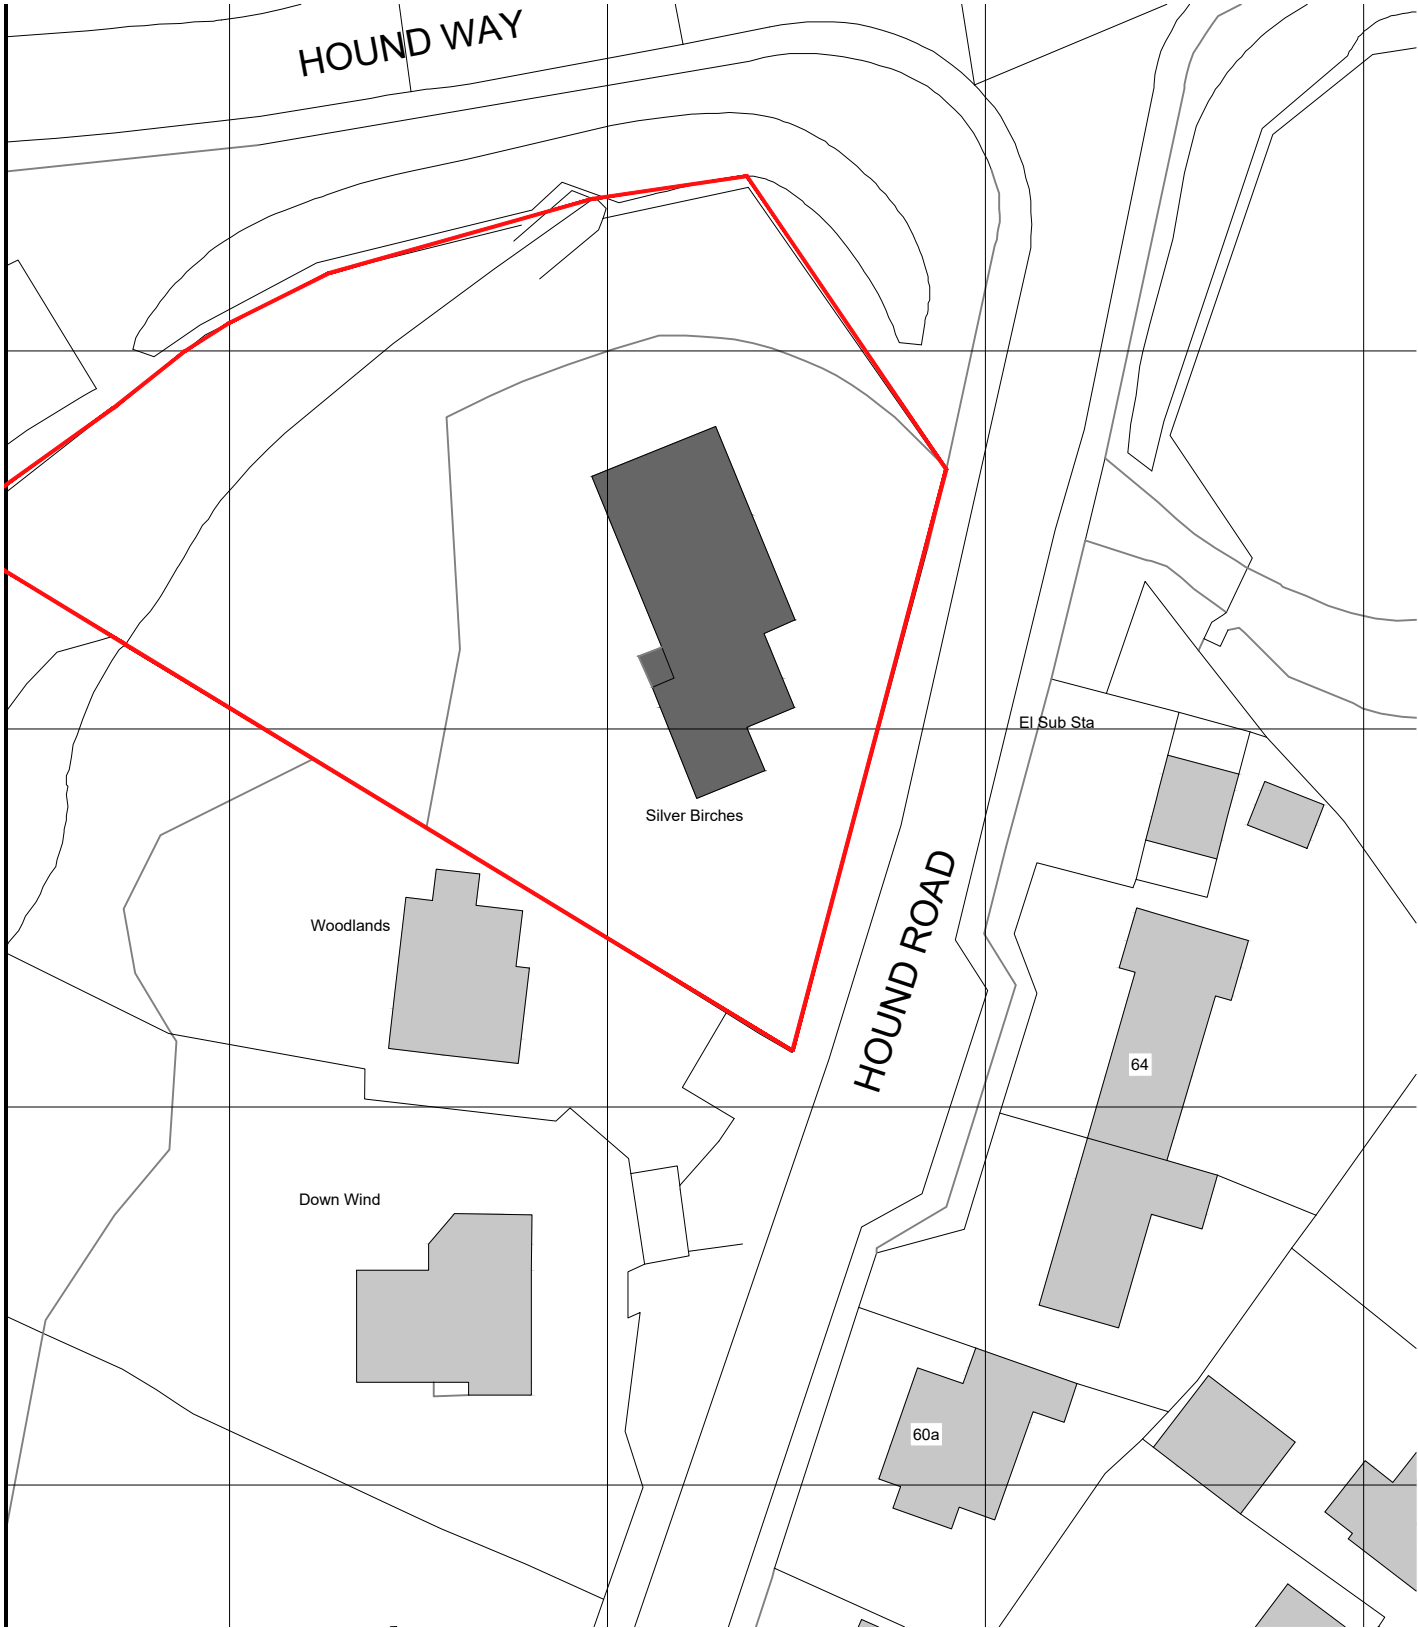

Existing Site plan 1:500

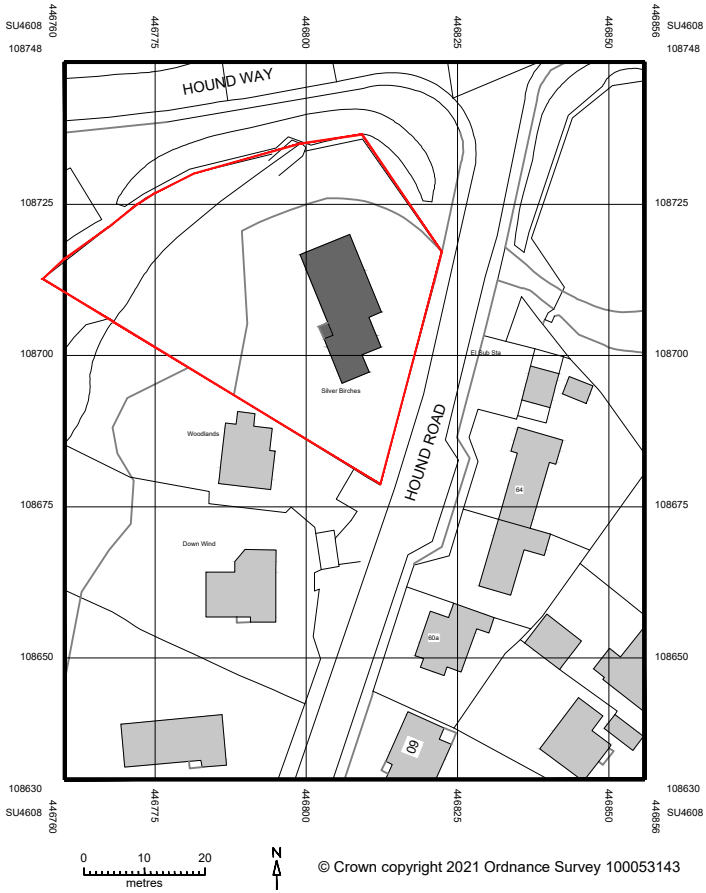

Site Location plan 1:1250

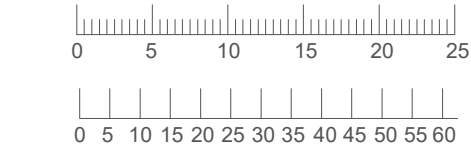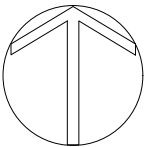

Rev -			
Client: Mr and Mrs Clayton		Planning	
Project: Silver Birches, Hound Road, Netley Abbey, SO31 5FZ		Drawing No: 262-02-001	Revision:
Title: Existing Site plan	Drawn: nb Check:	Scale: 1:500 & 1250 @a3	First Issue: August 2021

bircharchitects
Lambourne, Grove Lane, Redlynch, Salisbury, Wilts, SP5 2NR
T: +44 (0)1725 510407
e: info@bircharchitects.co.uk