




- Notes:
1. The contents of the drawing are copyright.
 2. Scaled drawing for Planning purposes only.
 3. Contractors must verify all dimensions and report any discrepancies before putting work in hand or making any shop drawings.
 4. Design and construction retaining structure to be structural engineer's design.

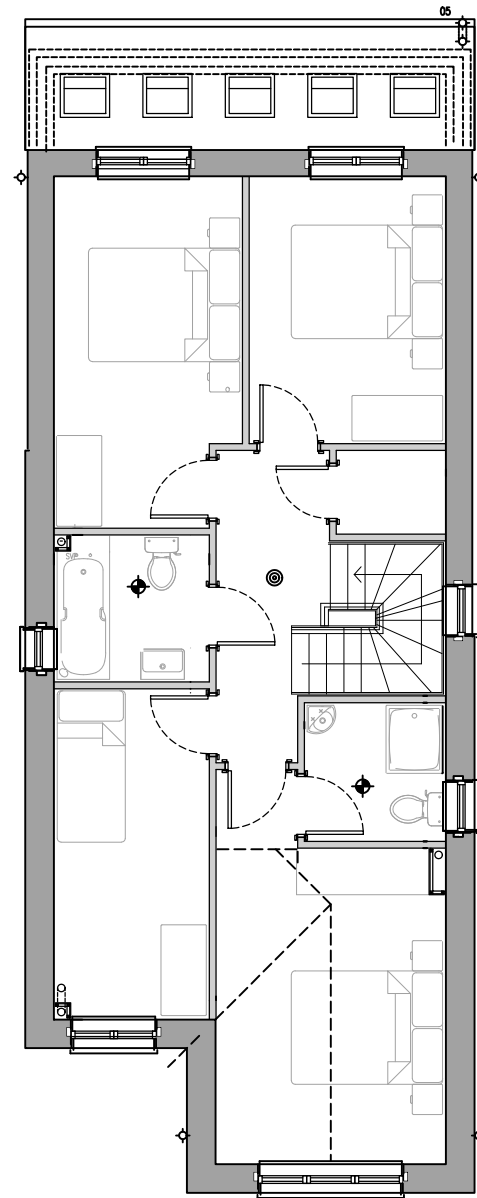

PROPOSED FIRST FLOOR PLAN

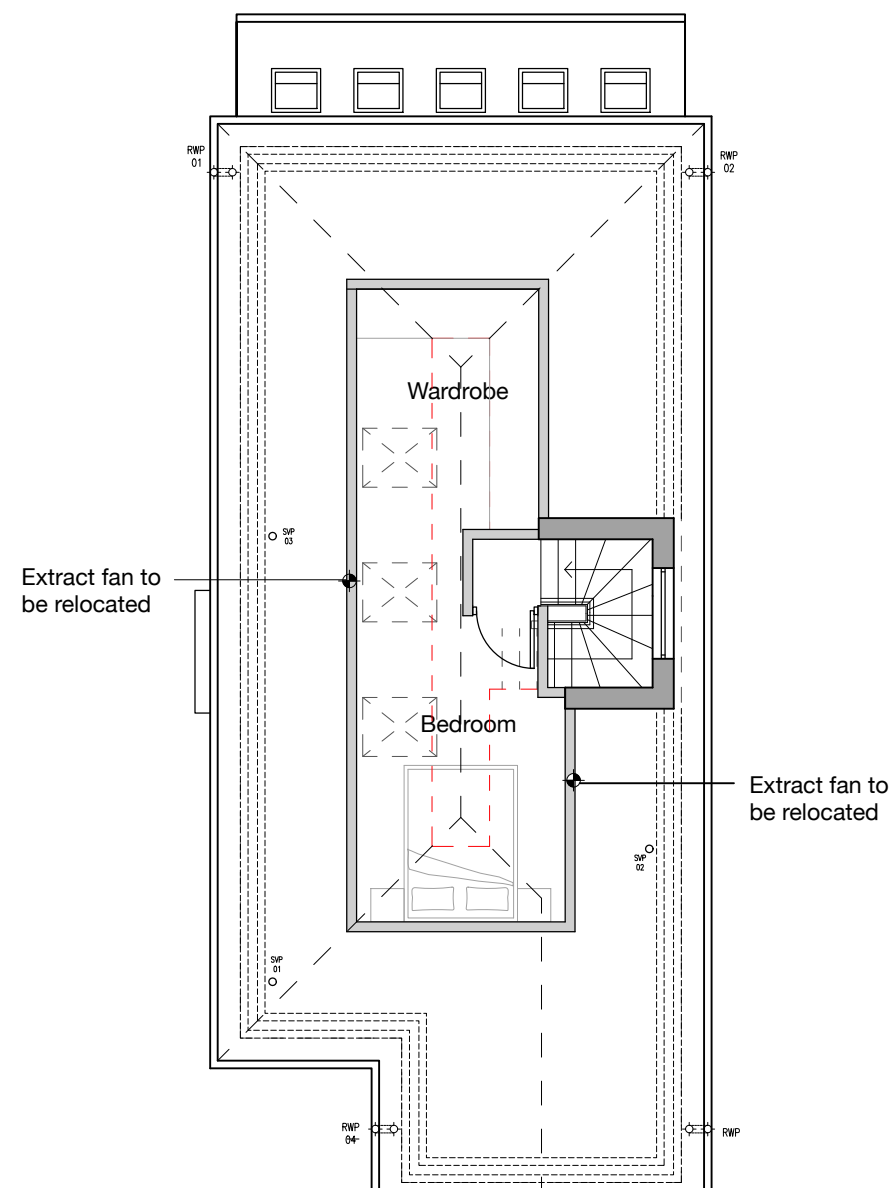


PROPOSED SECOND FLOOR PLAN

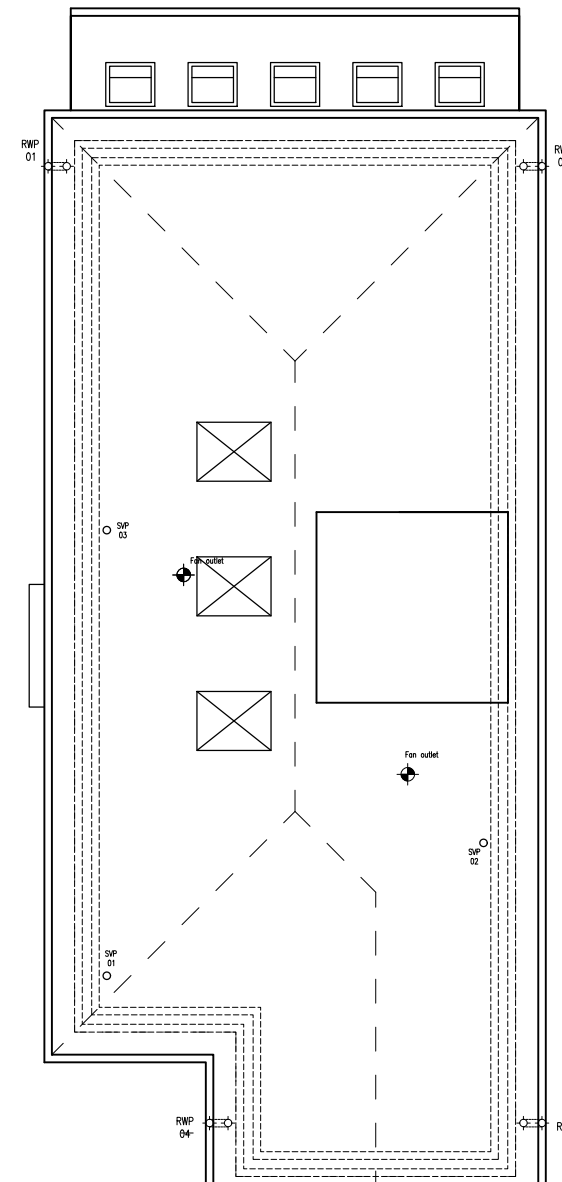

PROPOSED ROOF PLAN

SCALE 1:100 @ A3

 

DATE: 07.06.22 DRAWN BY: ER

PROJECT STAGE:

Planning

PROJECT:

349 Fair Oak Road, Eastleigh

DRAWING TITLE:

1:100 Proposed Plans

CLIENT: Colin Zaczyk

DRAWING N°: ARK.ZAC.102 REV: 1

SCALE @ A3: 1:100 DATE: 07.06.22

DRAWN BY: ER CHECKED BY: HA

