



- Notes:
- 1. The contents of the drawing are copyright.
 - 2. Scaled drawing for Planning purposes only.
 - 3. Contractors must verify all dimensions and report any discrepancies before putting work in hand or making any shop drawings.
 - 4. Design and construction retaining structure to be structural engineer's design.

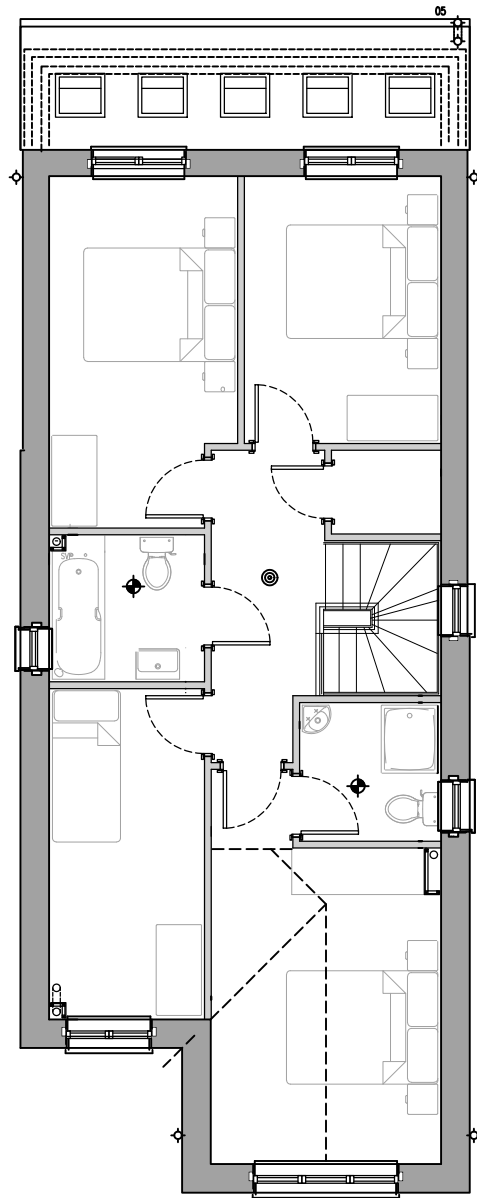


EXISTING FIRST FLOOR PLAN

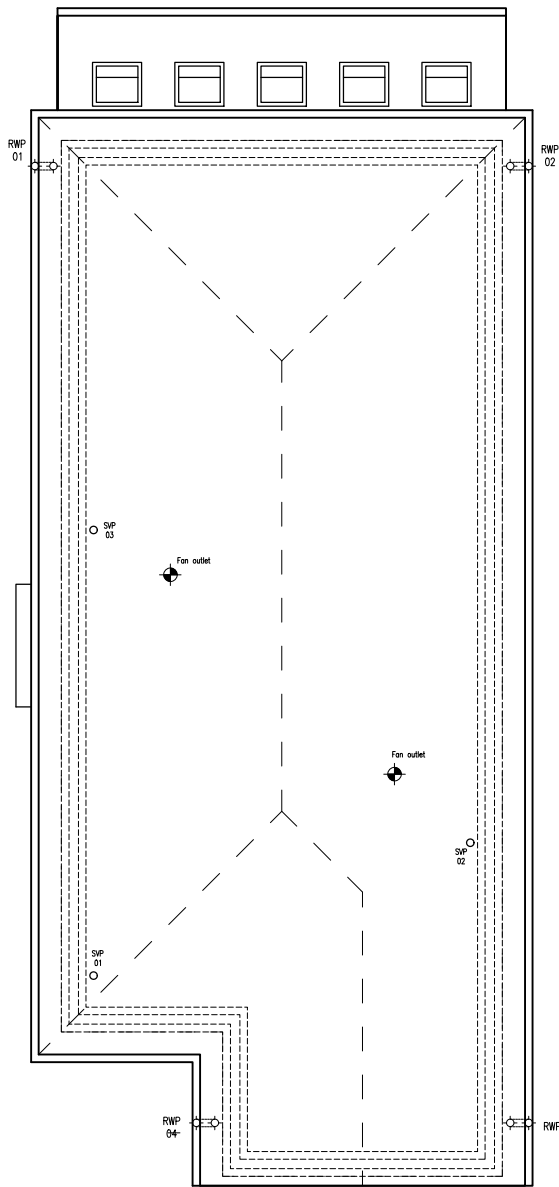

EXISTING ROOF PLAN

SCALE 1:100 @ A3

 

DATE: 07.06.22		DRAWN BY: ER	
PROJECT STAGE:			
Planning			
PROJECT:			
349 Fair Oak Road, Eastleigh			
DRAWING TITLE:			
1:100 Existing Plans			
CLIENT: Colin Zaczek			
DRAWING N°: ARK.ZAC.100		REV: 1	
SCALE @ A3: 1:100		DATE: 07.06.22	
DRAWN BY: ER		CHECKED BY: HA	

