




EXISTING FRONT ELEVATION 1:100



EXISTING SIDE ELEVATION 1:100




EXISTING REAR ELEVATION 1:100

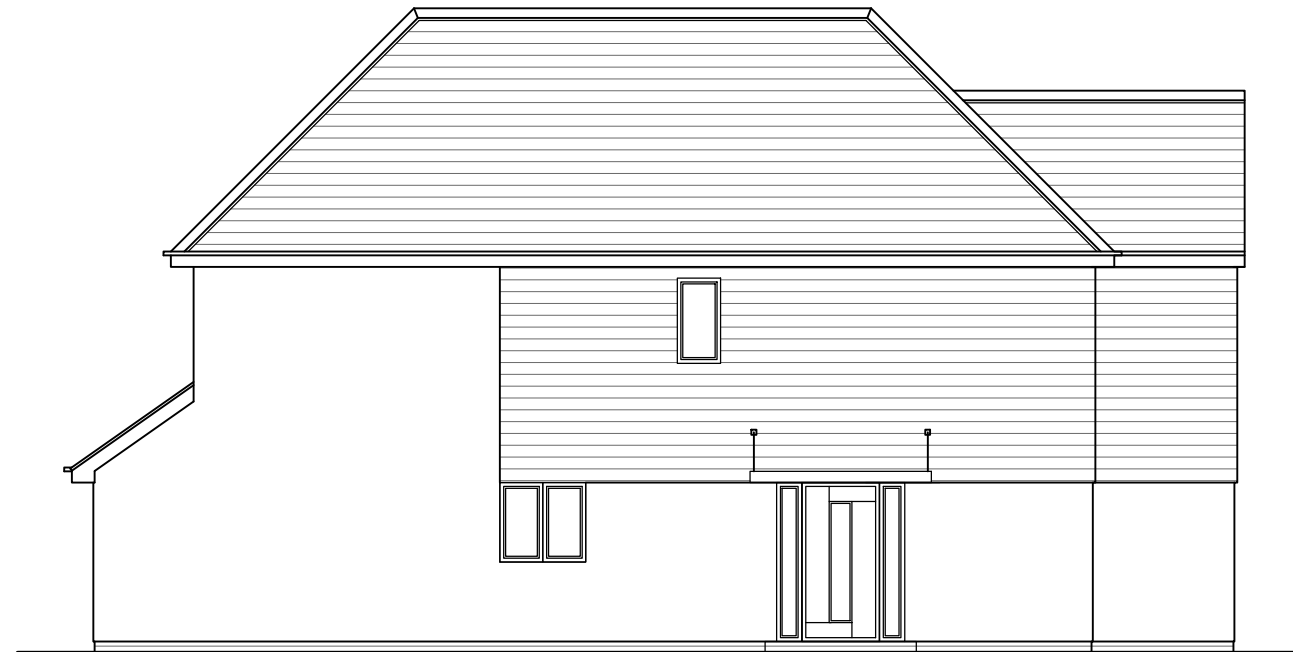

EXISTING SIDE ELEVATION 1:100

SCALE 1:100 @ A3

 

Notes:

1. The contents of the drawing are copyright.
2. Scaled drawing for Planning purposes only.
3. Contractors must verify all dimensions and report any discrepancies before putting work in hand or making any shop drawings.
4. Design and construction retaining structure to be structural engineer's design.

DATE: 07.06.22

DRAWN BY: ER

PROJECT STAGE:

Planning

PROJECT:

349 Fair Oak Road, Eastleigh

DRAWING TITLE:

1:100 Existing Elevations

CLIENT: Colin Zaczyk

DRAWING N°: ARK.ZAC.101

REV: 1

SCALE @ A3: 1:100

DATE: 07.06.22

DRAWN BY: ER

CHECKED BY: HA

