



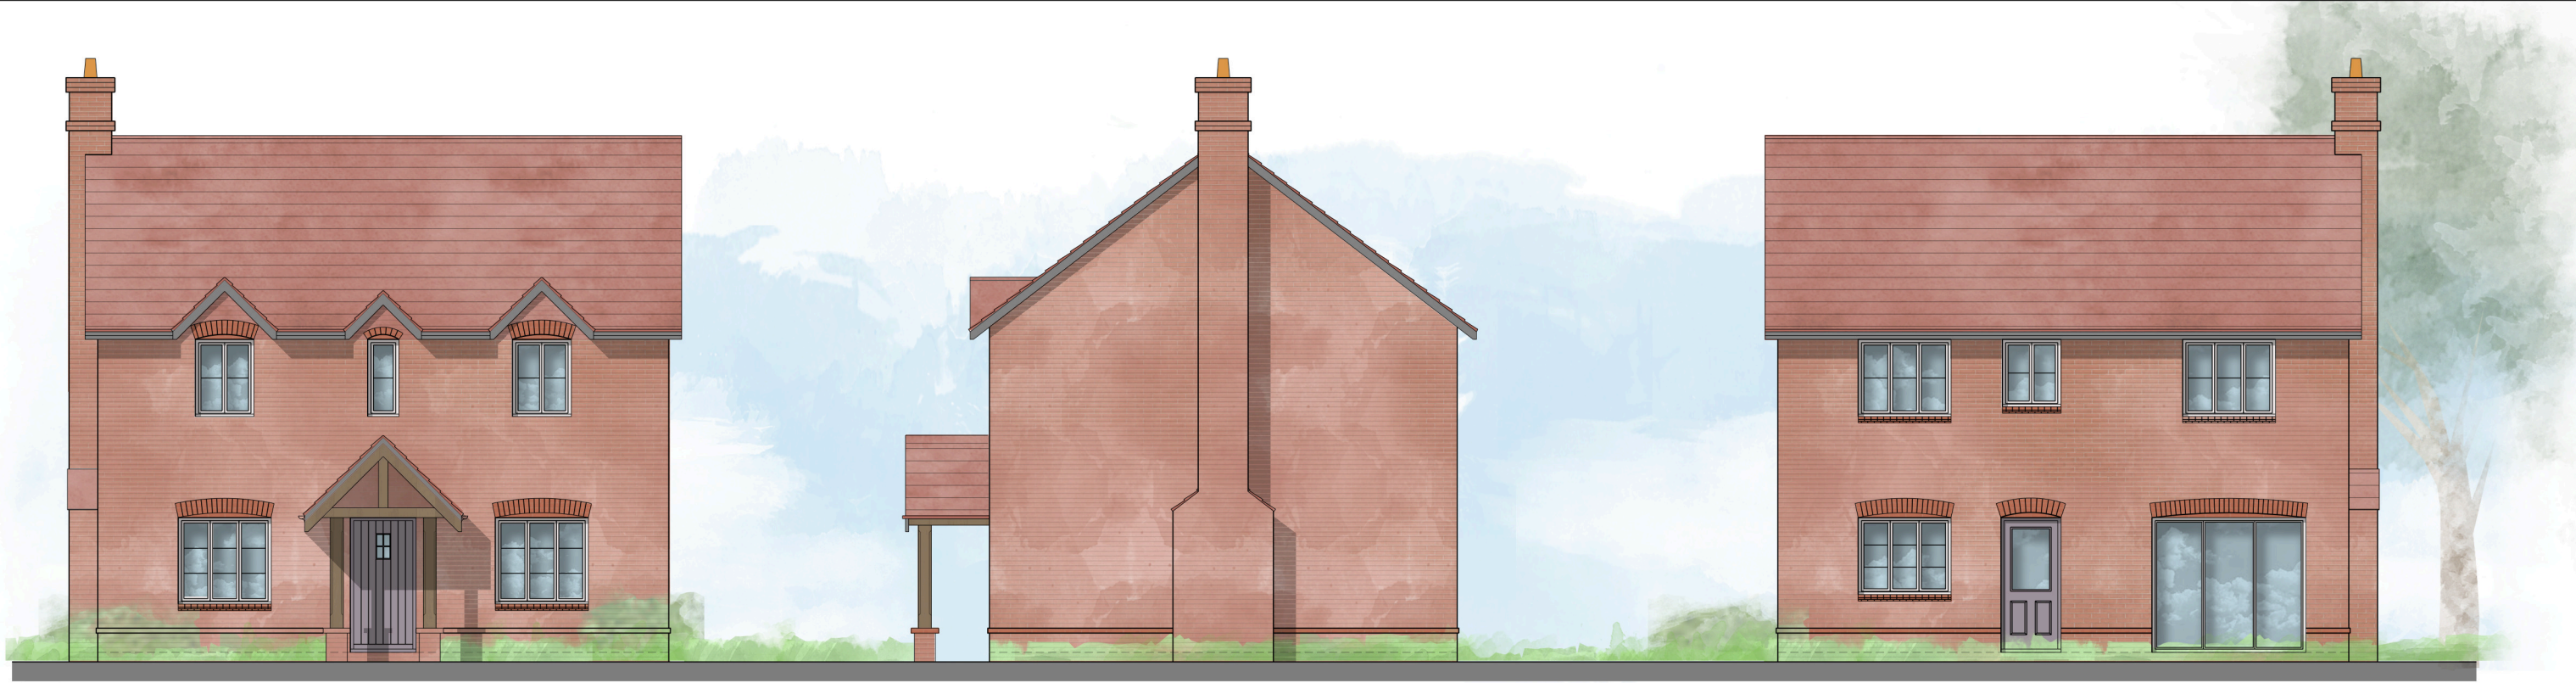


EAST ELEVATION

NORTH ELEVATION

WEST ELEVATION

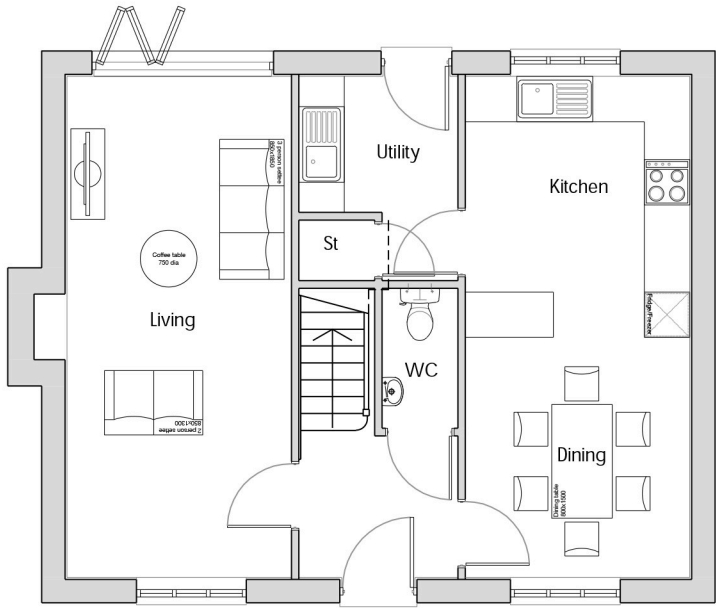

Ground Floor

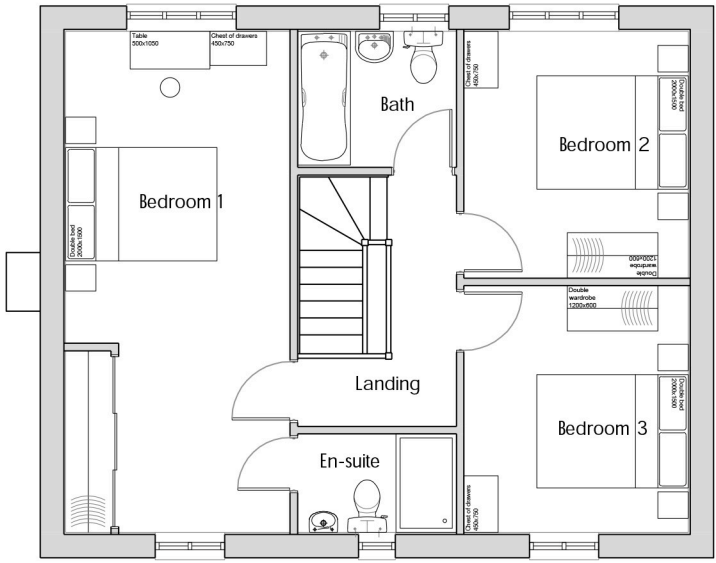


First Floor



SOUTH ELEVATION

Housetype	Plot 7	Variation
Bedrooms	3	Persons
Sq.ft	1189	Sq.m
		110.5

 

JON DALE ARCHITECT LTD.

Jon Dale RIBA 12 Crestwood View, Eastleigh, Hampshire, SO50 4NF Tel: 07787 575126 E-mail: jondalearchitect@gmail.com

Project
Land Off Knowle Lane,
Cockpits Farm,
Fair Oak

Title
Plot 7
Plans and Elevations

Scale	Date	Drawn	Checked	Job No.	Drawing. No.	Revision
1:100	May 22	RDP	JD	104	P7.pe	-