



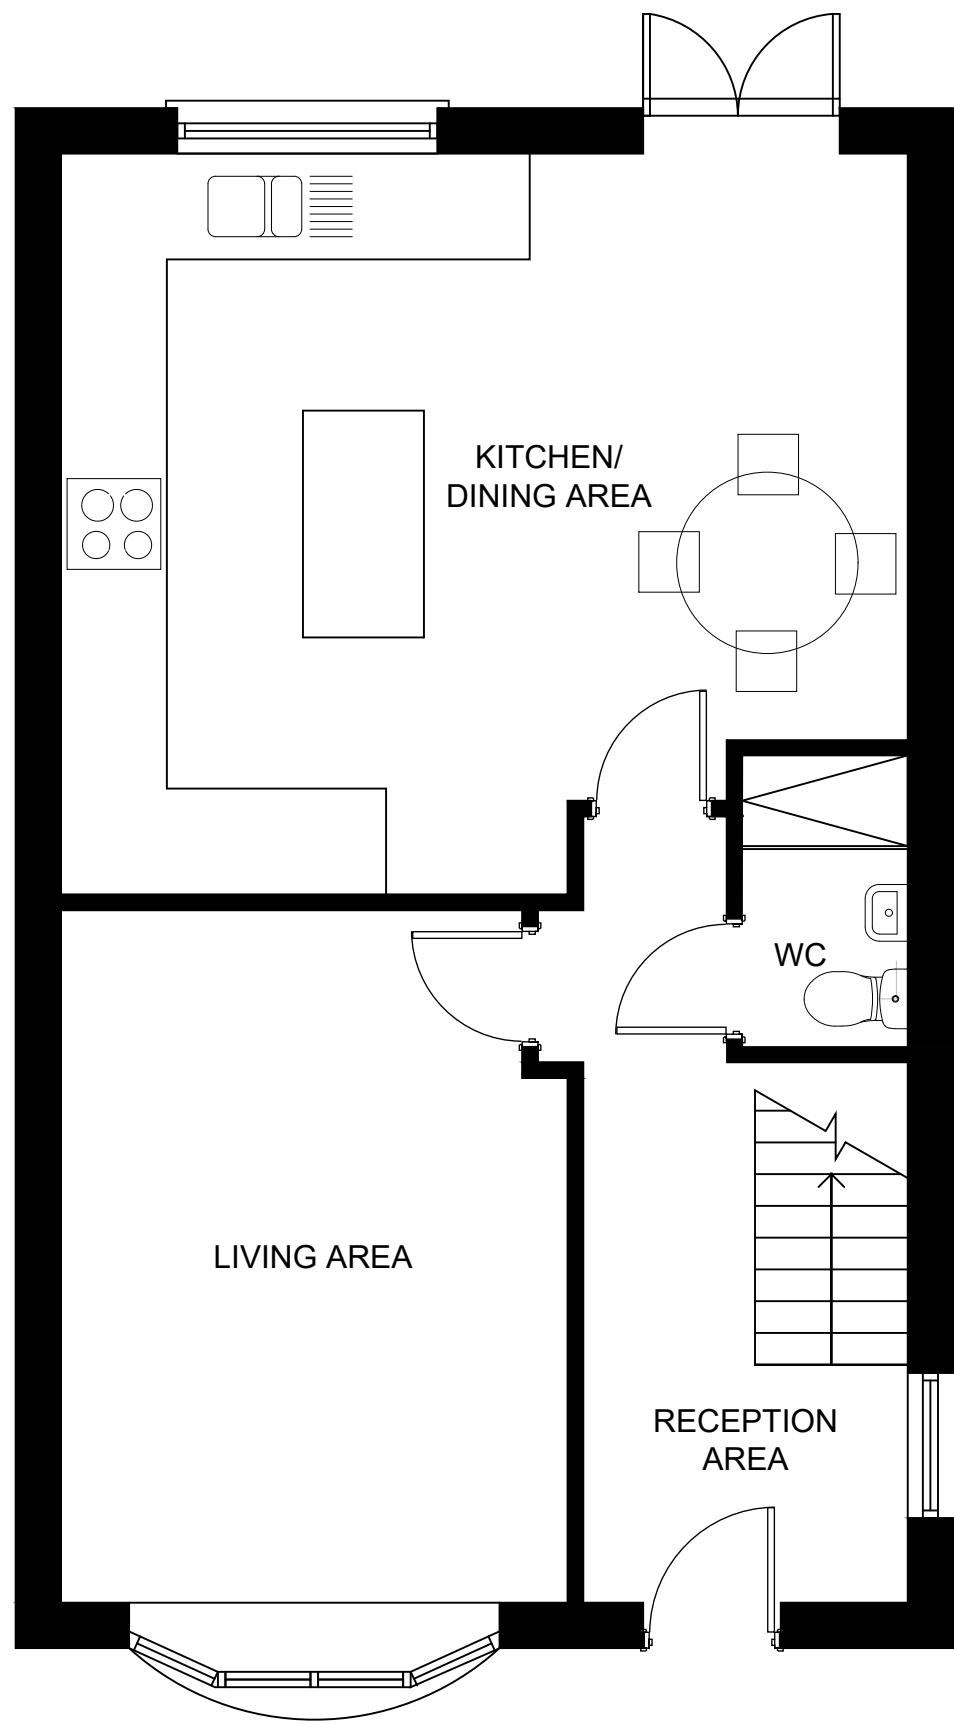


EXISTING GROUND FLOOR PLAN

SCALE: 1:50

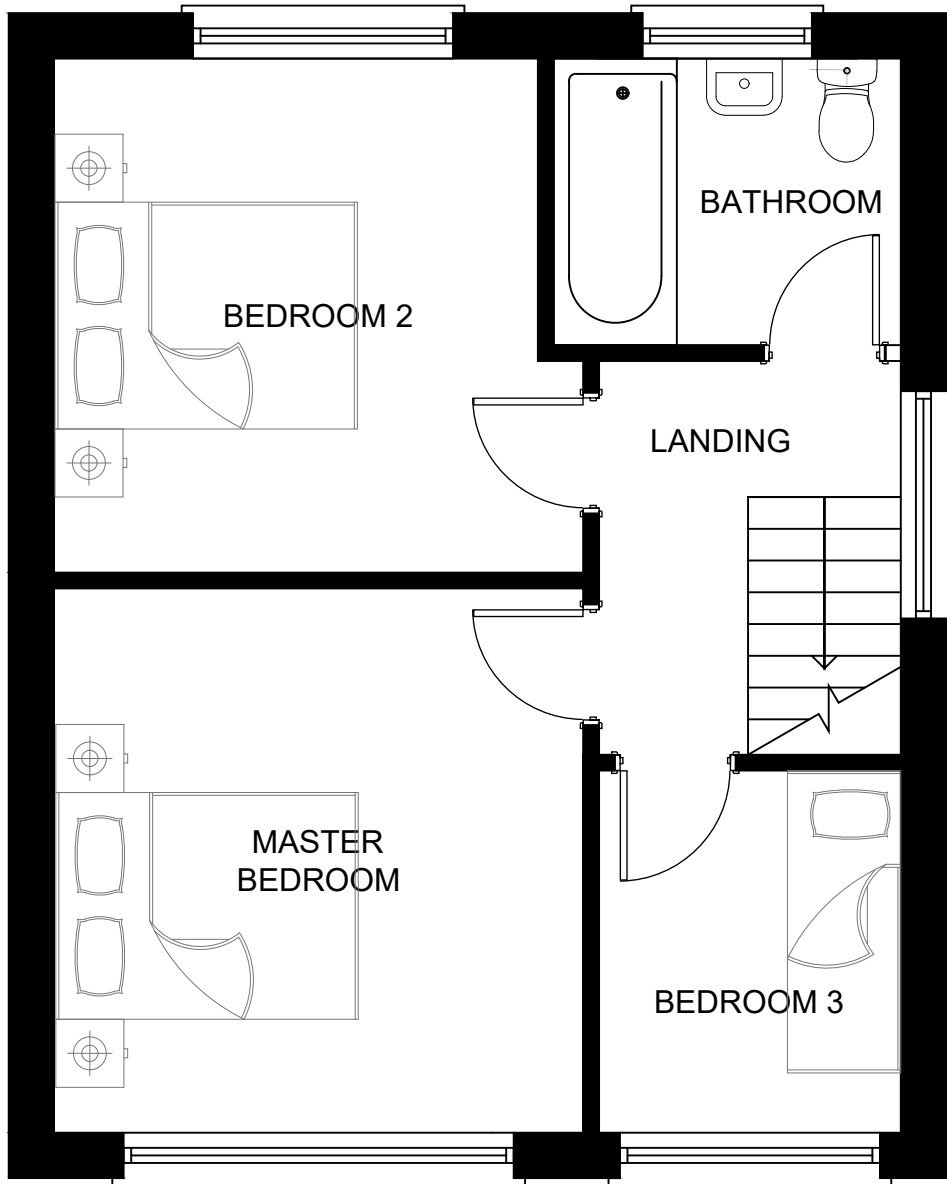


EXISTING FIRST FLOOR PLAN

SCALE: 1:50

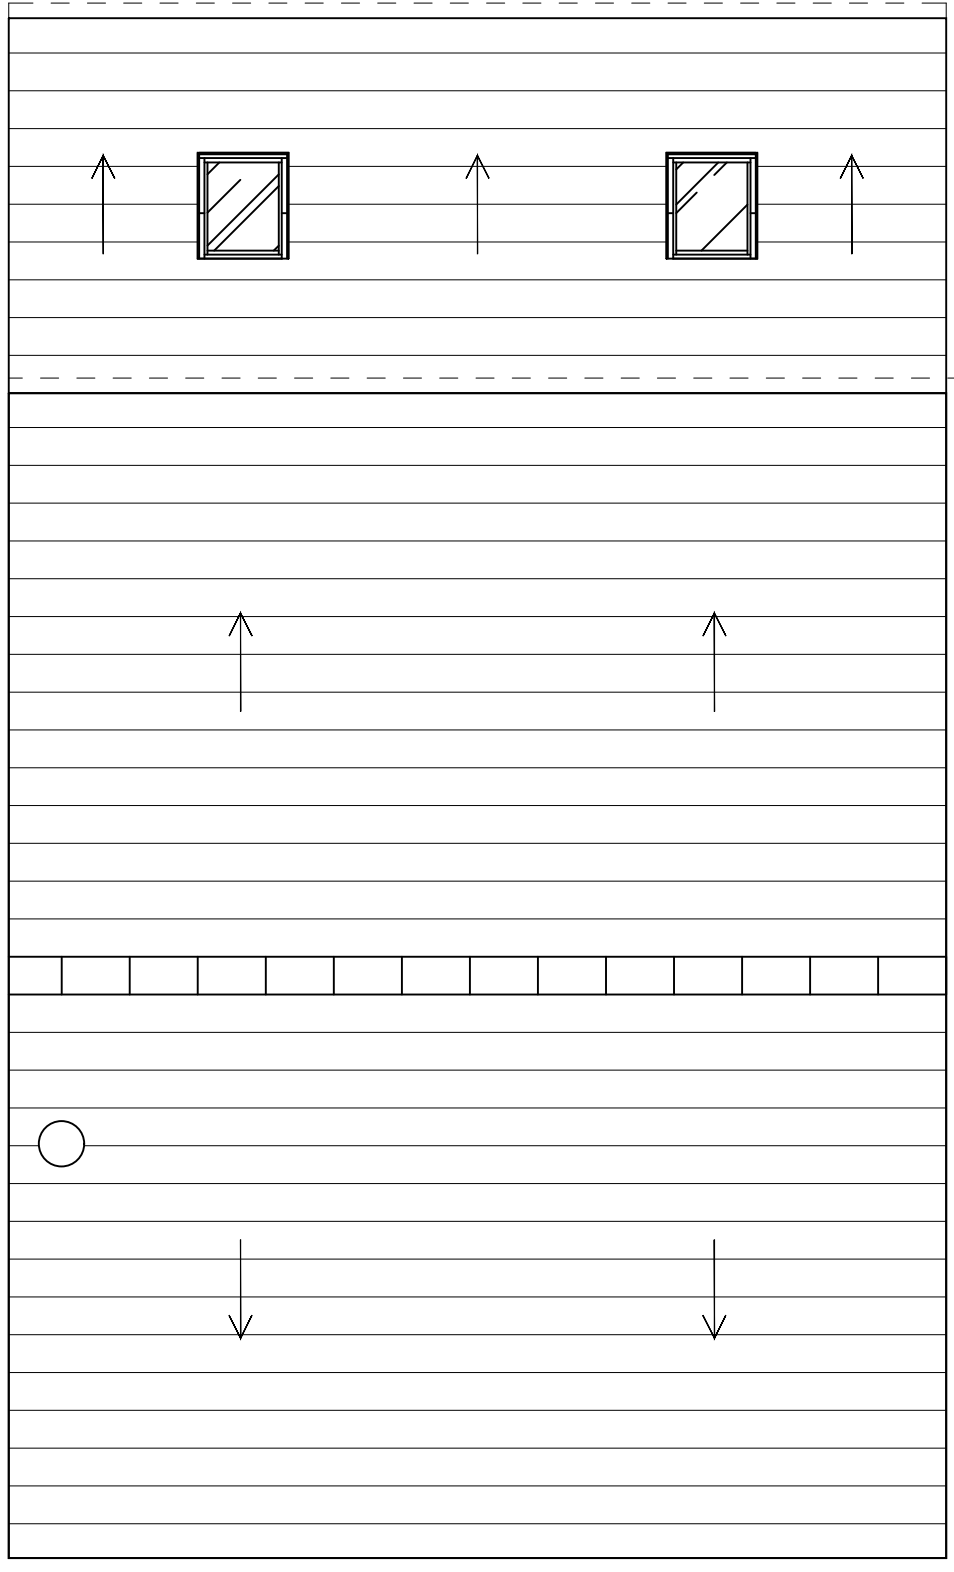


EXISTING ROOF FLOOR PLAN

SCALE: 1:50

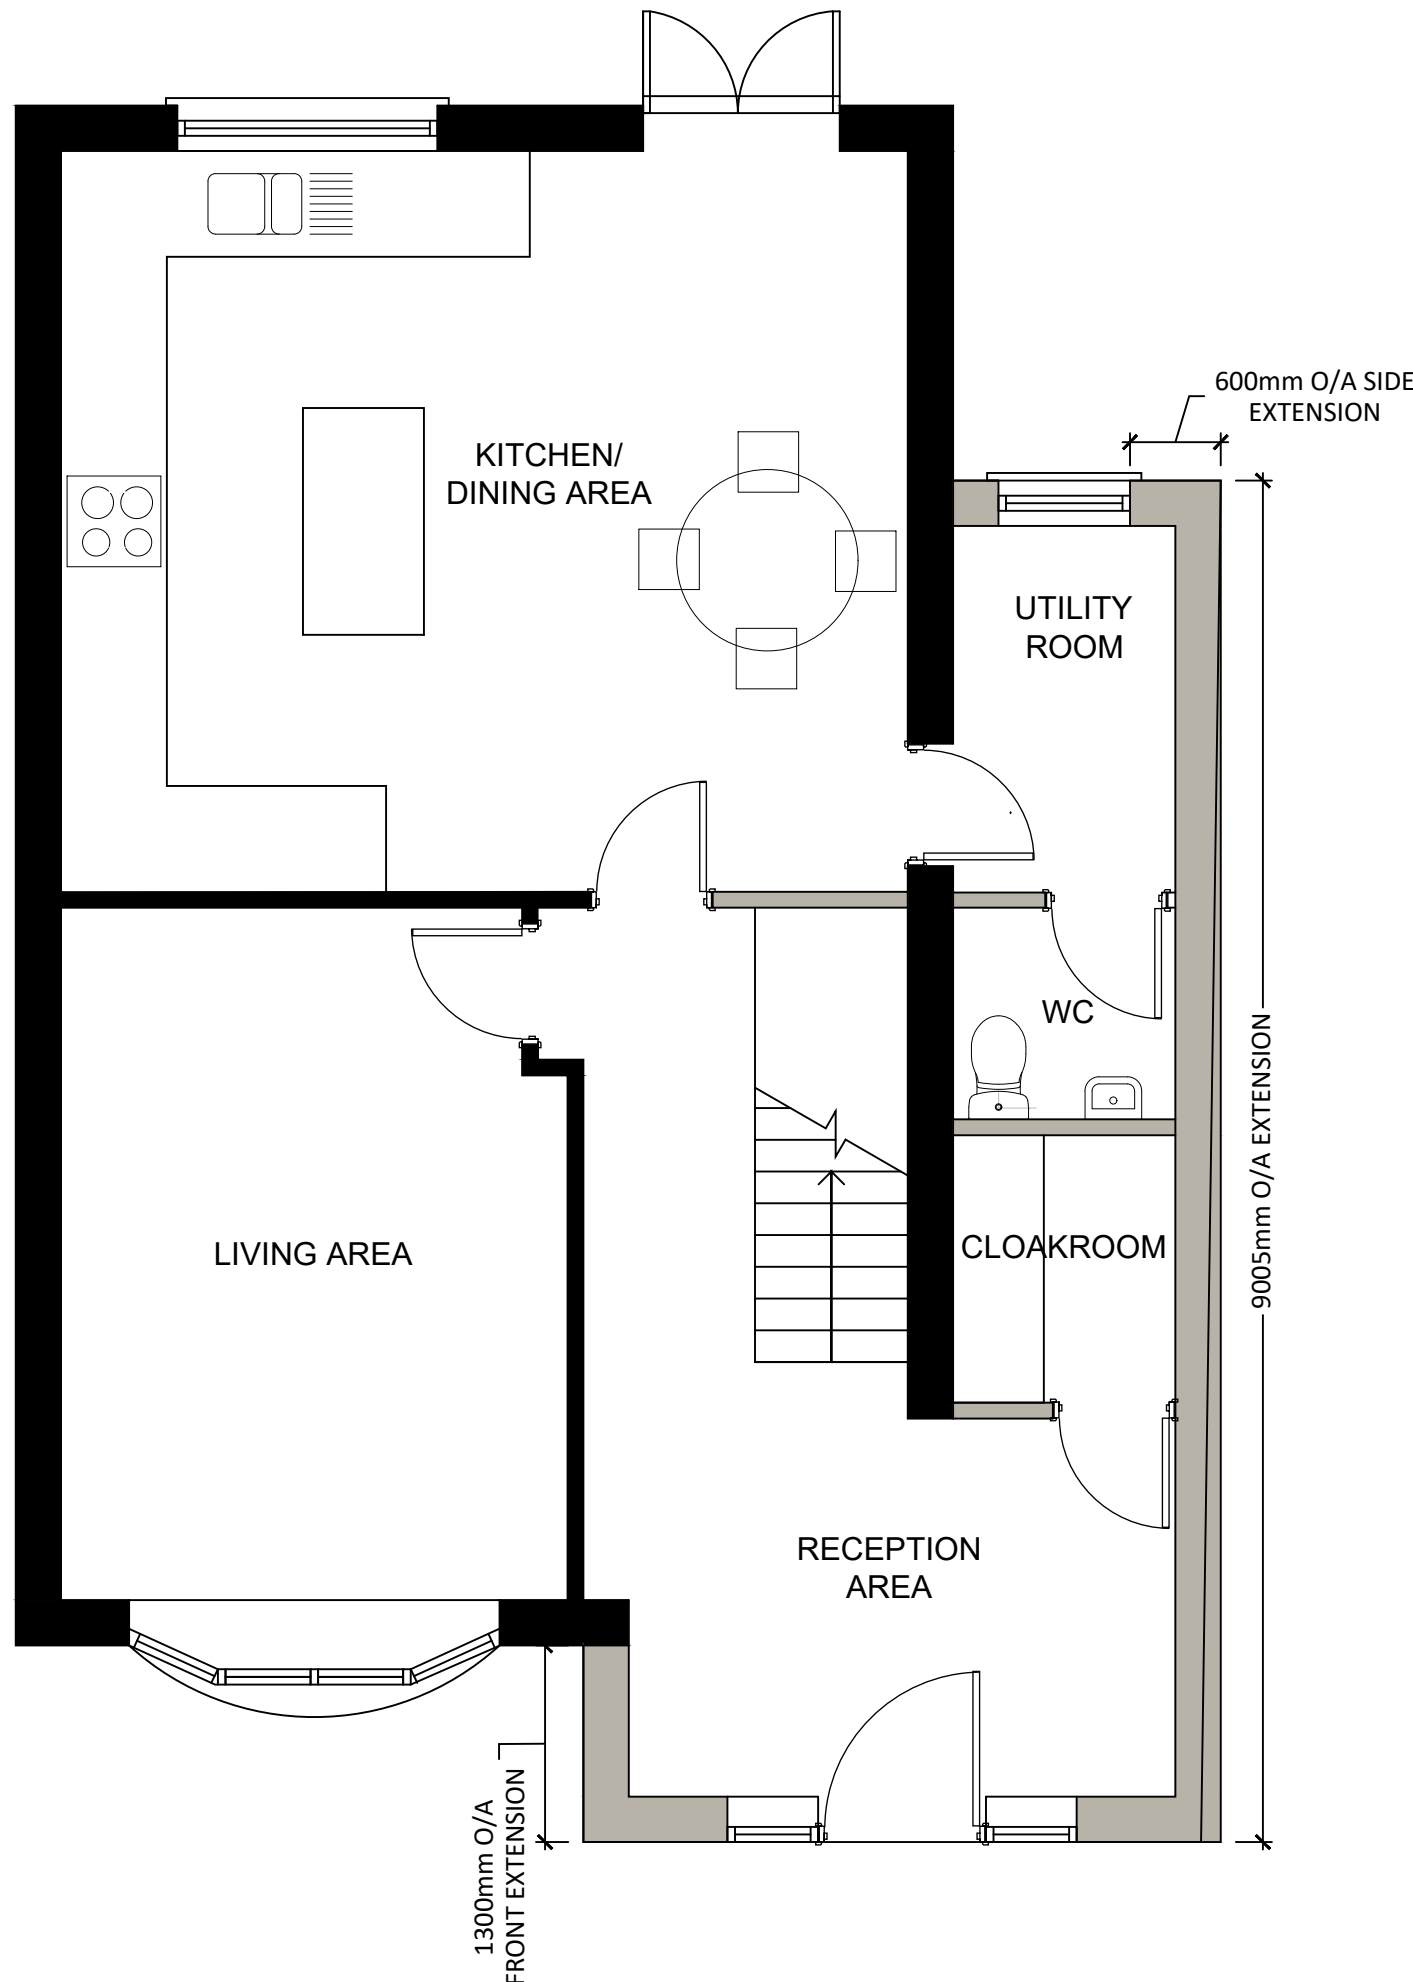


PROPOSED GROUND FLOOR PLAN

SCALE: 1:50

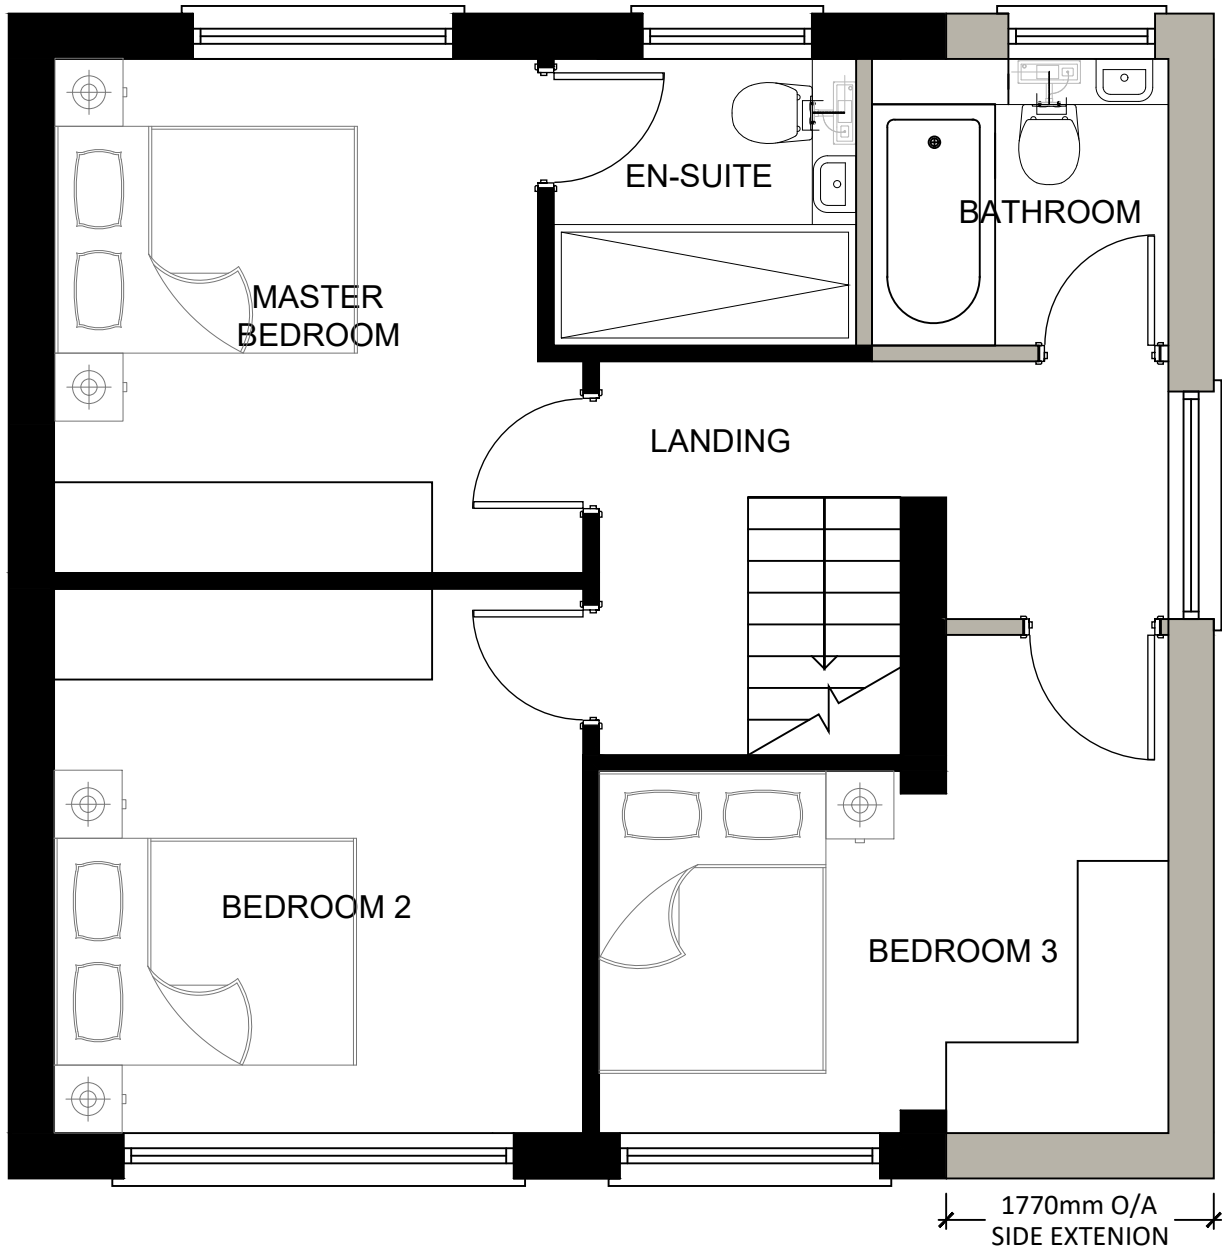

PROPOSED FIRST FLOOR PLAN

SCALE: 1:50

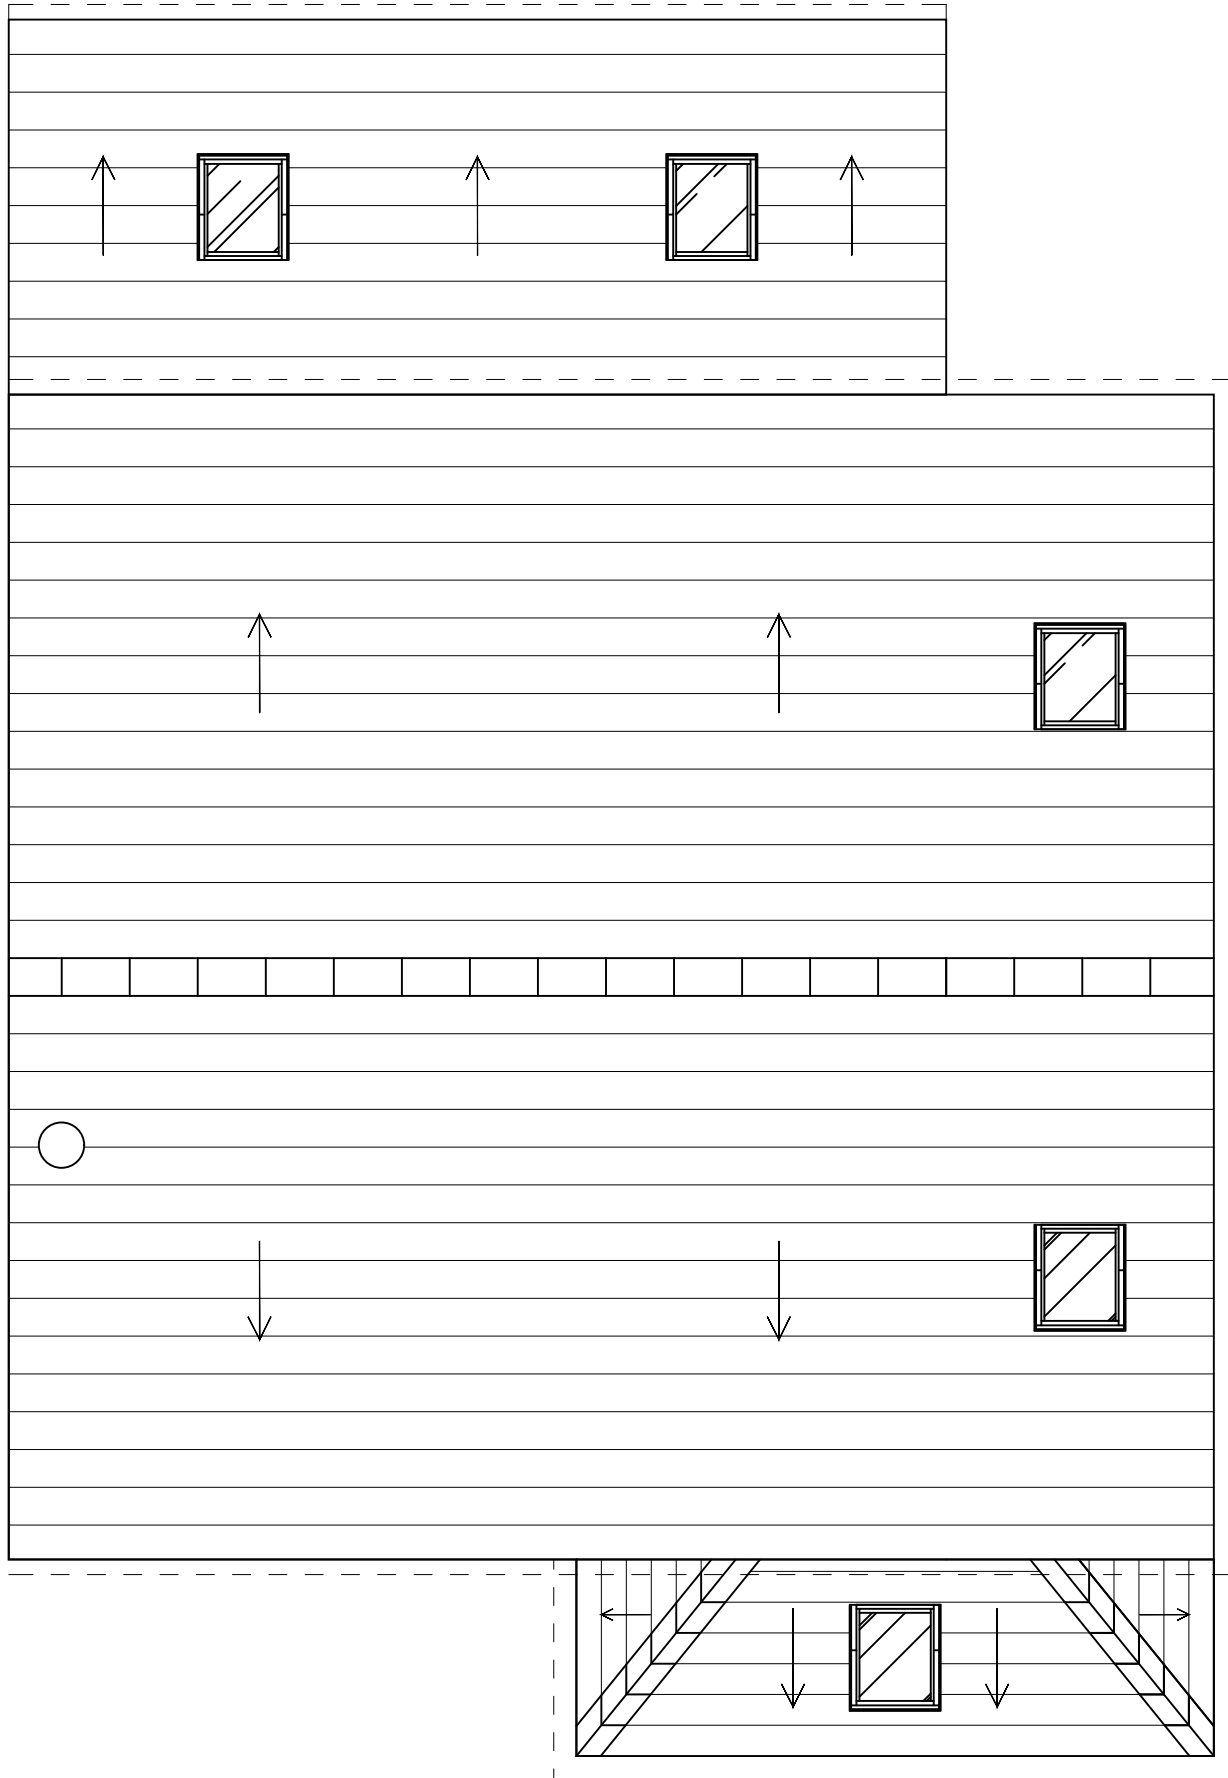

PROPOSED ROOF FLOOR PLAN

SCALE: 1:50

DRAWING NOTES
This drawing has been produced for the project listed below and submitted in support of this application to the Local Planning Authority and is not intended for use by any other person or for any other purposes.

- GENERAL NOTES**
- This drawing has been prepared for the sole purpose of obtaining planning permission.
 - This drawing is to be read in conjunction with drawings numbered:
 - 11006-LP Location Plan
 - 11006-BP Block Plan
 - 11006-P01 Existing and Proposed Site Plans
 - 11006-P02 Existing and Proposed Building Plans
 - 11006-P03 Existing and Proposed Elevations
 - Any advertisements are indicative and are subject to a separate advertisement application
 - Any neighboring buildings shown on the elevations are diagrammatic and have been extrapolated from site photographs. They have not been measured.

SCHEDULE OF PROPOSED FINISHES

BUILDING ROOF:
The proposed roof of new extension is match existing roof finishes; concrete tiles finishes in Grey with white timber soffit and UPVC rainwater gutters and downpipes.

EXTERNAL WALLS:
The proposed extension external walls are to be masonry brick finishes to match existing external walls.

WINDOWS AND DOORS:
New windows to be doubled glazed with squared detailing finished in white to match existing street scene. New bathroom windows to be whiteout opaque windows. New contemporary modern front door with 2no. whiteout opaque vision panels finished white; frame finished in white. 2no. new roof skylights to be installed to roof; frame finished in dark Grey.

NR	DATE	DESCRIPTION
REVISIONS		
STAGE		
PLANNING		
CLIENT		
MR AND MRS APSITIS		
ADDRESS		
10 SPRUCE DRIVE, THORNHILL, SOUTHAMPTON, SO19 6DU		
DRAWING TITLE		
EXISTING AND PROPOSED FLOOR & ROOF PLANS		
DRAWN BY JR	DATE OCT'21	SCALE 1:50
CHECKED BY JR	DRAWING NUMBER 11006-P-002	PAPER SIZE A1
		REV. -

A1

ORIGINAL
PLOT SIZE

