


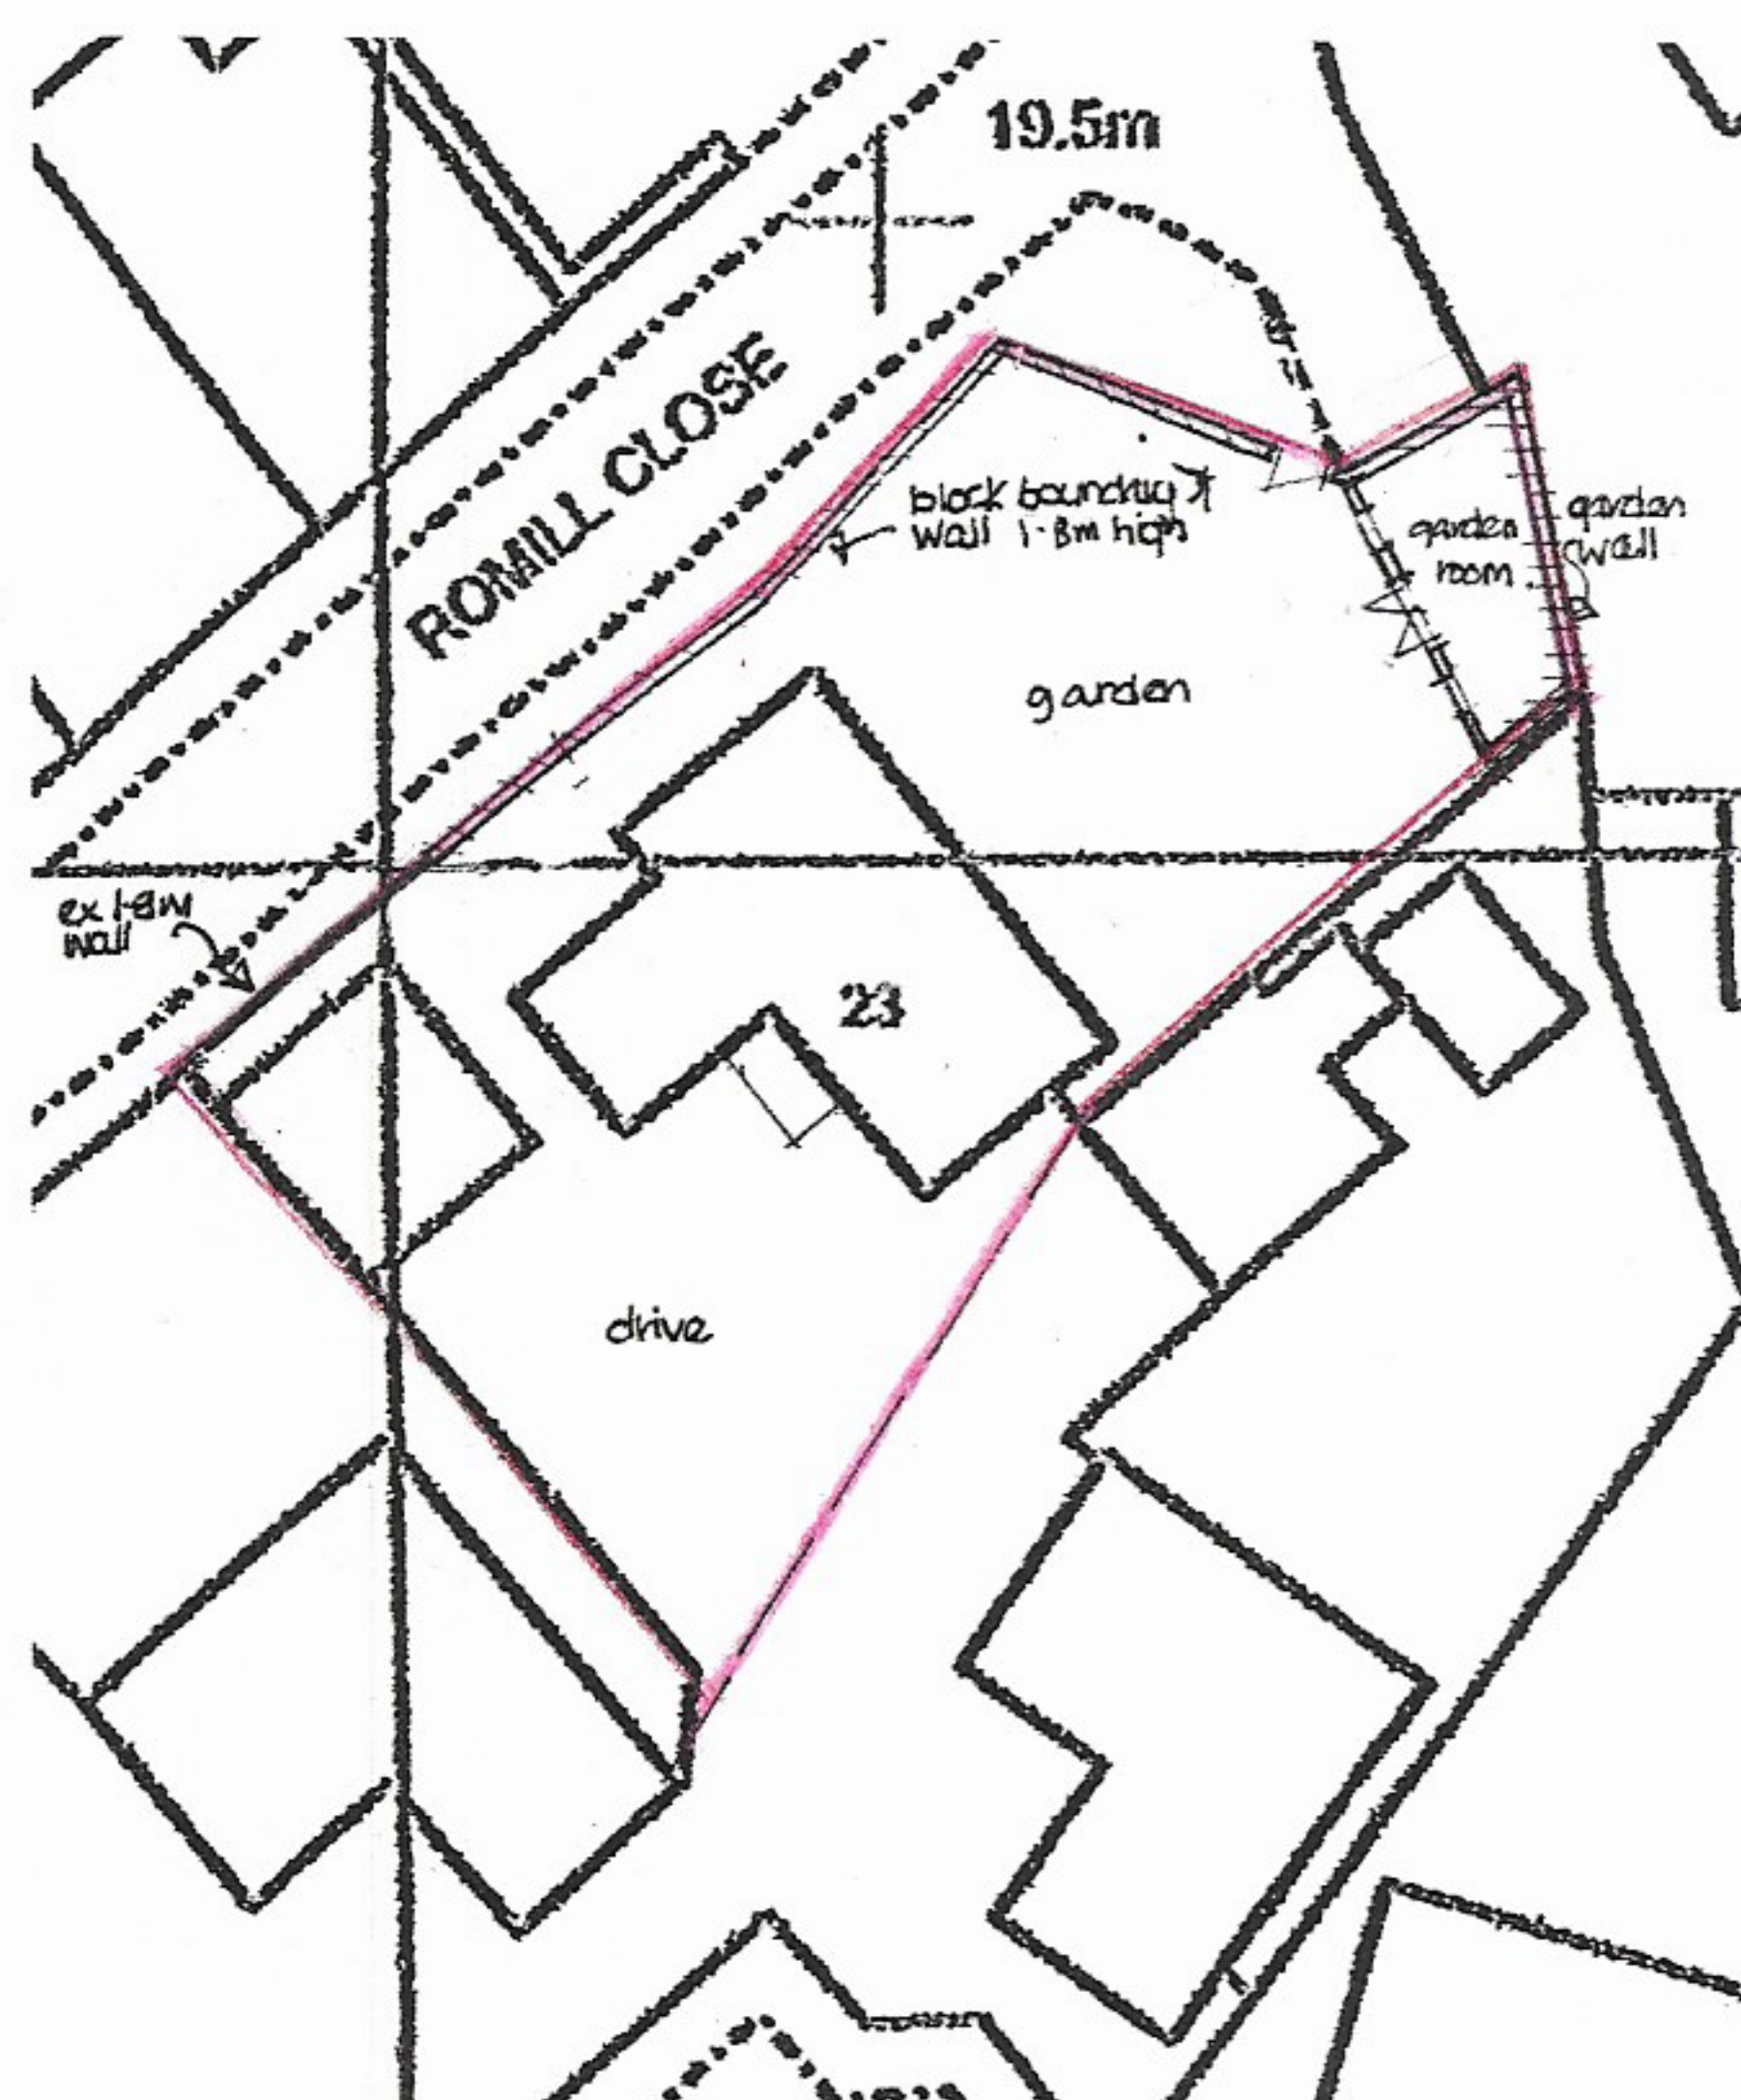

site plan 1:500

Site plan 23 Upmill Close, West End, Hants, SO30 3HT. scale 1:500  
drawing n° UC 004  
date 23-06-22.