



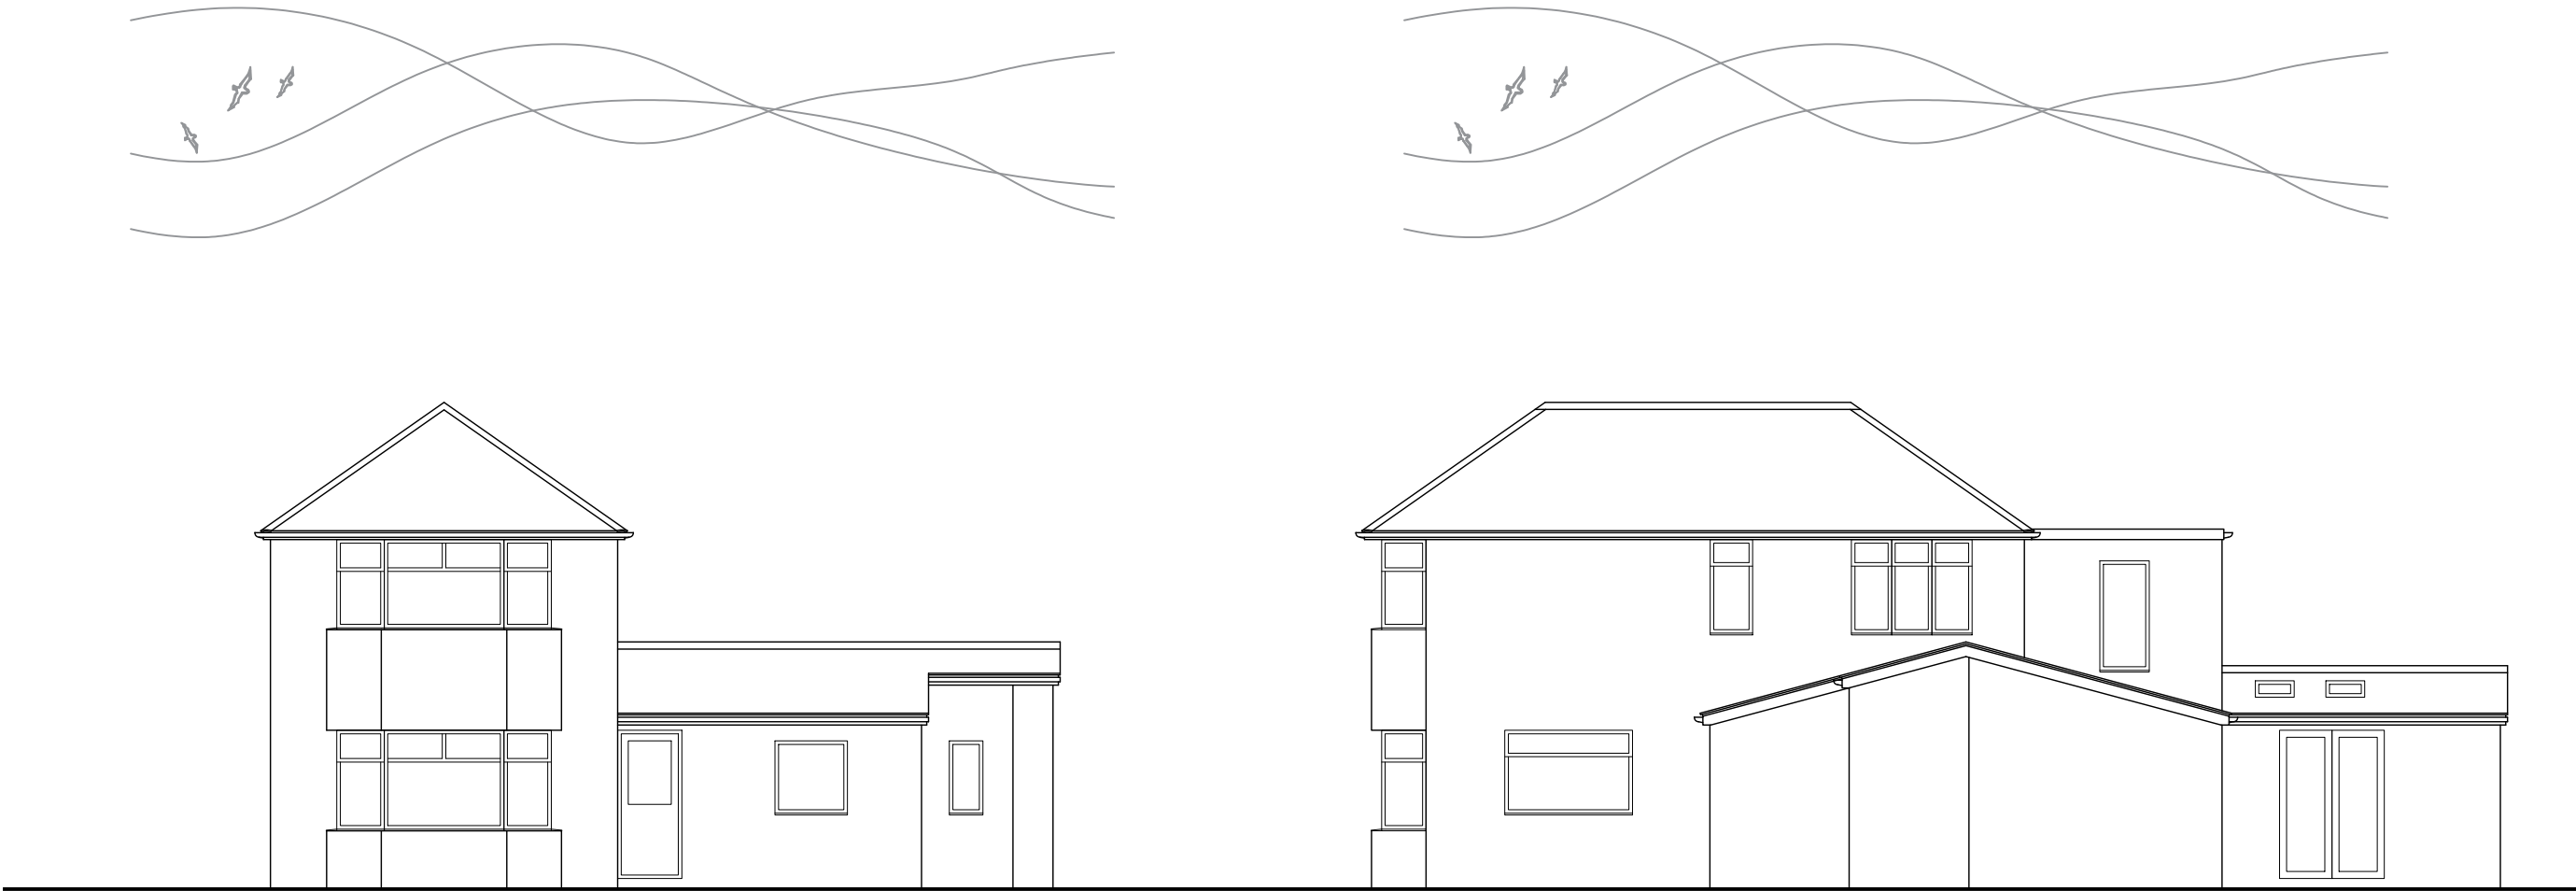

Existing
Front Elevation

Existing
Side Elevation

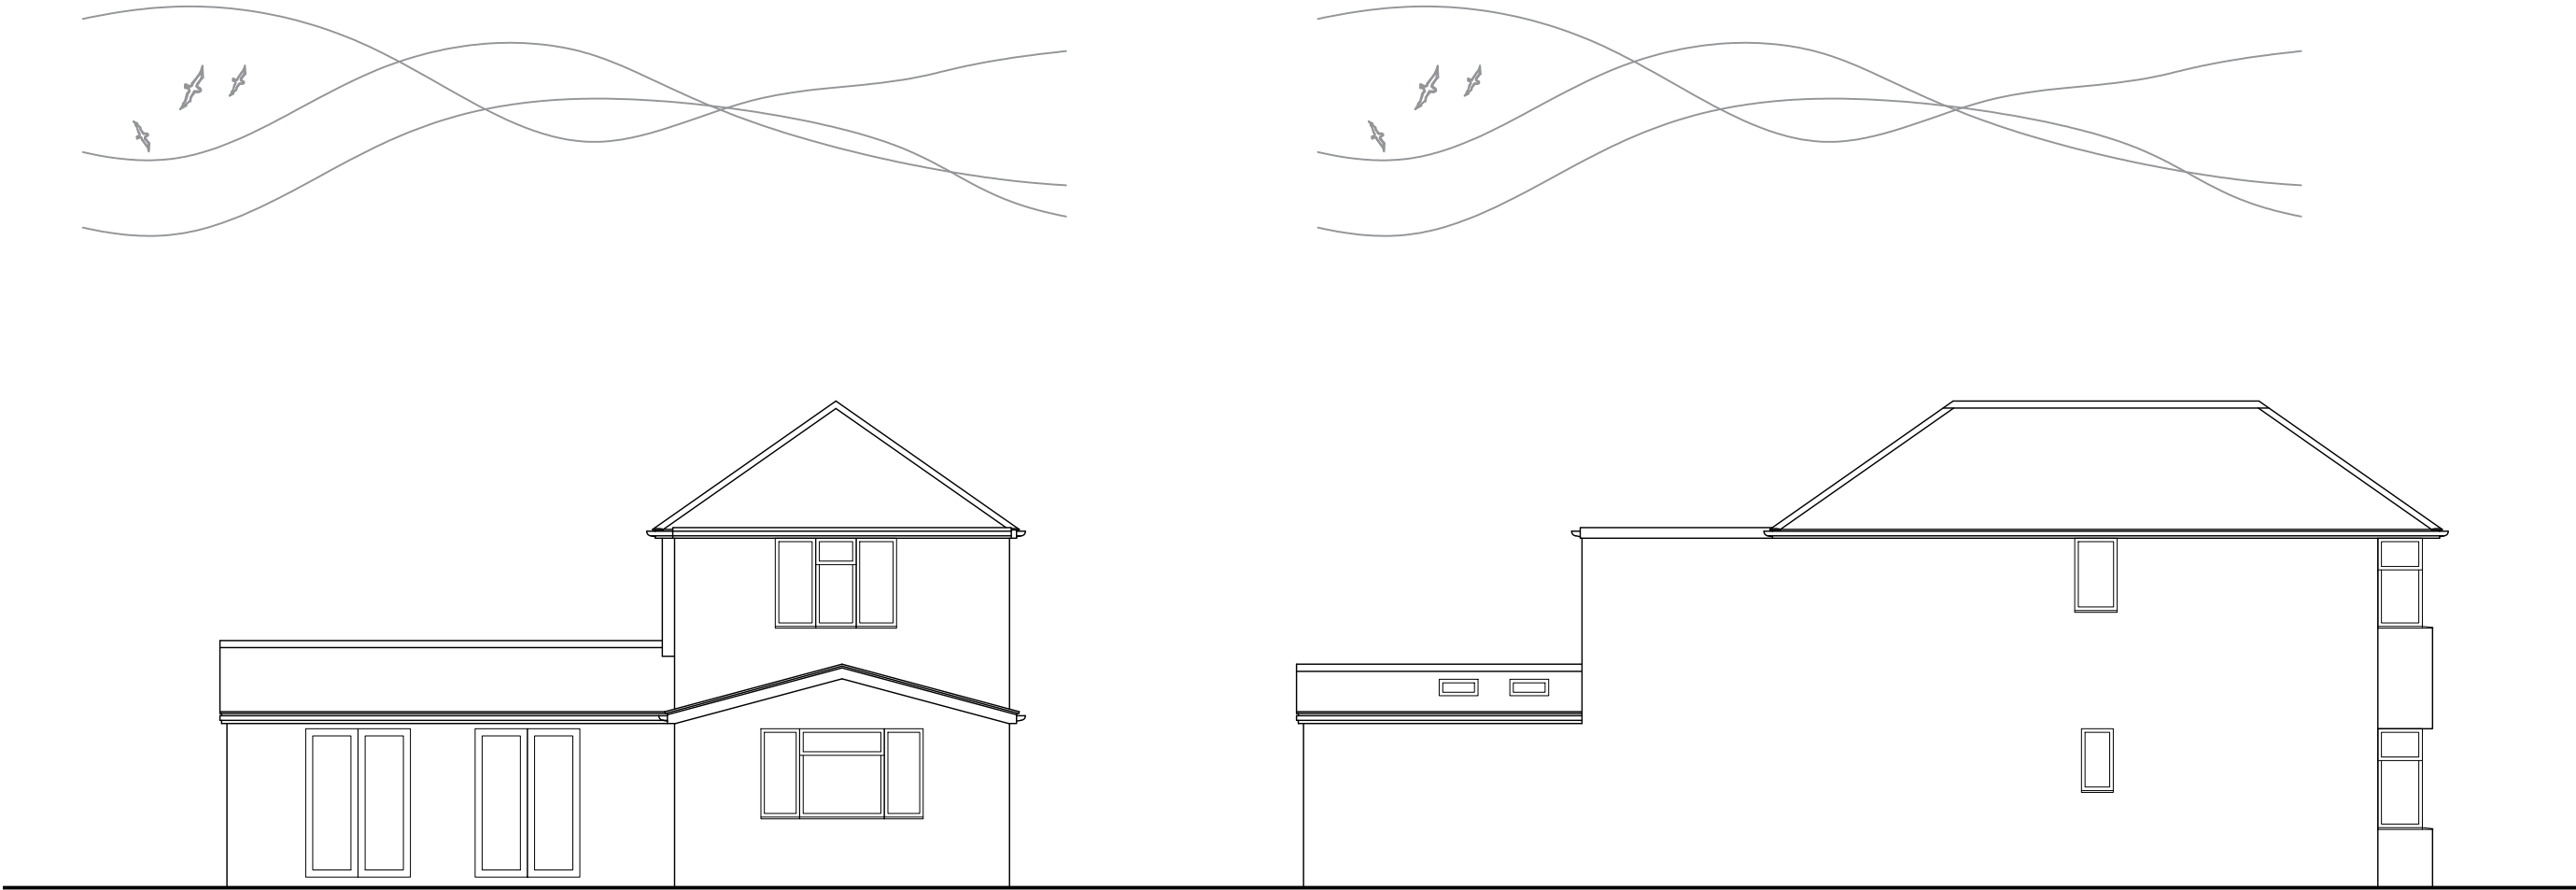

Existing
Rear Elevation

Existing
Side Elevation

In association with

Email: alexpcarr@outlook.com
Telephone: 07308 953285
Website: www.acdesignuk.co.uk

PROJECT 34 Sea View Estate Netley	Project type Housing	Drawing classification Housing	SCALE 1:100	SHEET SIZE A2	SHEET No.	DATE 19/10/21	DRAWN Alexander Carr
	DRAWING TITLE Existing Elevations		Planning				
			PS02-101-1st				

