


REVISIONS			
REV.	DESCRIPTION	DRAWN	CHKD.
			DATE



Proposed
Front Elevation

Proposed
Side Elevation

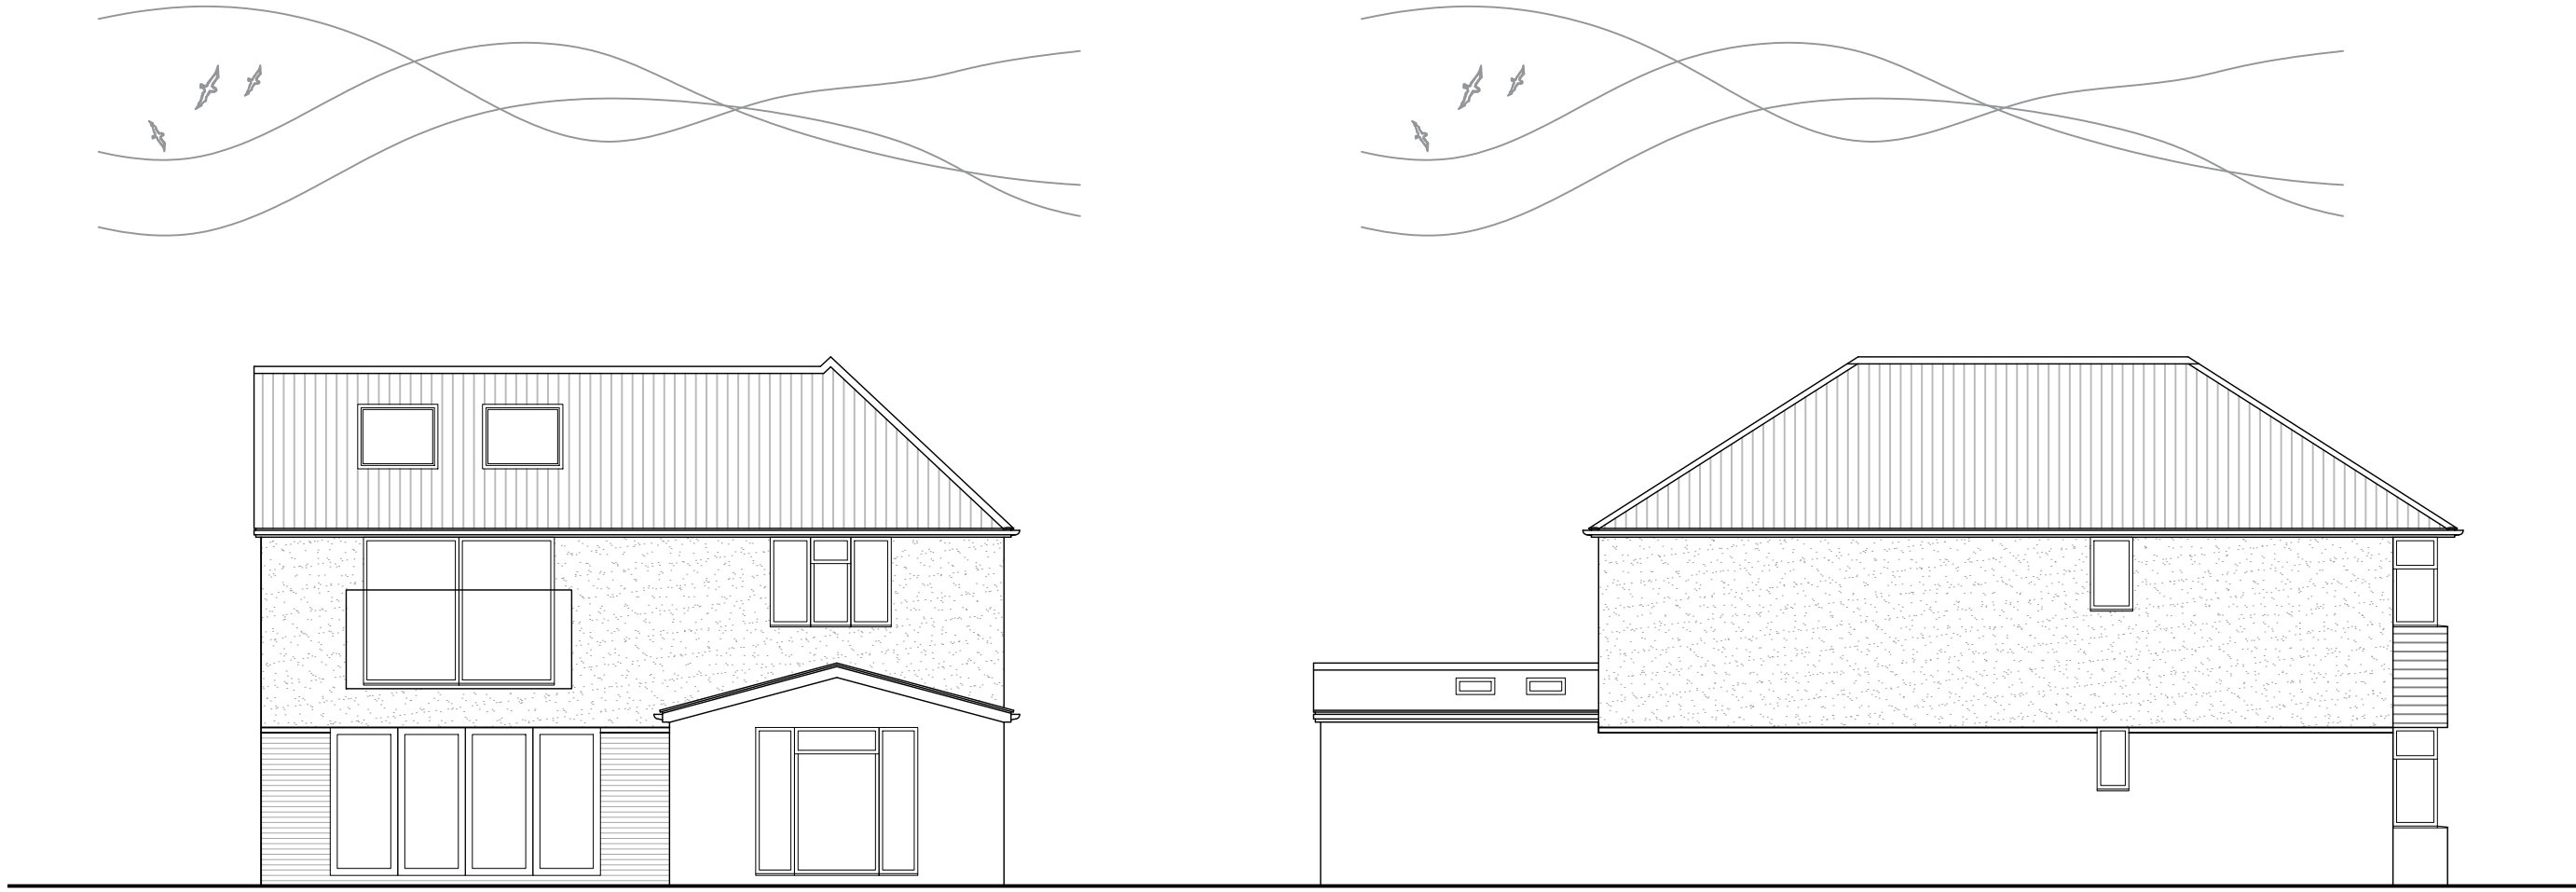

Proposed
Rear Elevation

Proposed
Side Elevation

- Key
- Proposed new roof finish - Red/Brown
 - Proposed brickwork - To match existing
 - Proposed Render - Off white
 - Proposed Timber Boarding - Light grey

In association with

Email: alexpcarr@outlook.com
Telephone: 07308 953285
Website: www.acdesignuk.co.uk

PROJECT 34 Sea View Estate Netley	Project type Housing	Drawing classification Housing	SCALE 1:100	SHEET SIZE A2	SHEET No.	DATE 19/10/21	DRAWN Alexander Carr
DRAWING TITLE Proposed Elevations			Planning				
			PS02-103-1st				

