



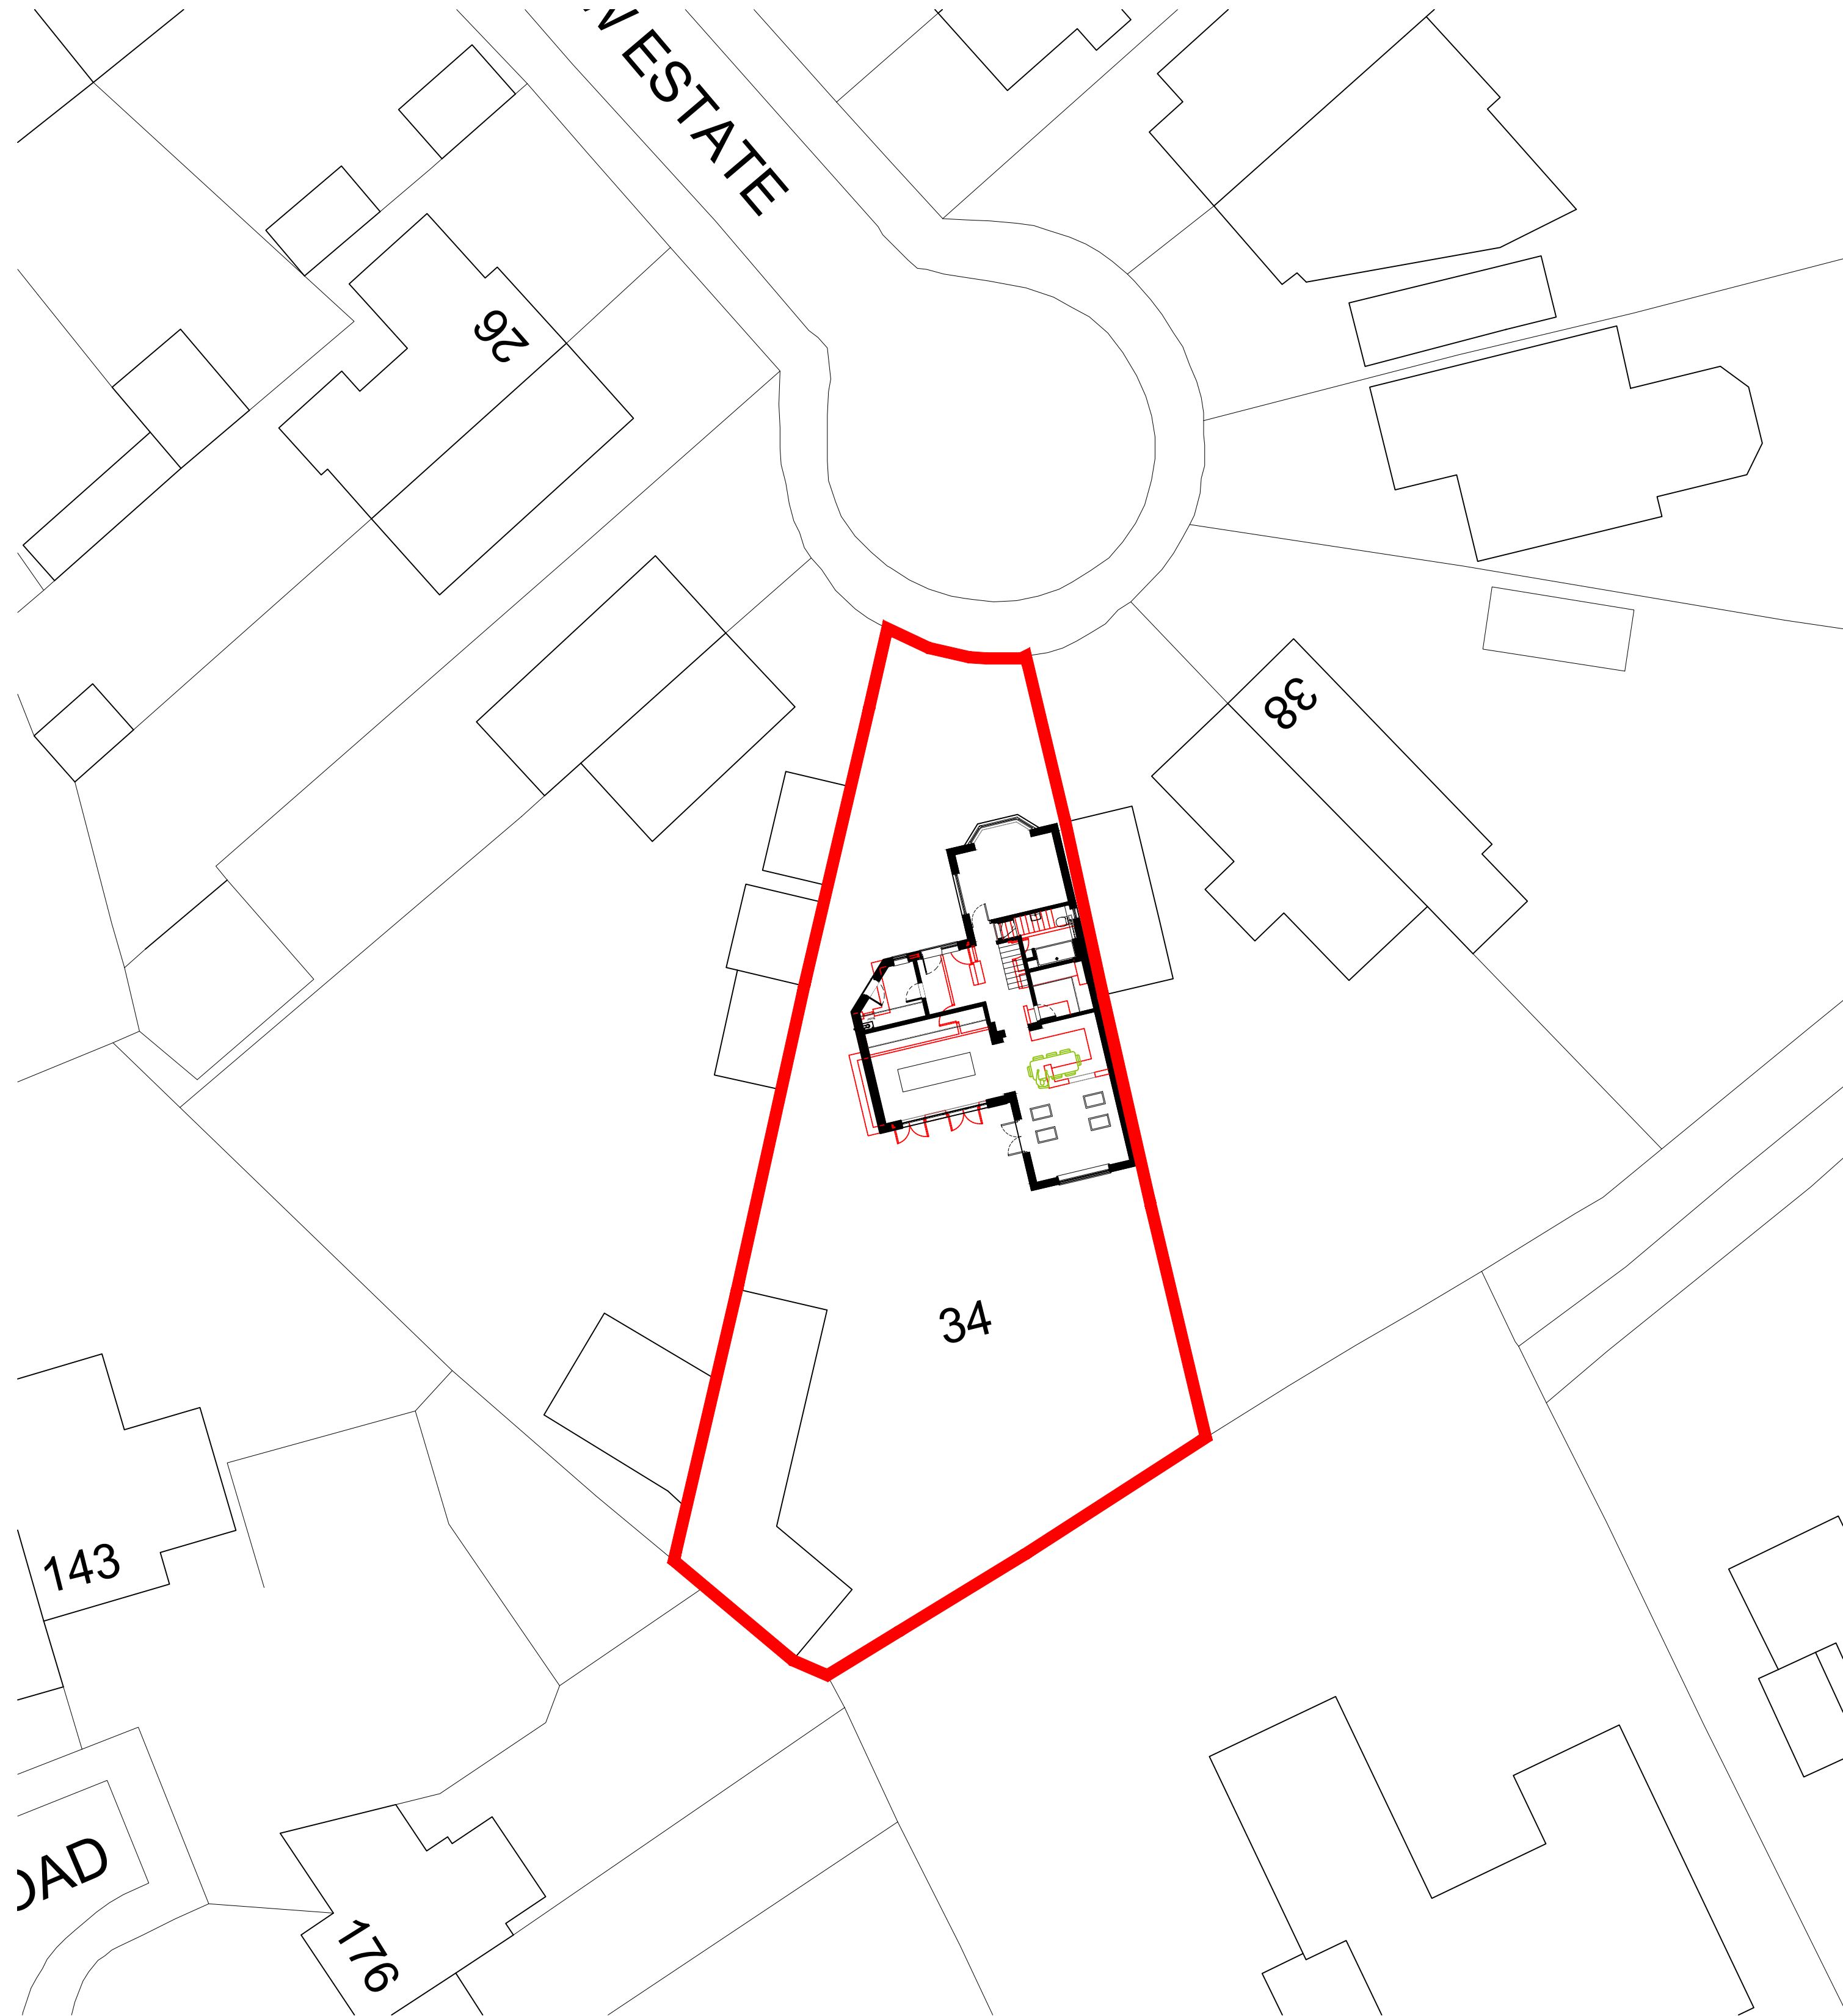

Key

Site Boundary

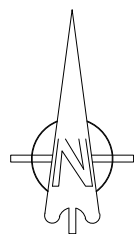

Please ensure drawing is printed with 'no scaling' and 'NOT' scaled to fit'. Check against scale bar.

In association with

Email: alexpcarr@outlook.com
Telephone: 07308 953285
Website: www.acdesignuk.co.uk

PROJECT 34 Sea View Estate Netley	Project type Housing	Drawing classification Housing	SCALE 1:200	SHEET SIZE A2	SHEET No.	DATE 20/10/21	DRAWN Alexander Carr
	DRAWING TITLE Proposed Site Plan		Planning				
			PS02-1001-1st				