

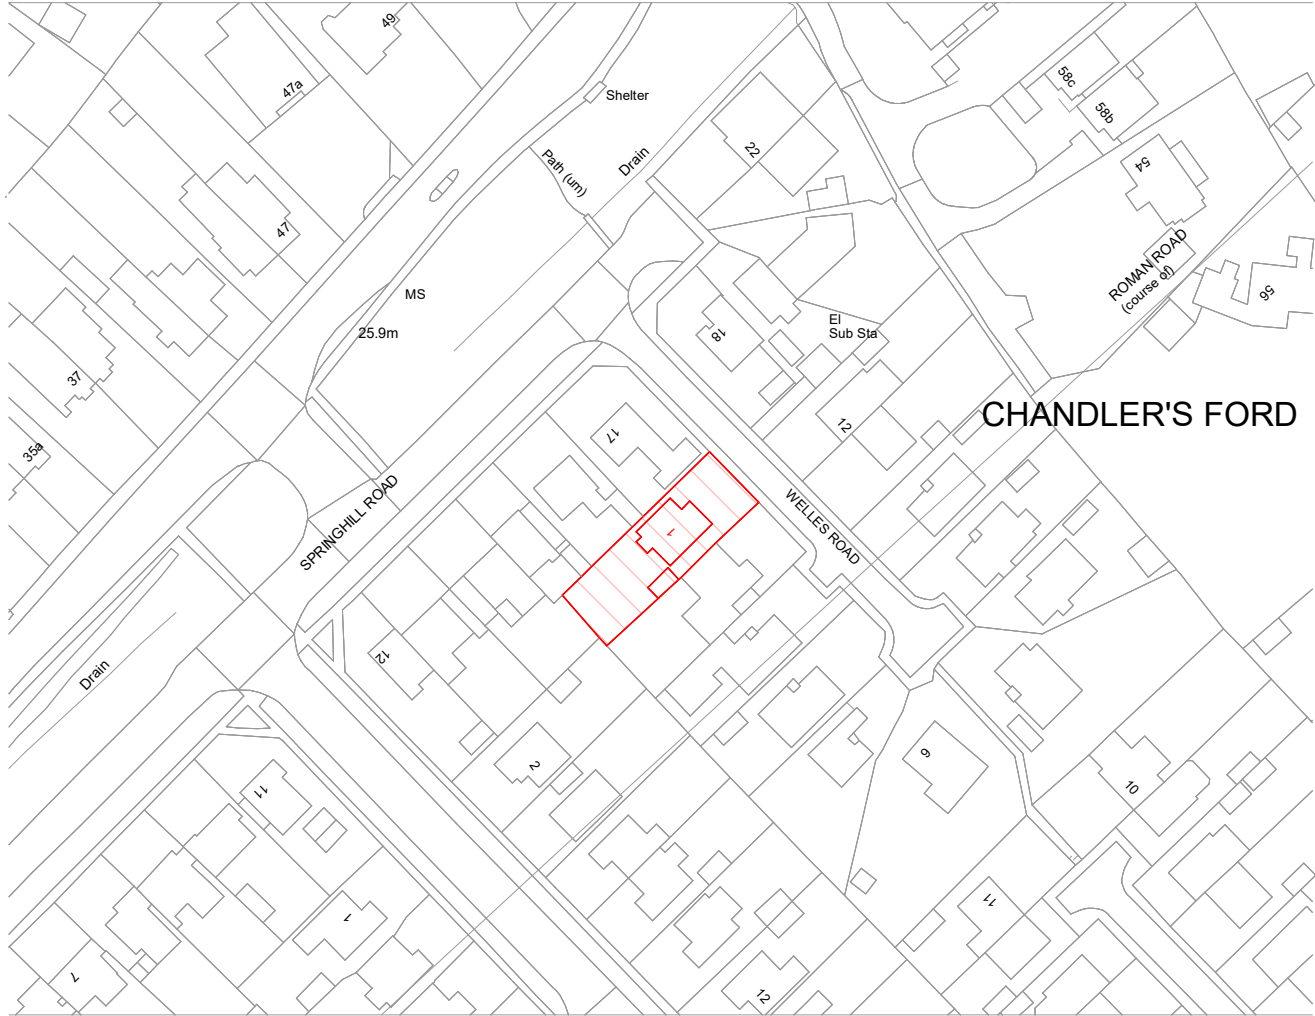
 


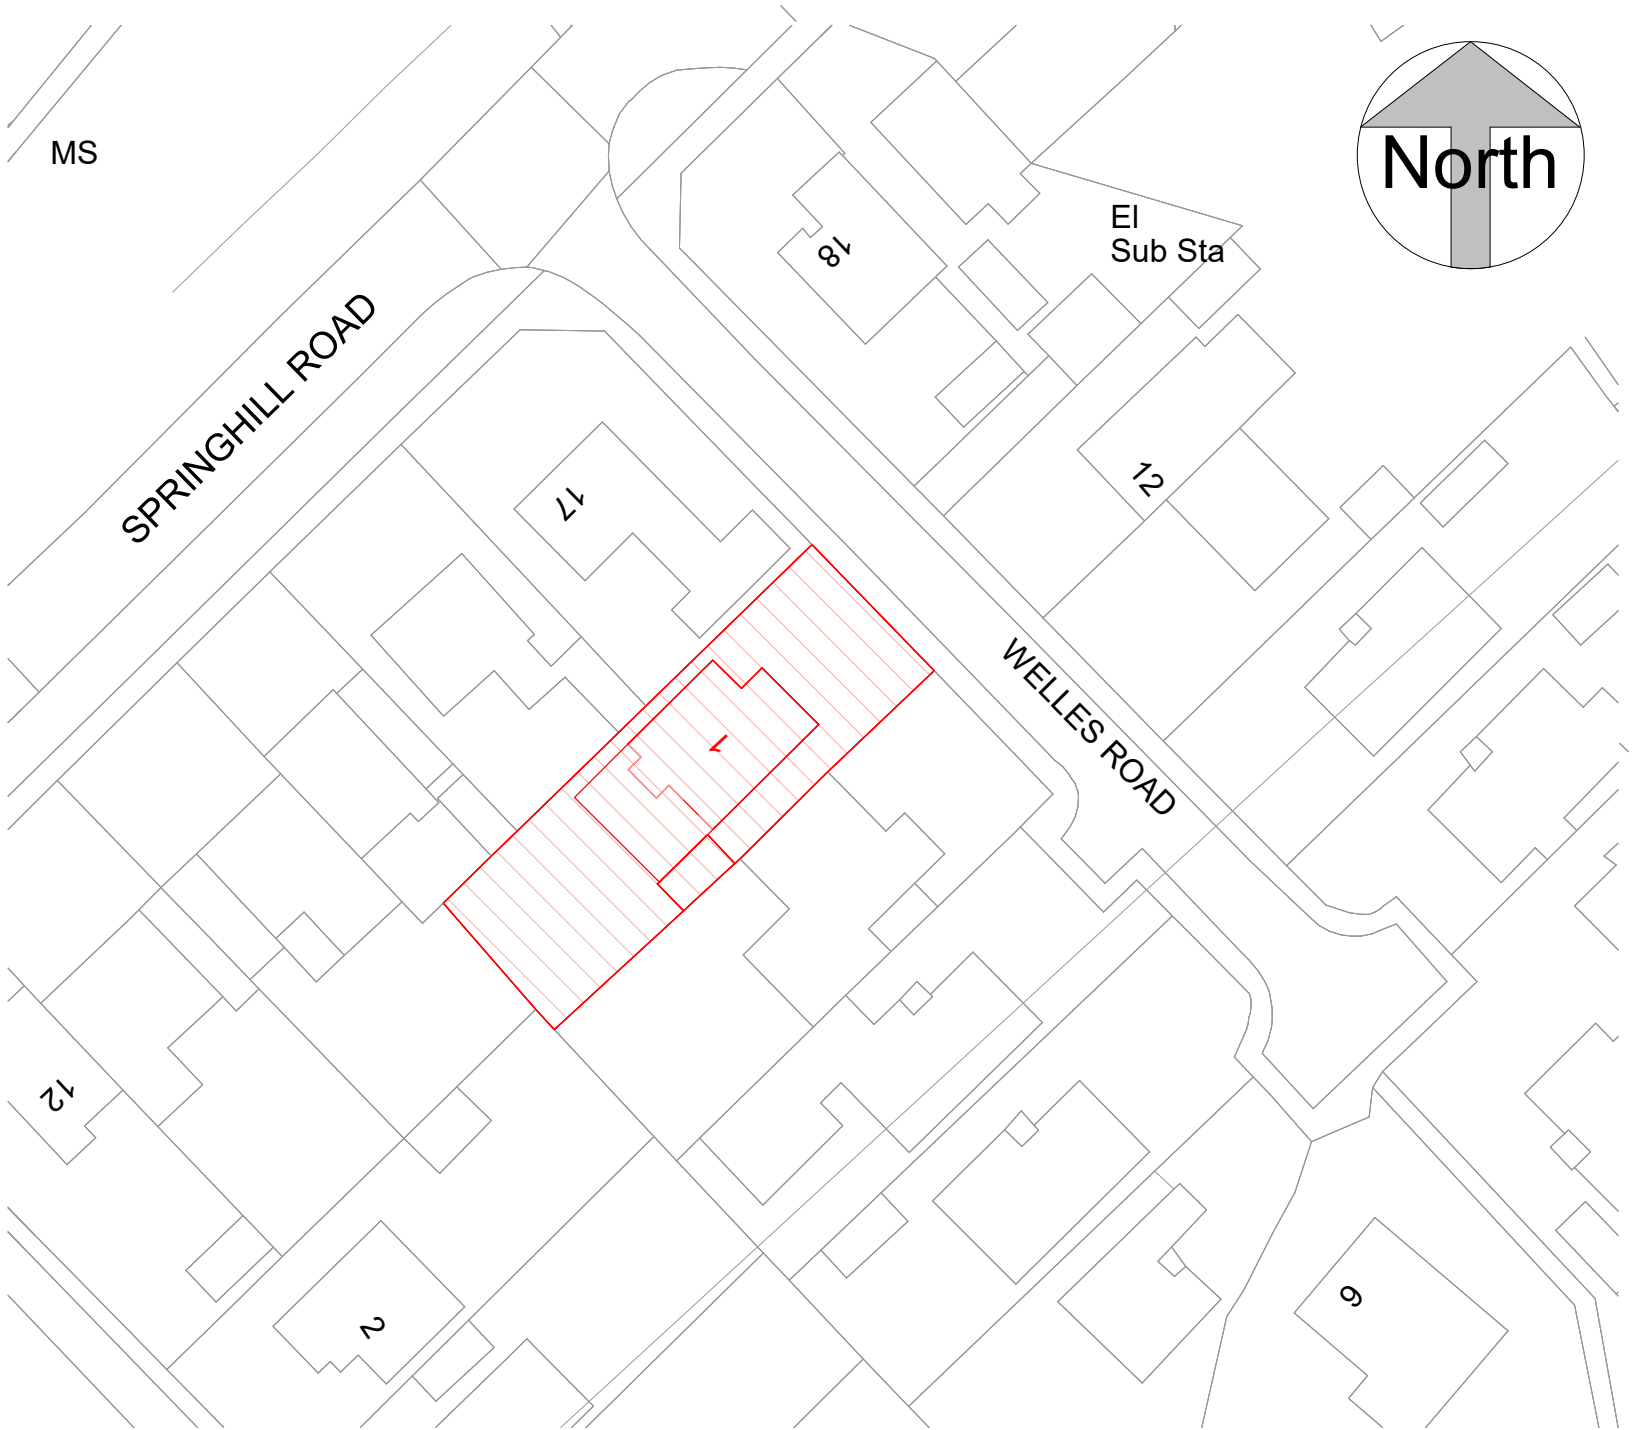

Location Plan

1:1250

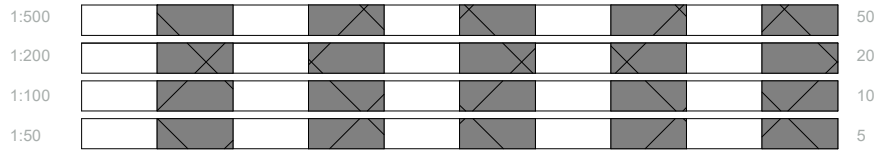

Block Plan

1:500

ReQuestAPlan
Map number: TQRQM22063095748174
Title: 1 Welles Road SO53 2GQ
Map Produced for: Parkers Design



All measurement to be checked on site prior to any commenment
(C) Copyright of Parkers Design (Southern) Limited. Any reproduction of these drawings will require written authority from the copyright owner.

Parkers Design Limited - The Studio @ 90, PO9 2PR
www.pexd.co.uk - info@parkersdesign.com - 07776 008822

PROJECT		CLIENT		
1 Welles Road SO53 2GQ		Webb		
SHEET		Date	Issue Date	Scale (@ A3) As indicated
Site Plan		Drawn by	SW	DRAWING NUMBER
		Checked by	SR	P 2