



Do not scale this drawing.
All dimensions to be checked on site. Drawing to be read in conjunction with any specifications, schedules and Consultants drawings and details.

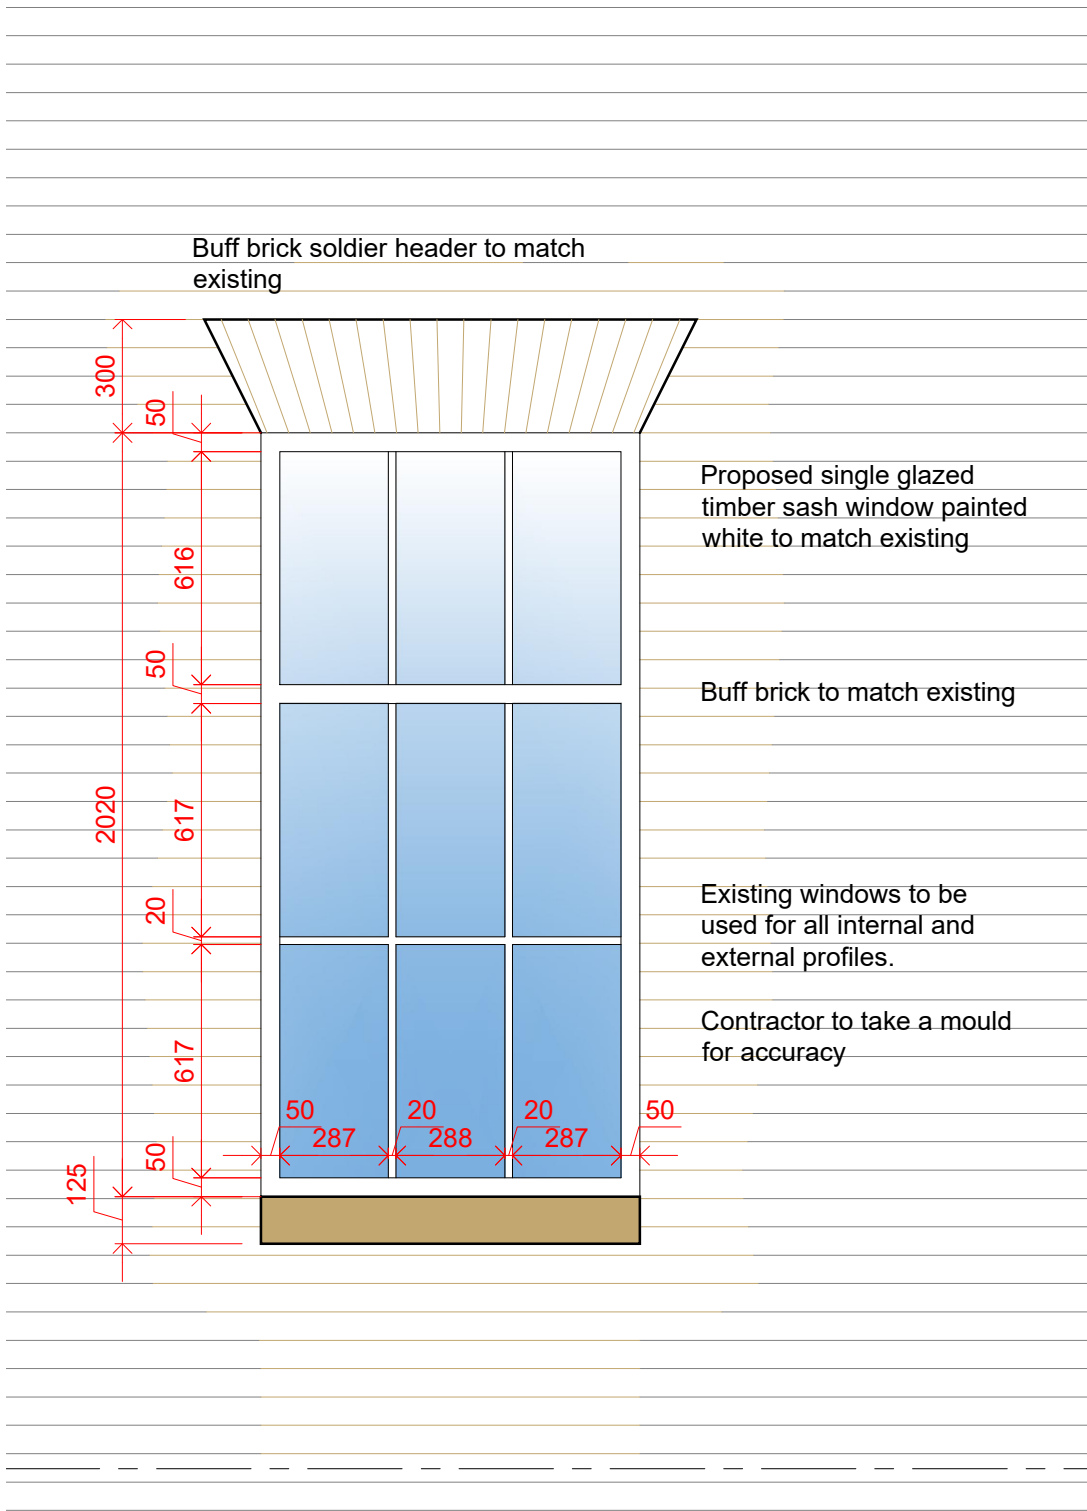


WINDOW ELEVATION
1:20


EXISTING PLAN
1:20

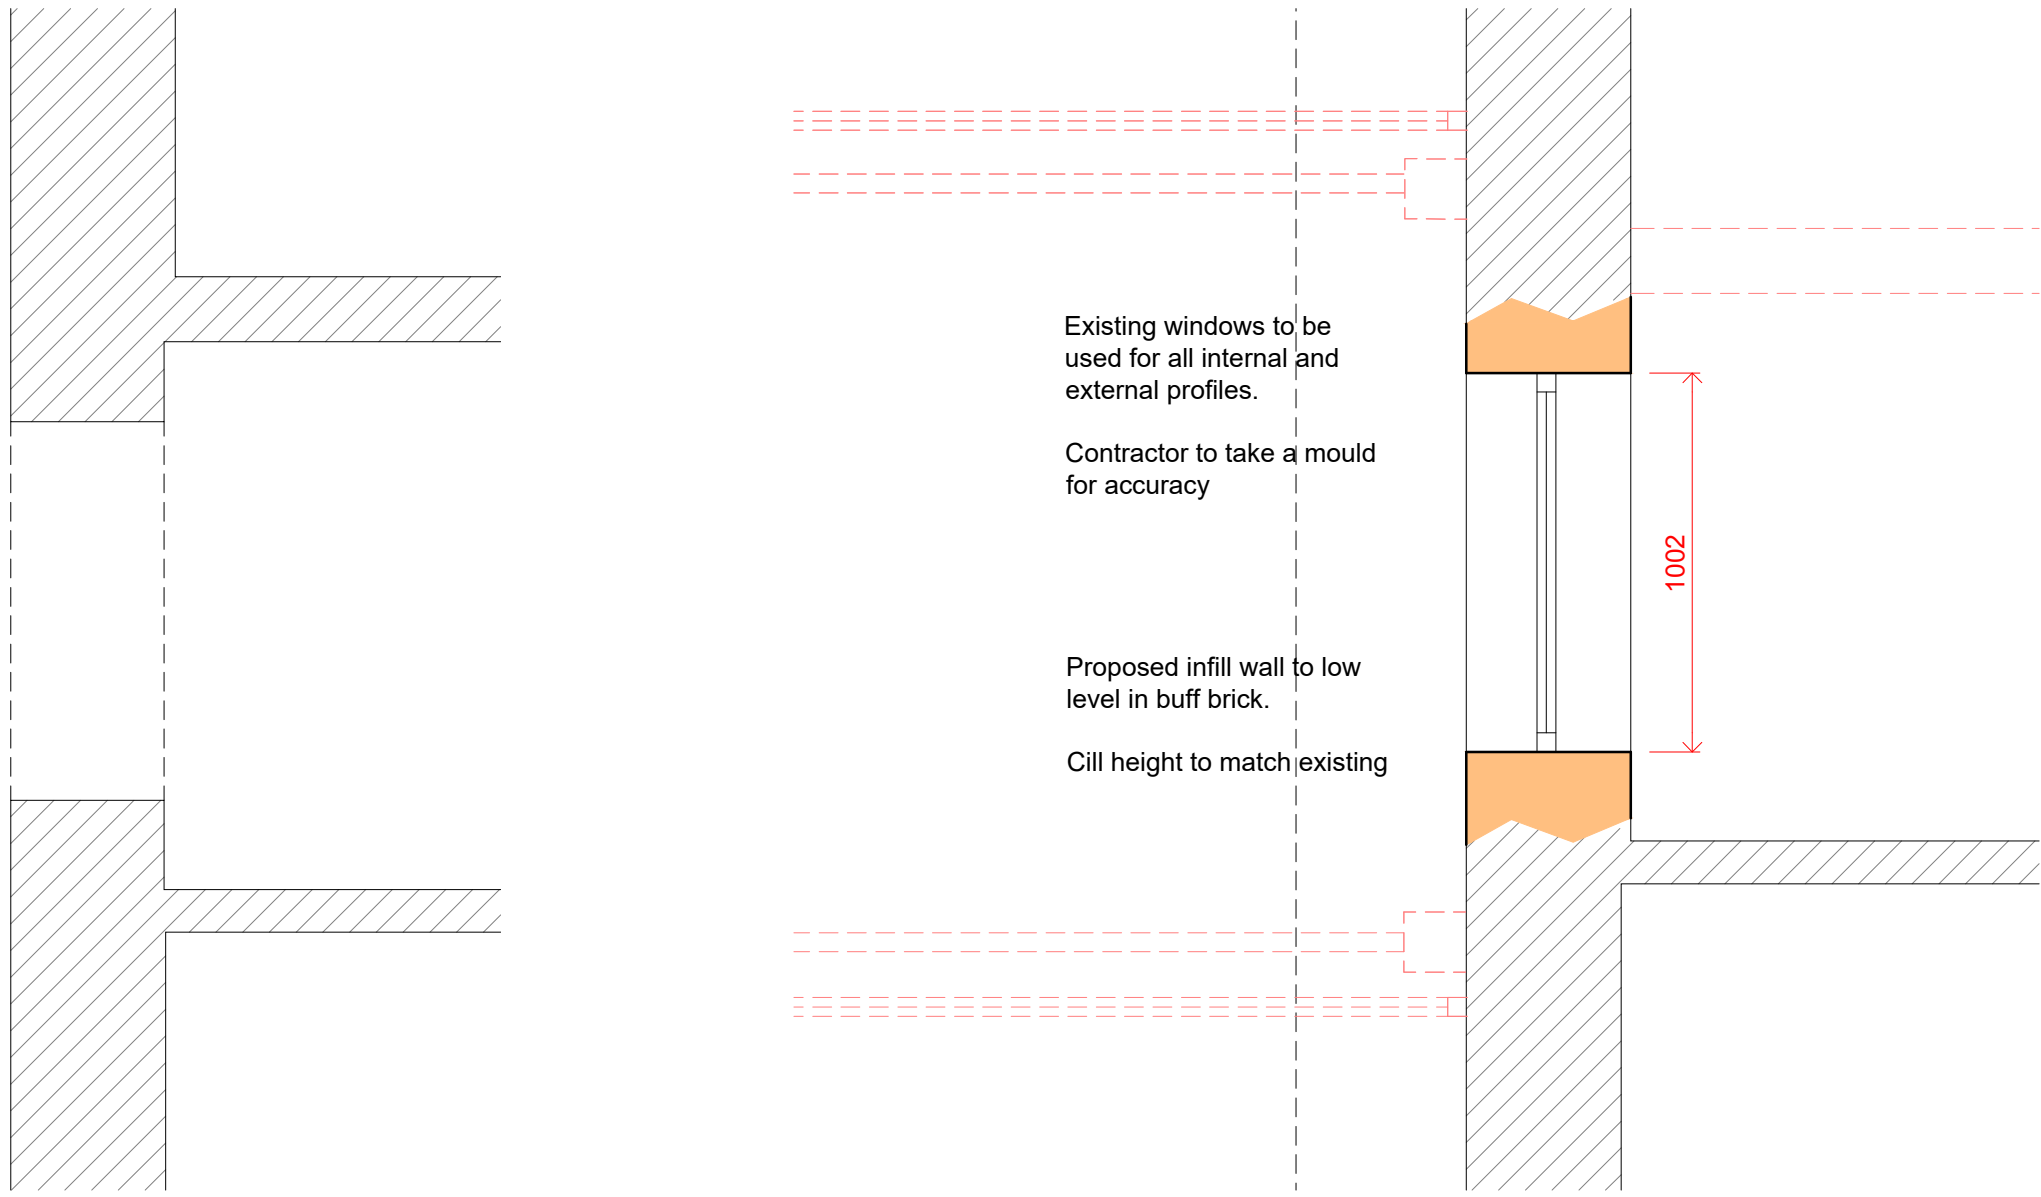


PROPOSED PLAN
1:20

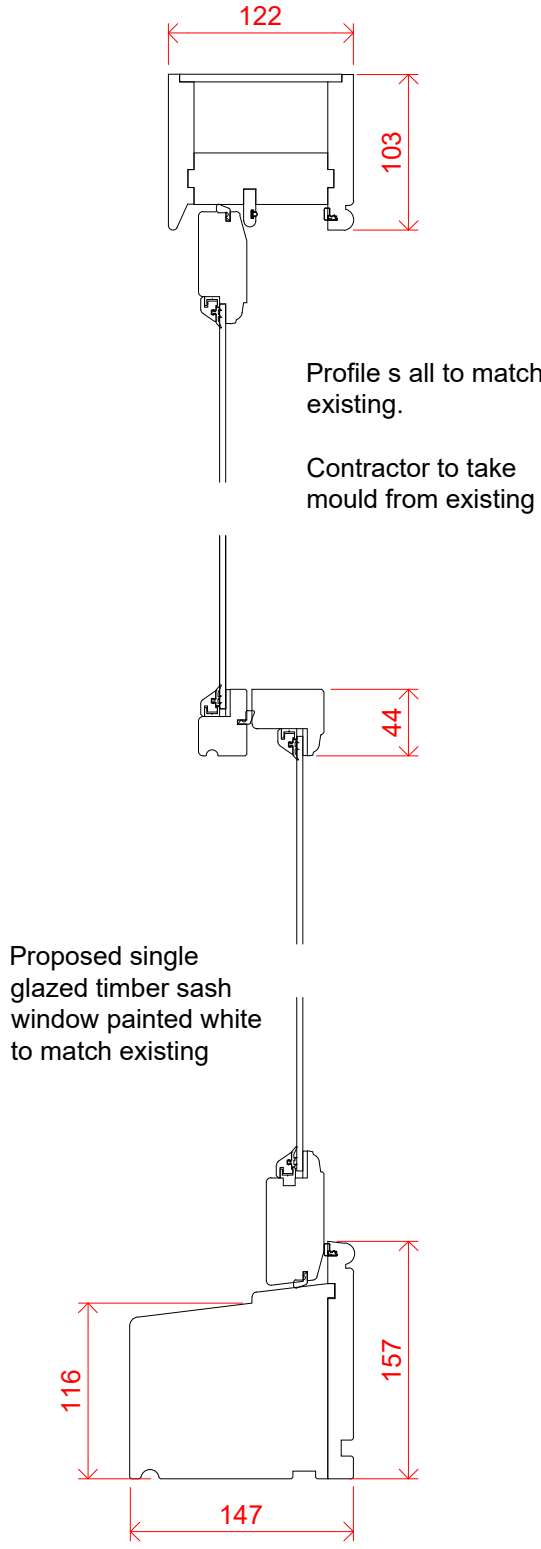

WINDOW SECTION
1:5

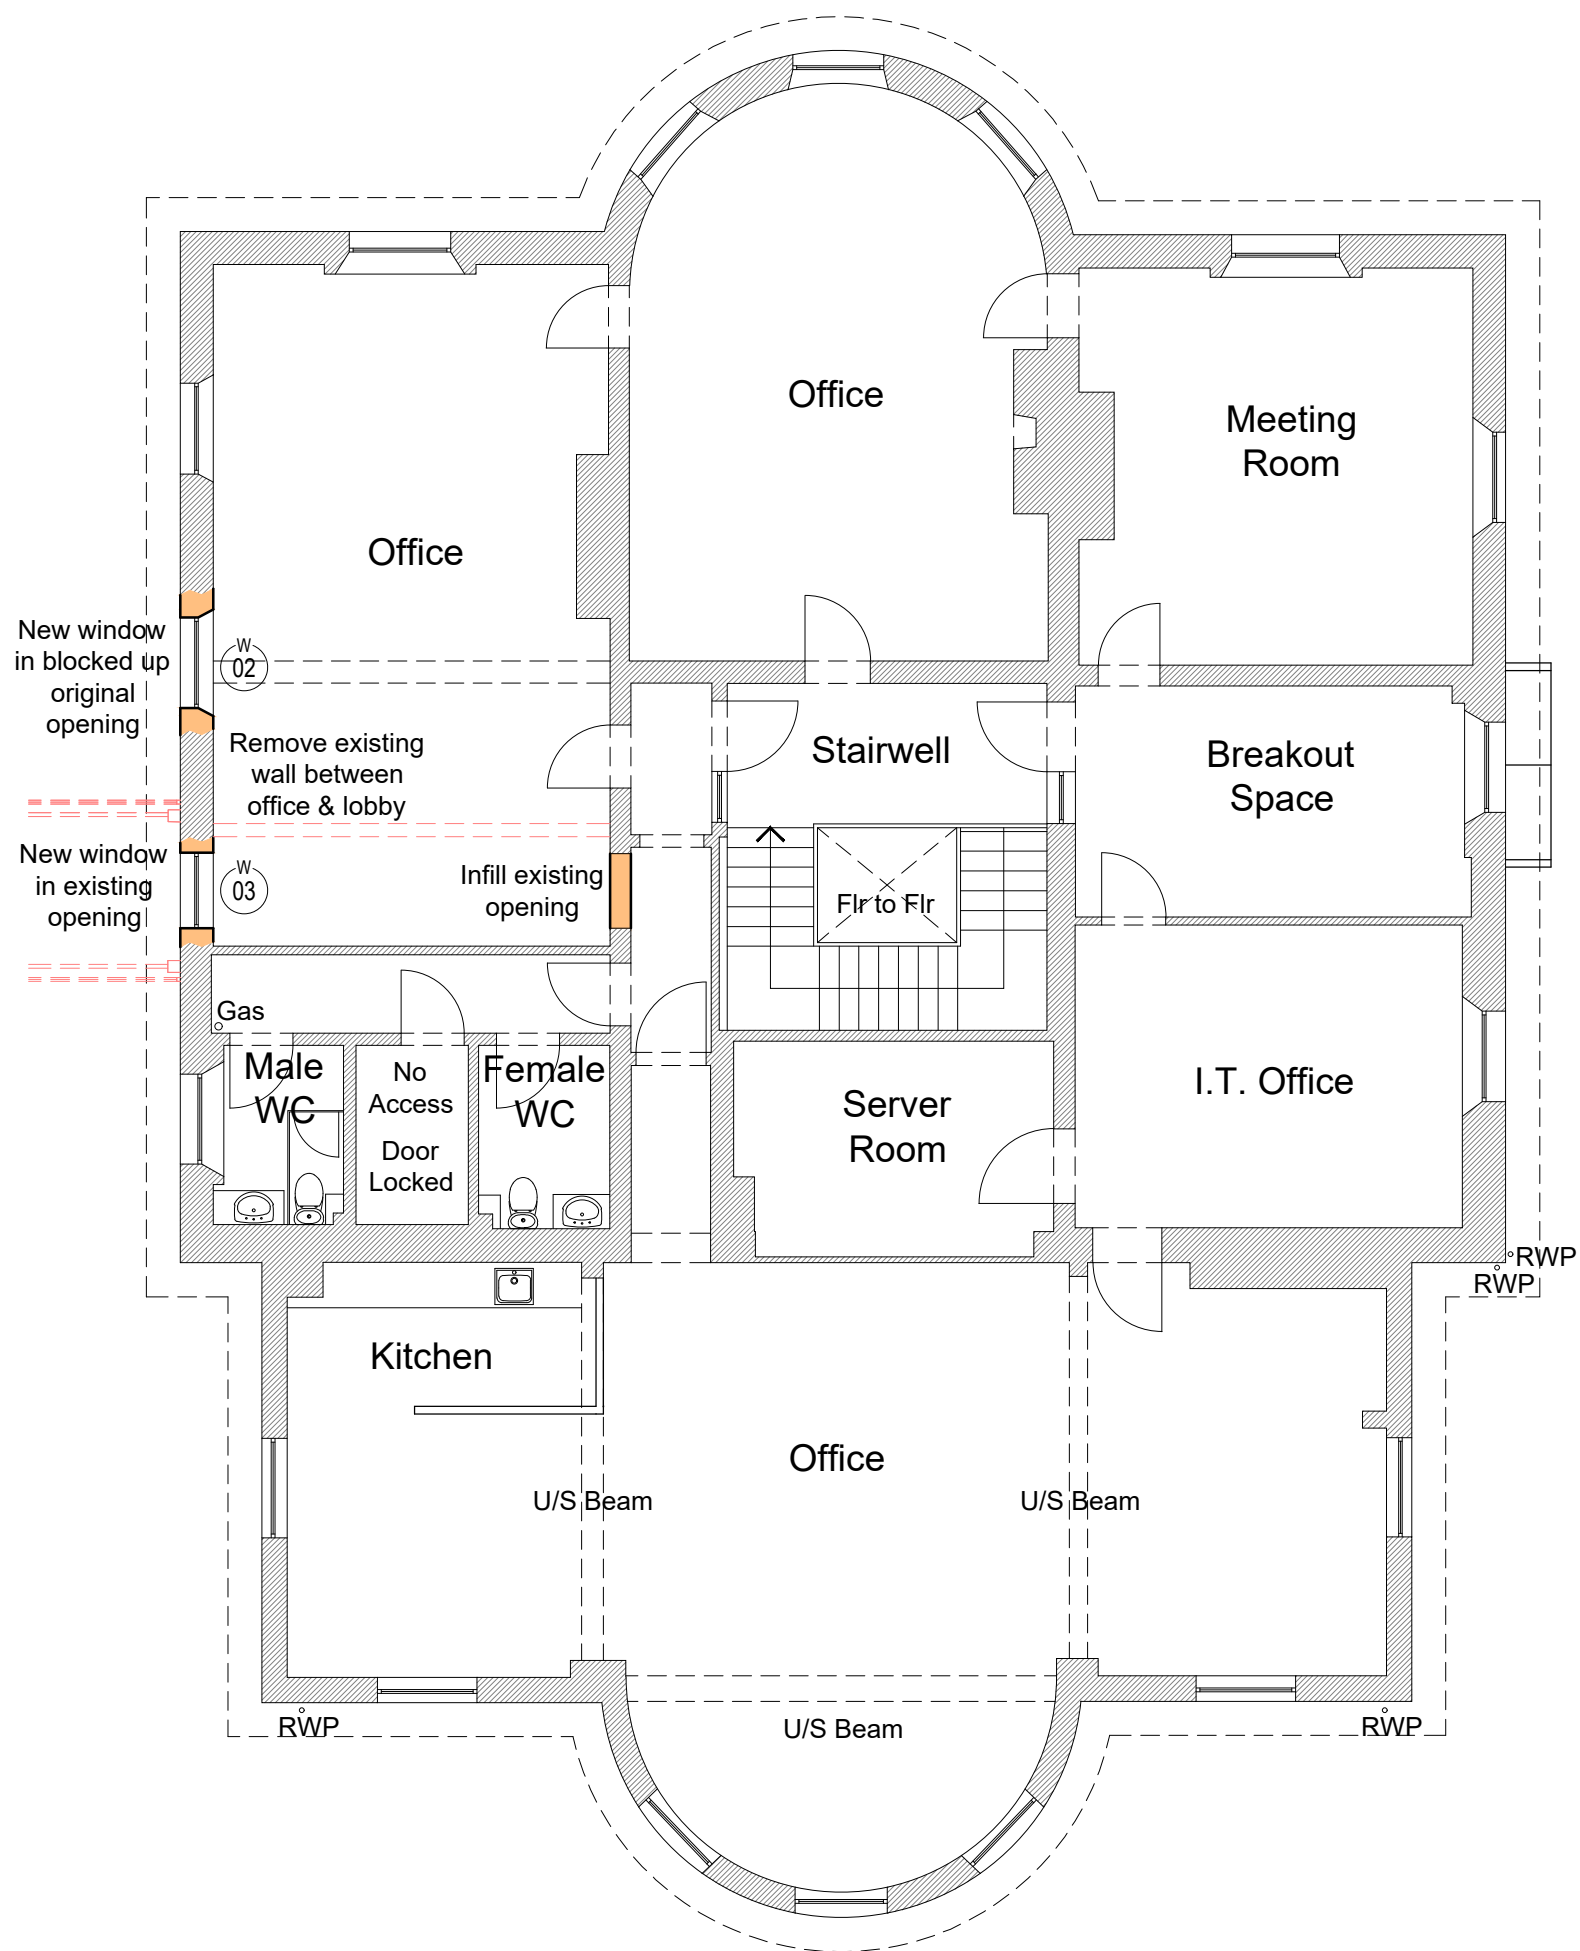


PROPOSED FIRST FLOOR PLAN
1:100

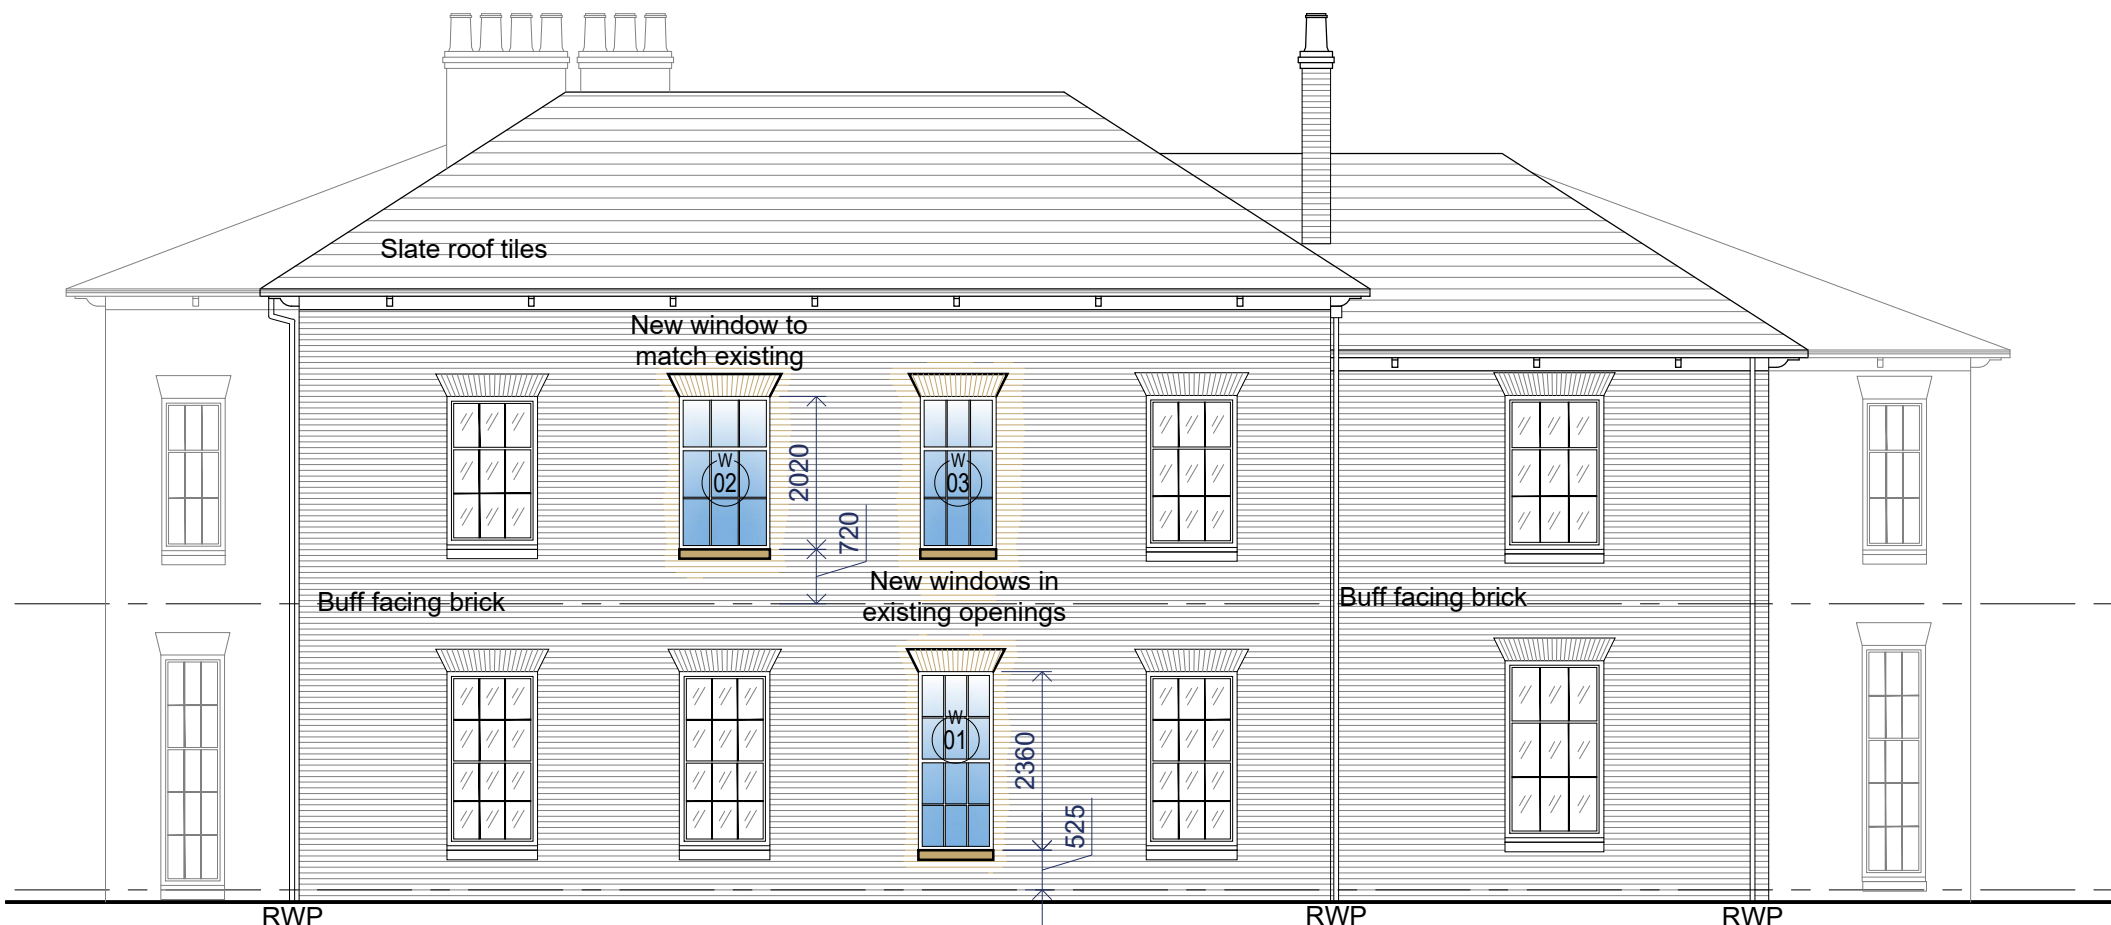

PROPOSED ELEVATION
1:100



EXISTING ELEVATION
1:100

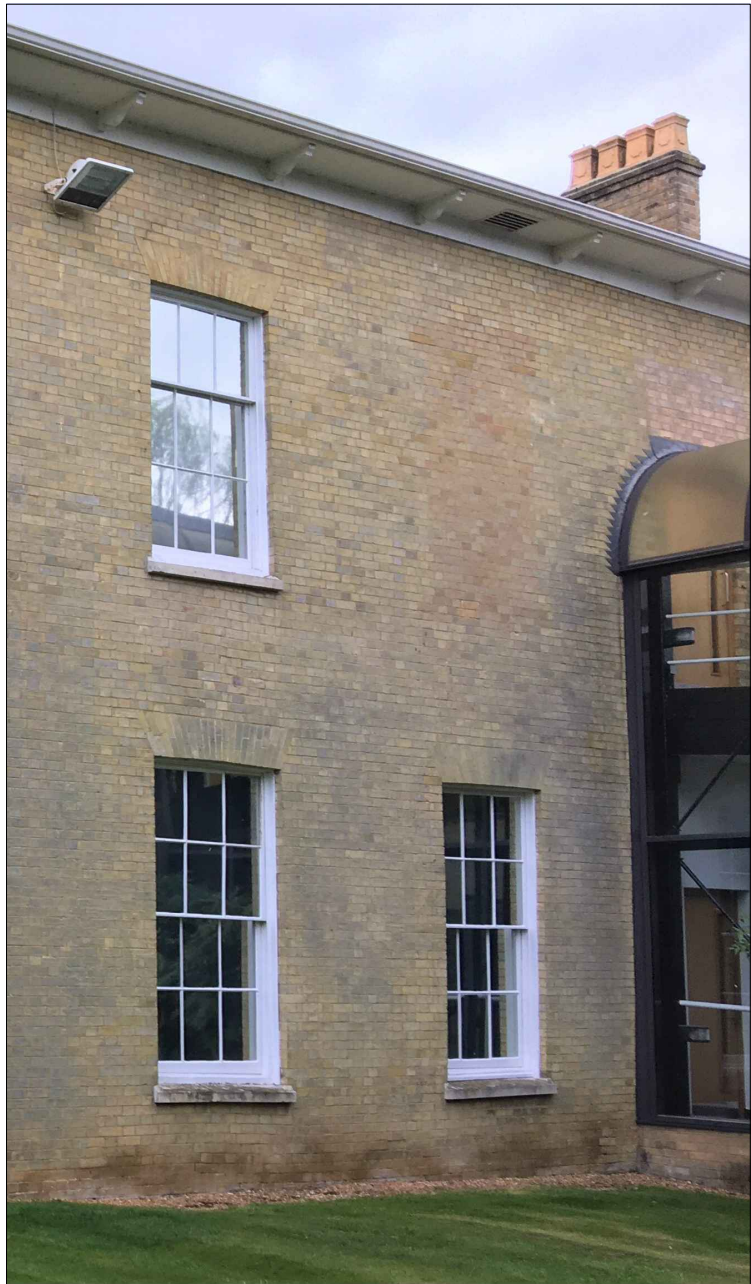

EXISTING WINDOWS

Rev	Revision Details	By	Chk'd	Date
AVISON YOUNG 08449 02 03 04 3 Brindley Place, Birmingham B1 2JB www.avisonyoung.co.uk				
Project Name The Rectory, Stoneham Place Eastleigh, SO50 9NW				
Client Autofutura Ltd.				
Drawing Title PROPOSED GA Window 03 Details				
Drawn By JS	Chk'd By -	Scale @ A1 1:100	Date June'22	
Project No. 11-15921	Drawing No. P106	Revision -		