



Do not scale this drawing.
All dimensions to be checked on site. Drawing to be read in conjunction with any specifications, schedules and Consultants drawings and details.

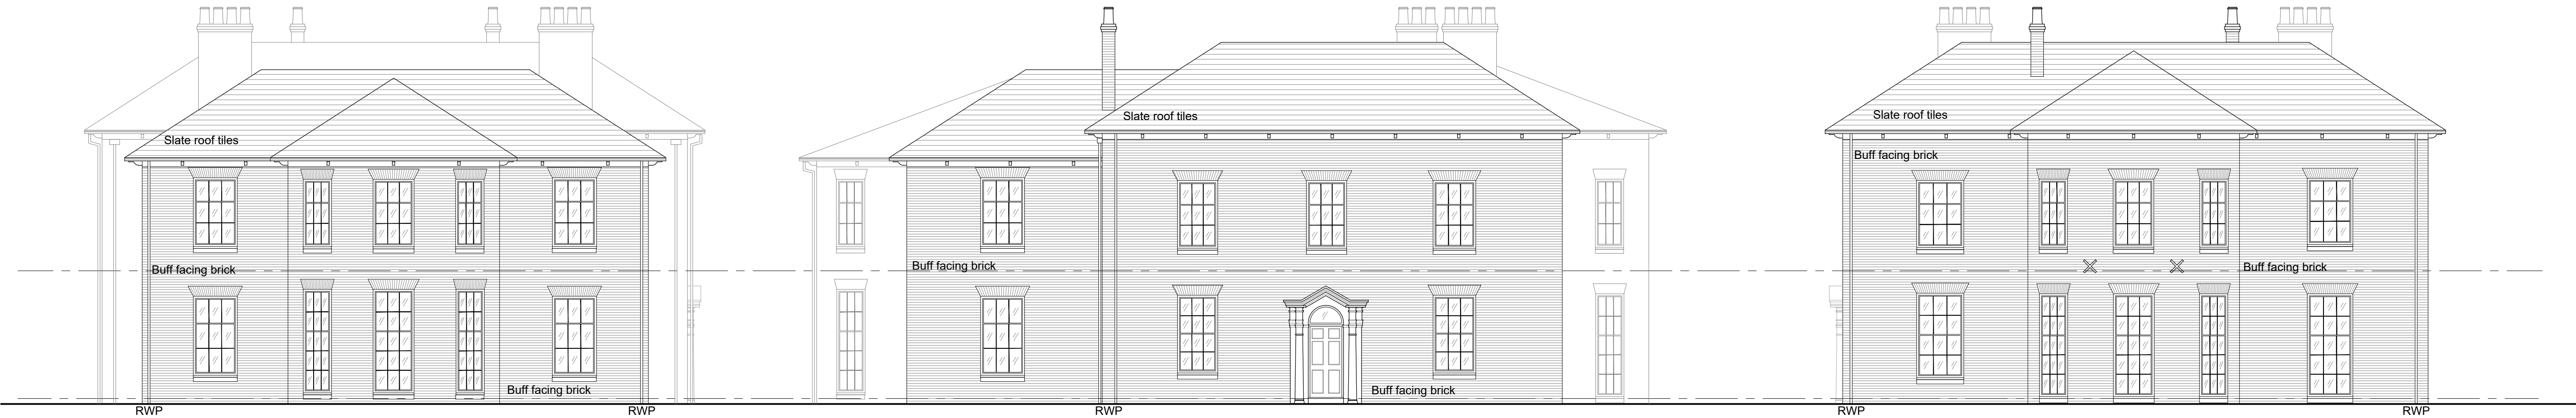


SIDE ELEVATION

FRONT ELEVATION

SIDE ELEVATION

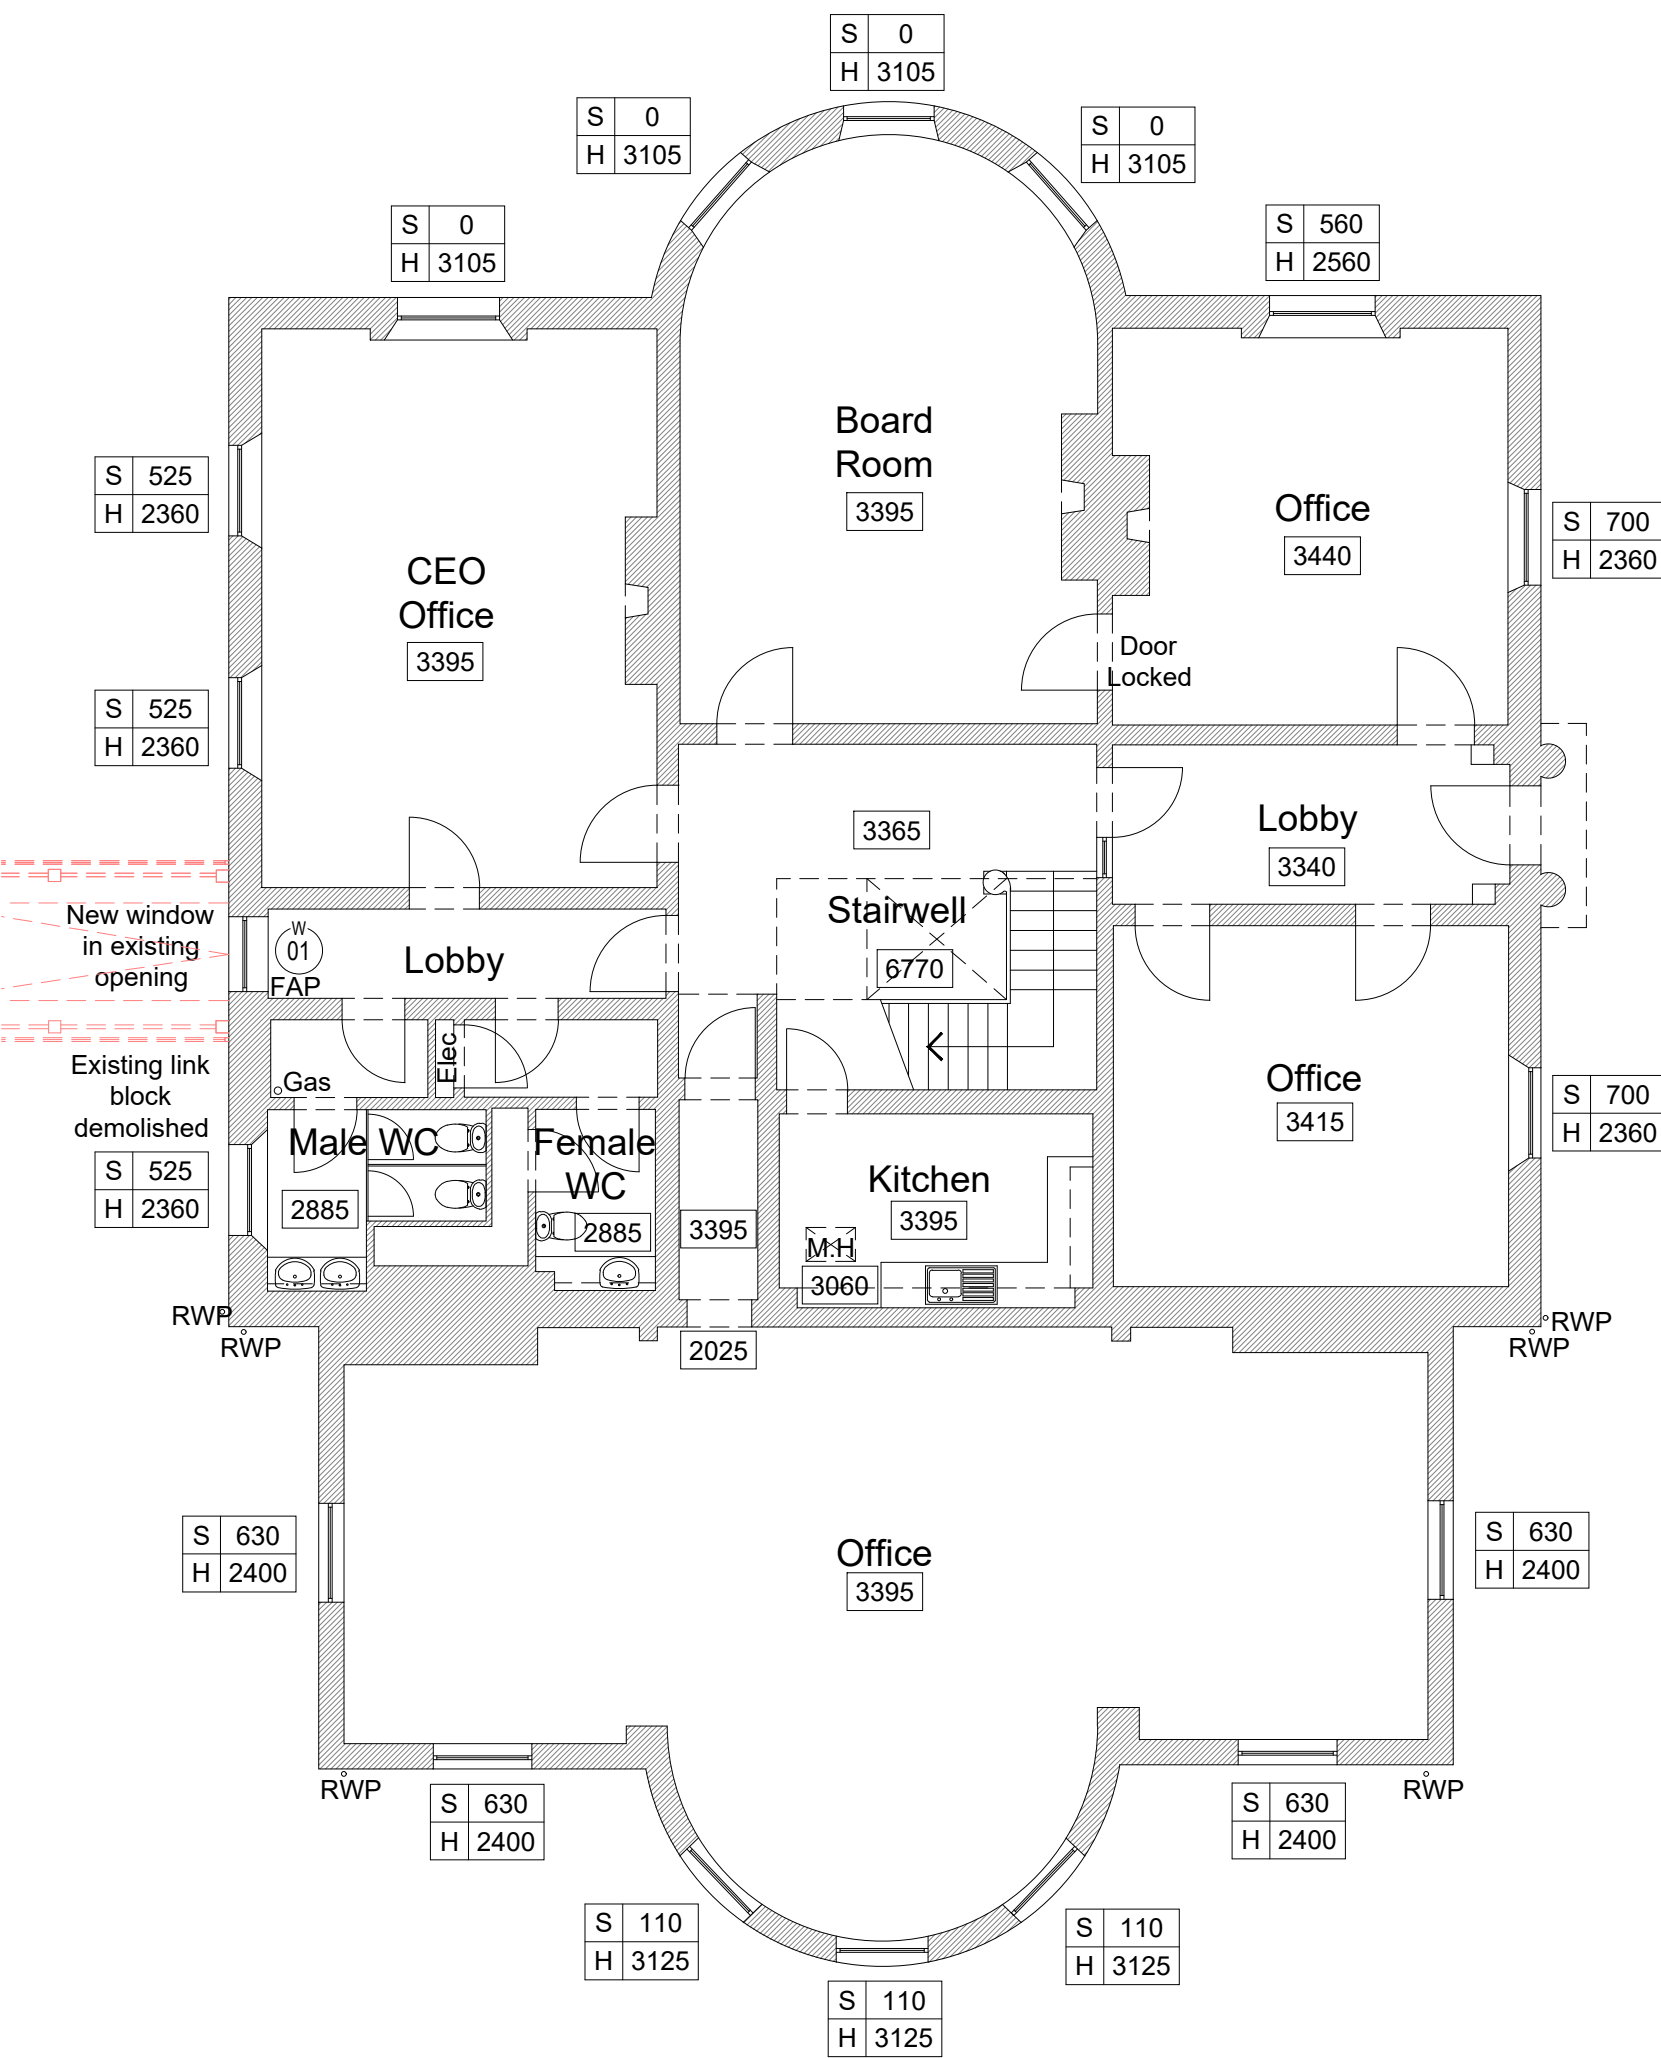

GROUND FLOOR PLAN

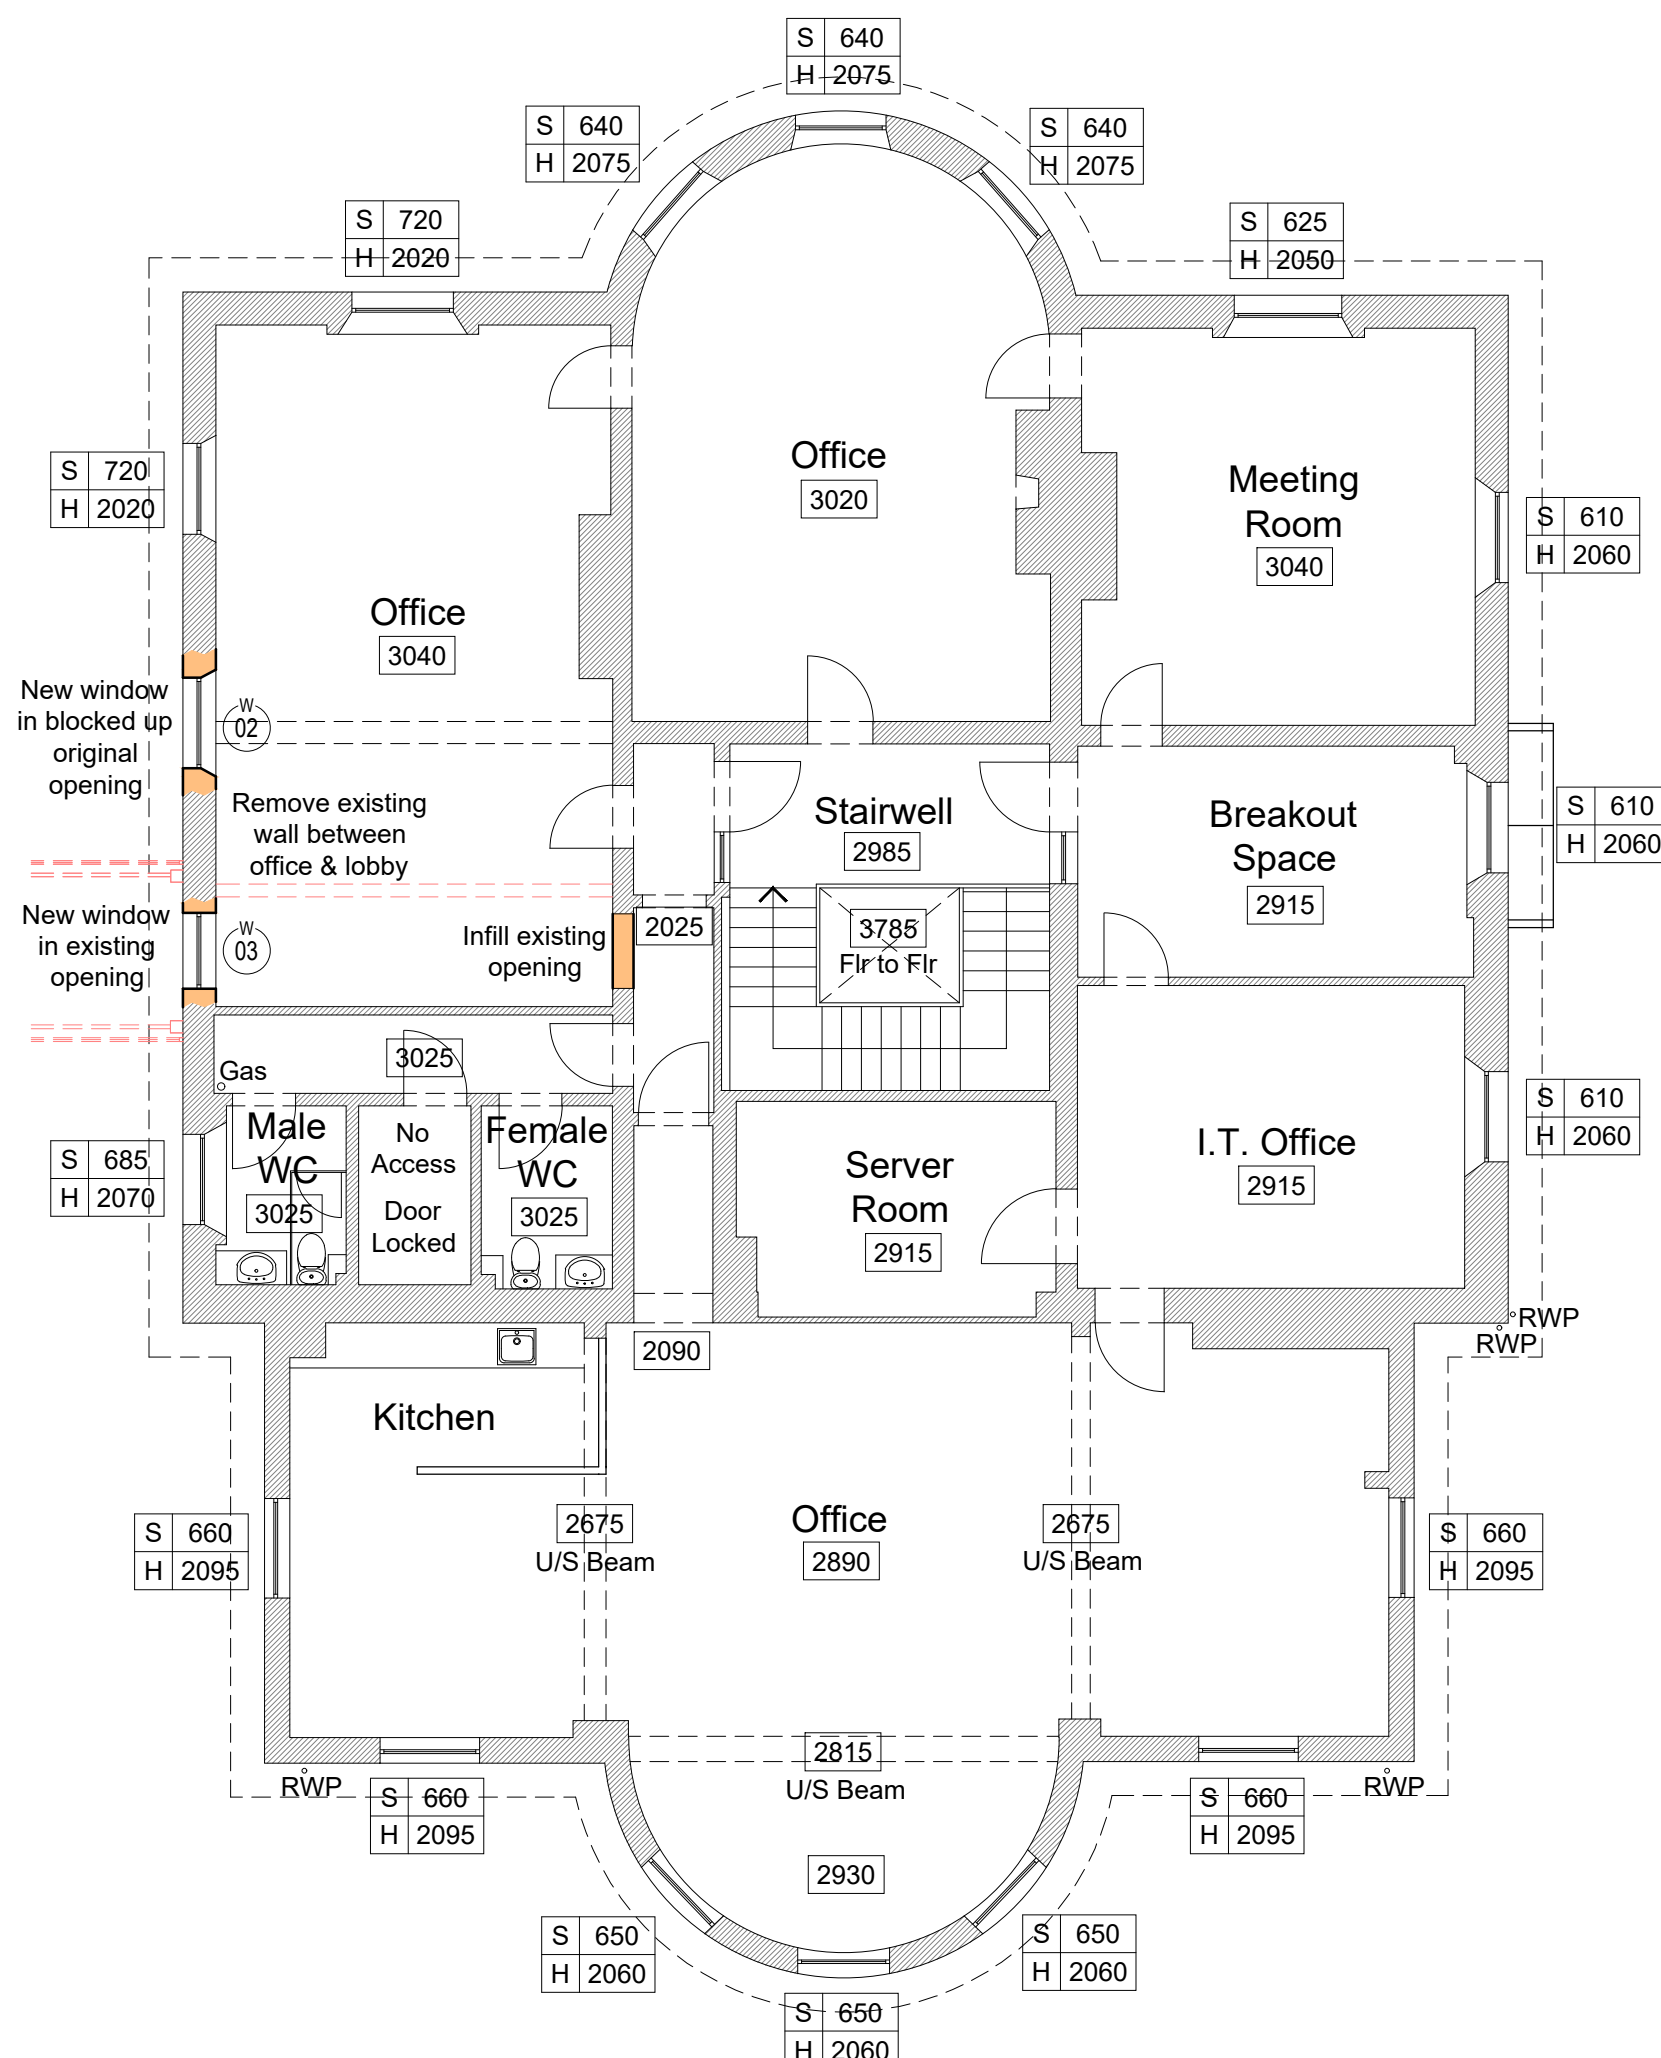

FIRST FLOOR PLAN



REAR ELEVATION

Rev		Revision Details		By	Chk'd	Date
AVISON YOUNG 08449 02 03 04 3 Brindley Place, Birmingham B1 2JB www.avisonyoung.co.uk						
Project Name The Rectory, Stoneham Place Eastleigh, SO50 9NW						
Client Autofutura Ltd.						
Drawing Title PROPOSED GA Plans & Elevations						
Drawn By JS	Chk'd By -	Scale @ A1 1:100	Date June'22			
Project No. 11-15921	Drawing No. P103	Revision -				