




Do not scale this drawing.
All dimensions to be checked on site. Drawing to be read in conjunction with any specifications, schedules and Consultants drawings and details.

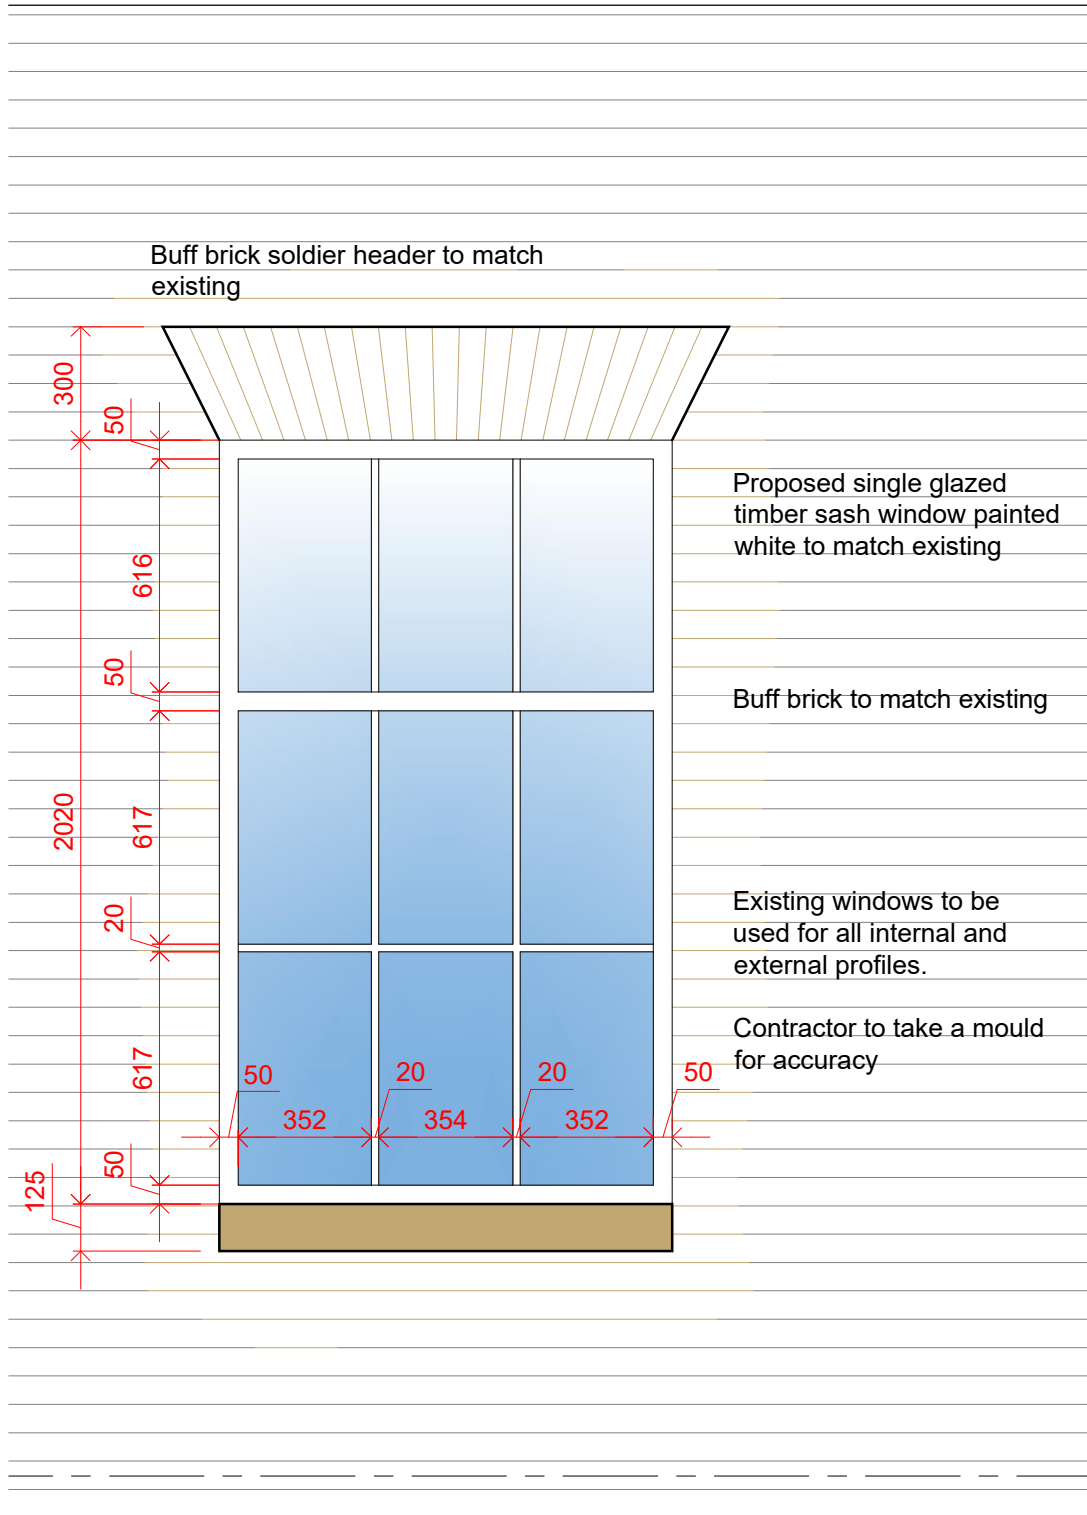


WINDOW ELEVATION
1:20

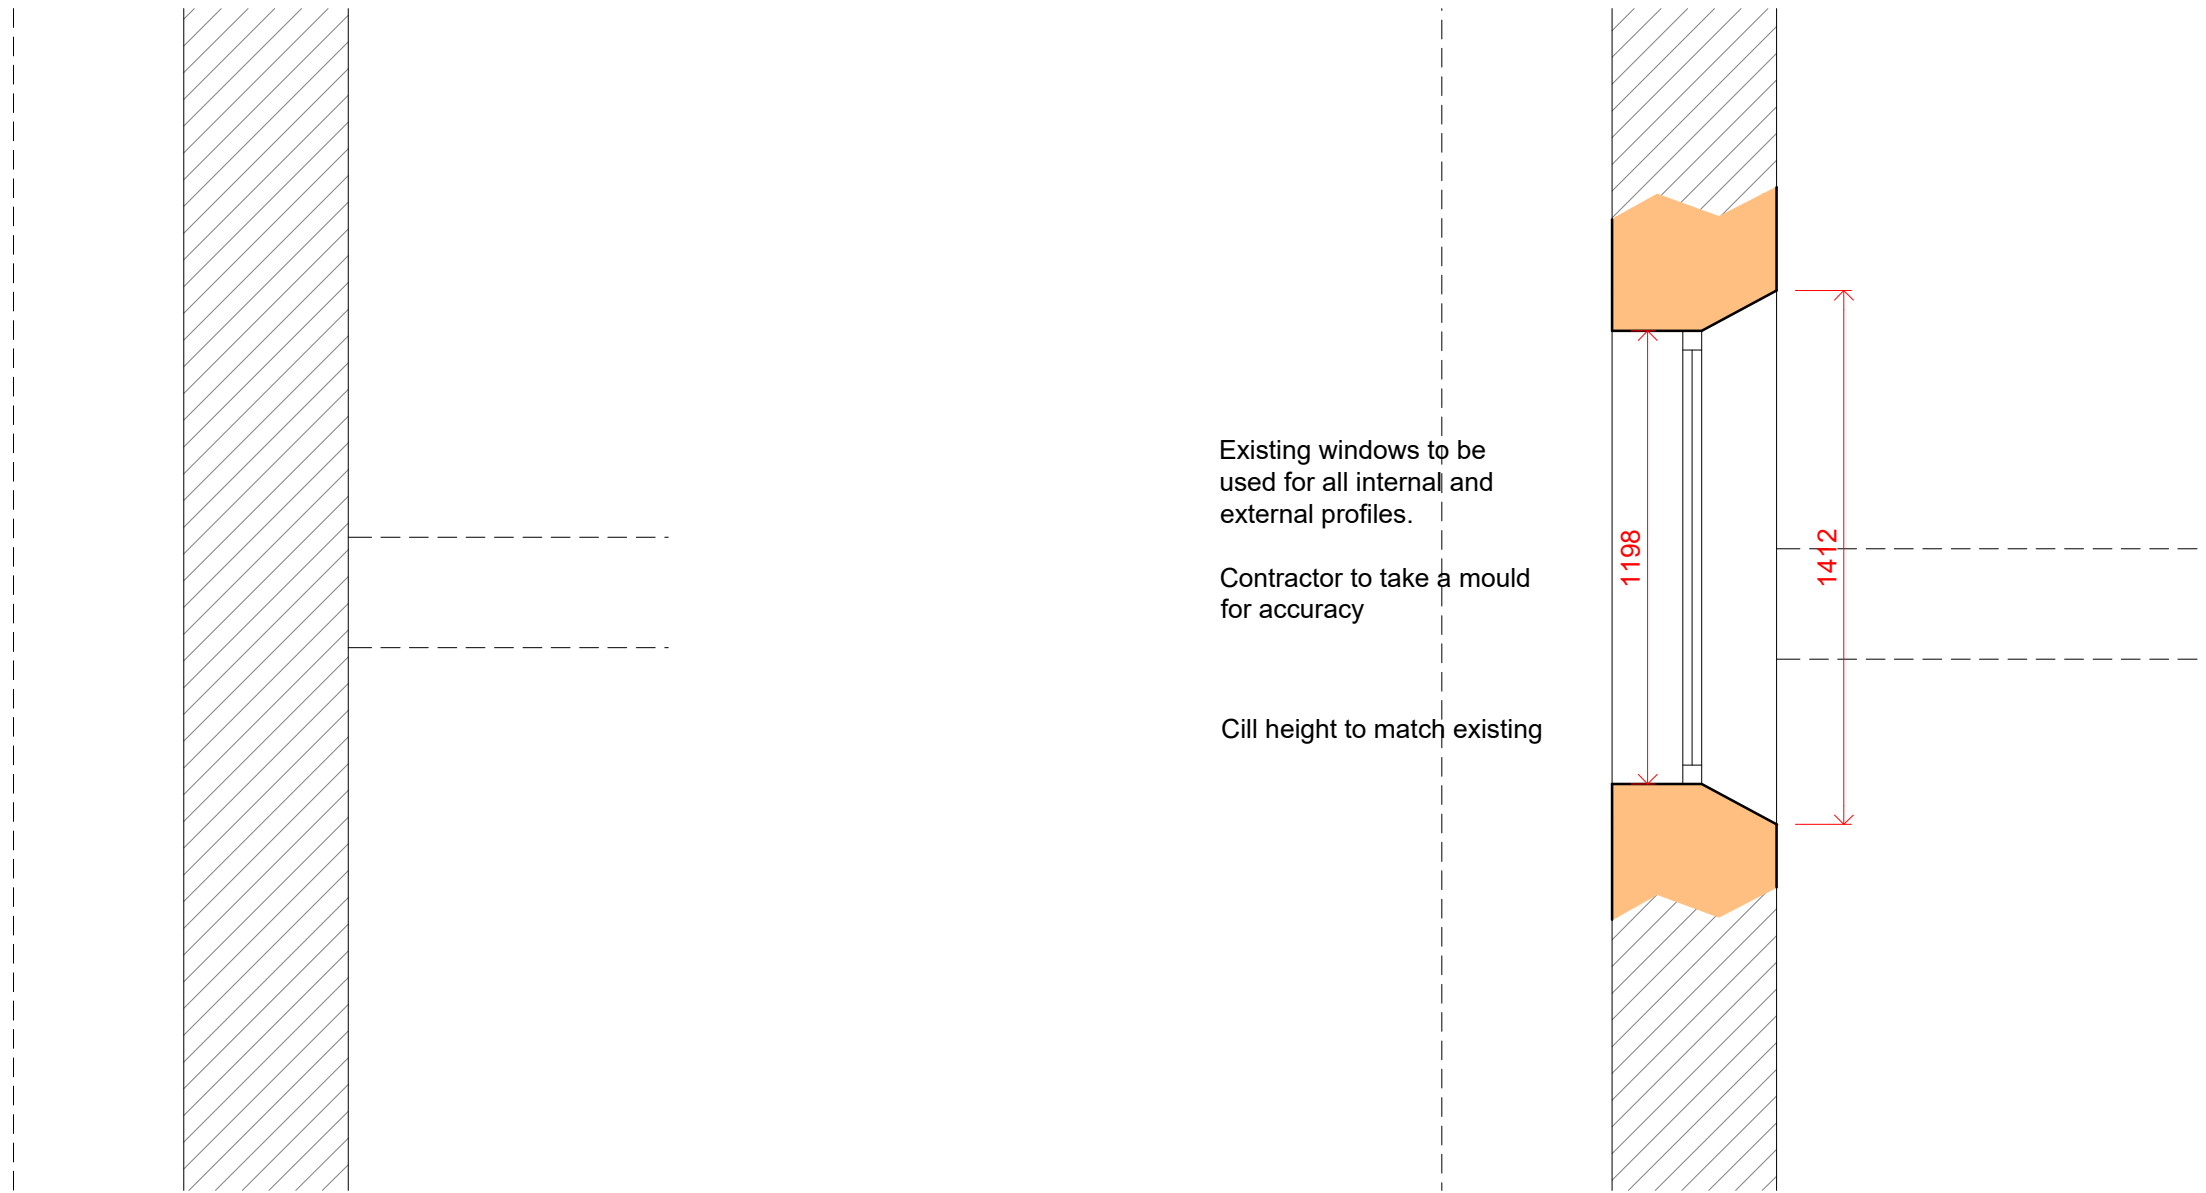


PROPOSED PLAN
1:20

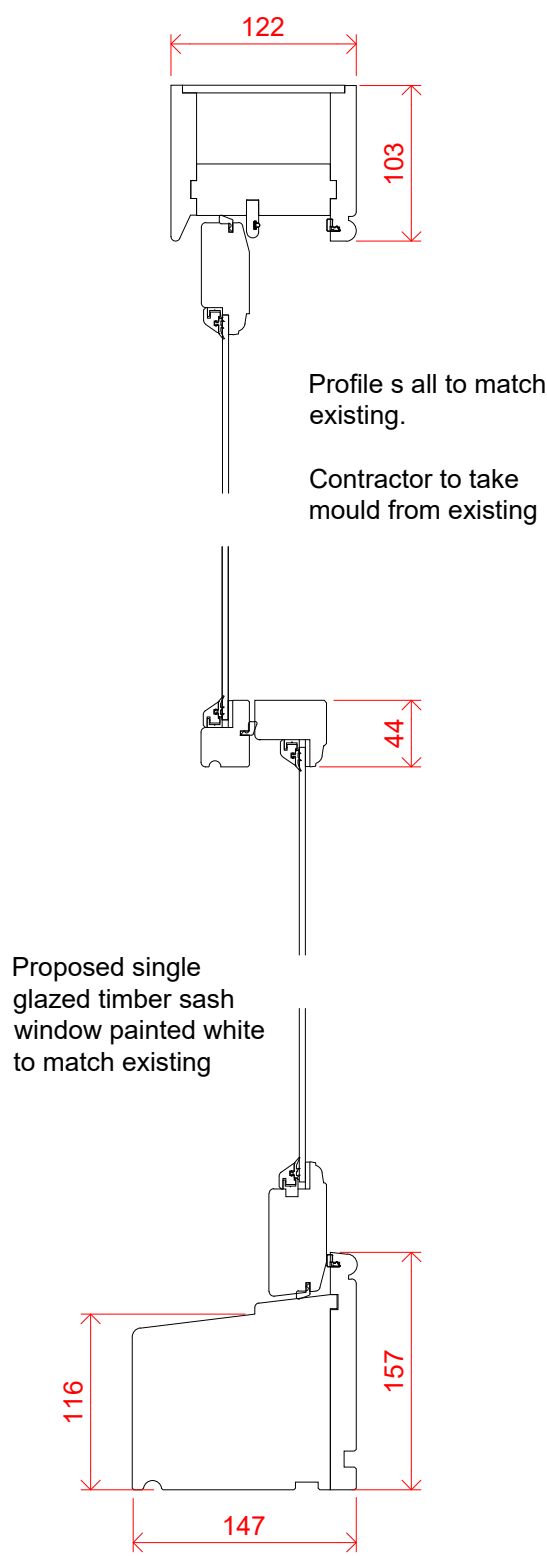

WINDOW SECTION
1:5

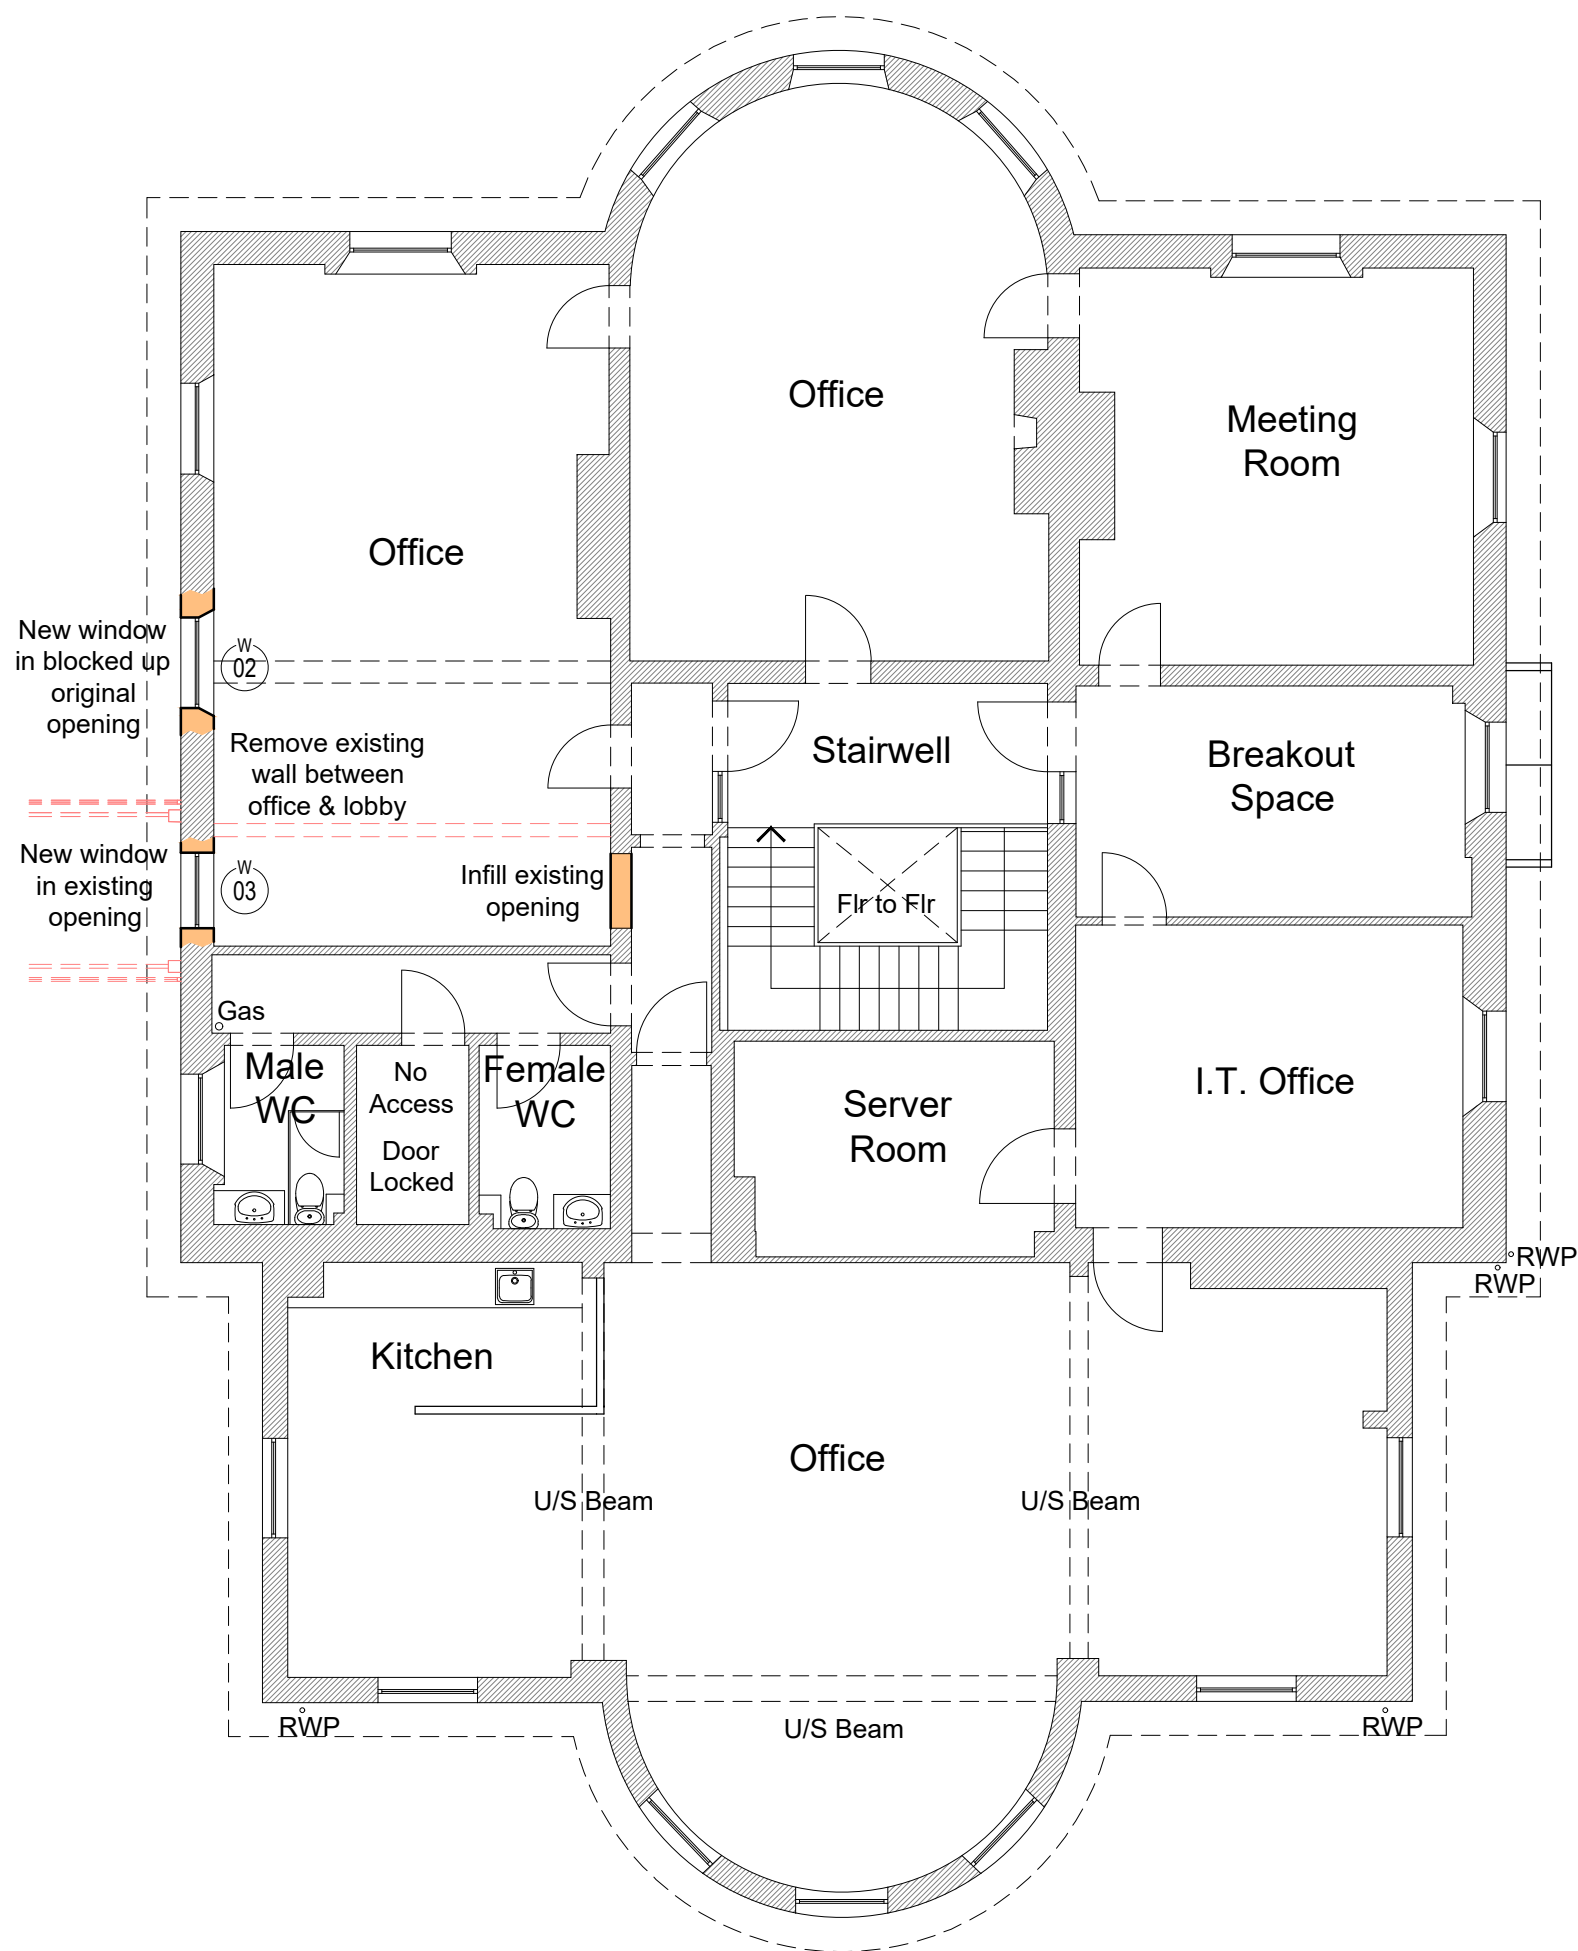


PROPOSED FIRST FLOOR PLAN
1:100

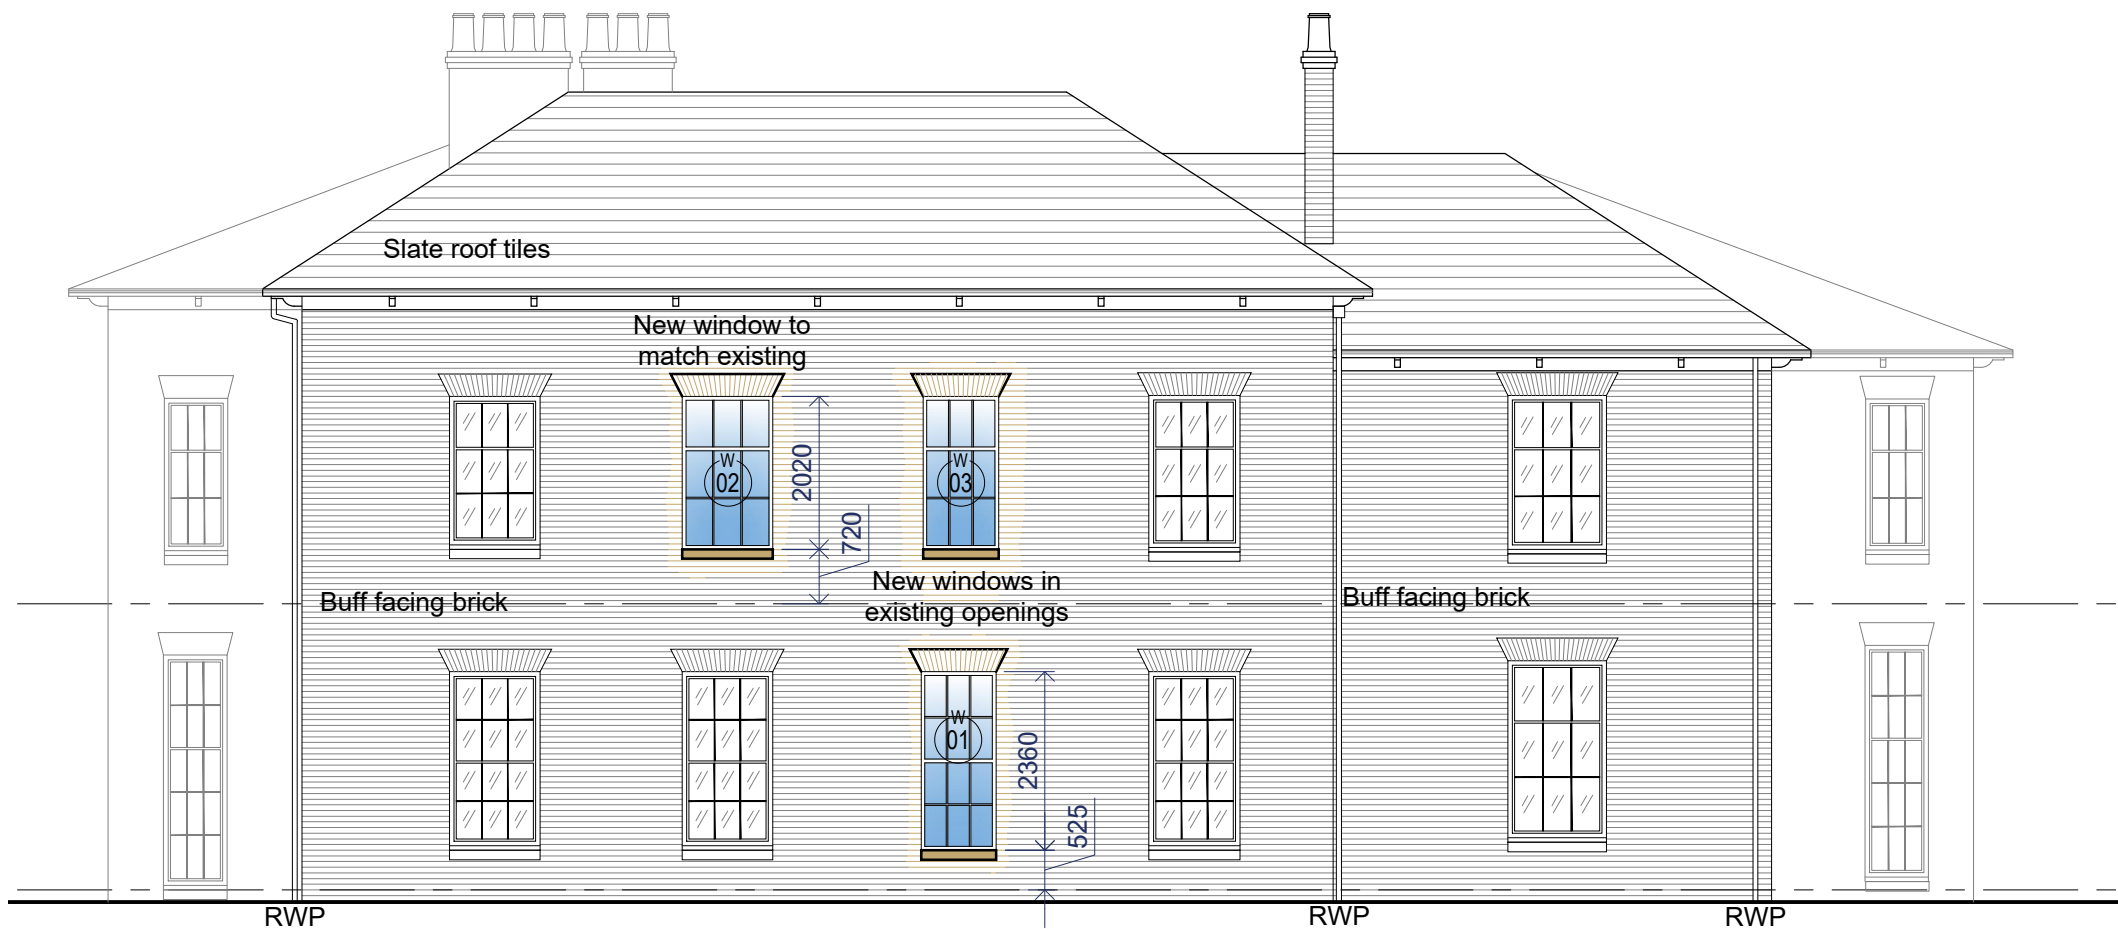

PROPOSED ELEVATION
1:100



EXISTING ELEVATION
1:100

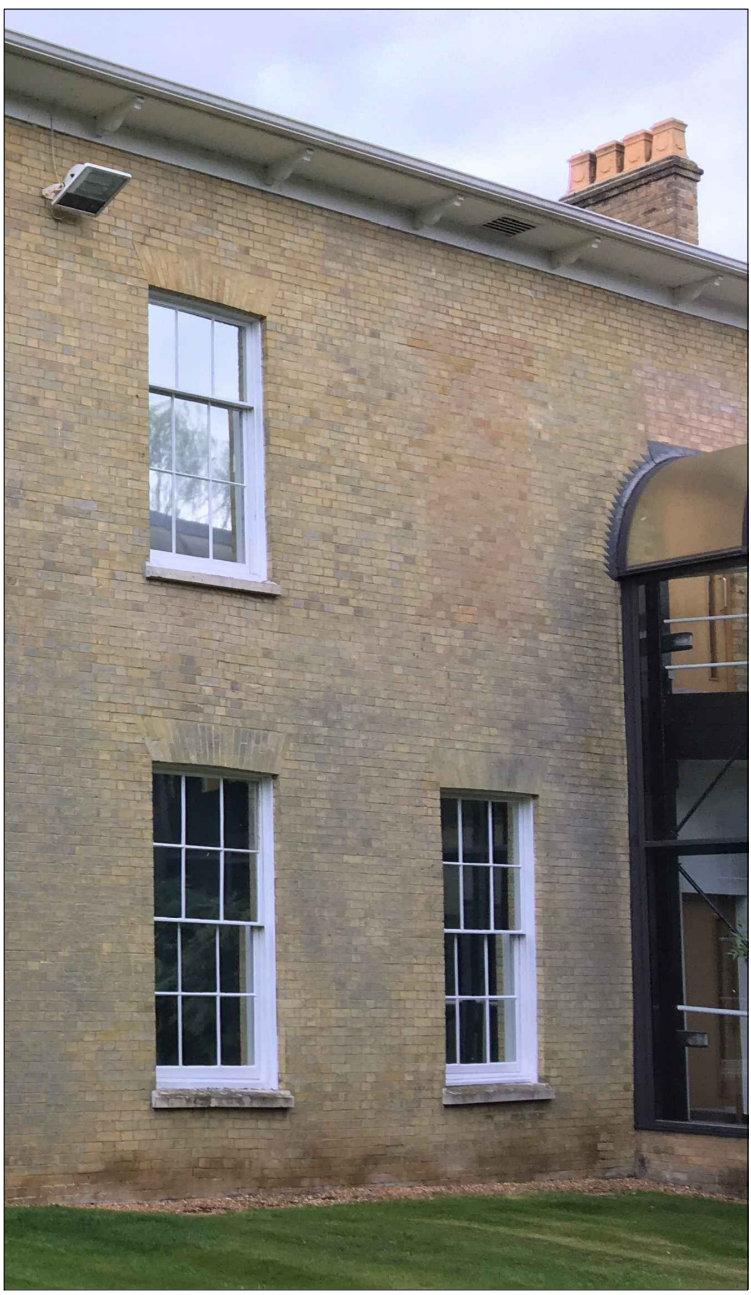

EXISTING WINDOWS

Rev Revision Details By Chk'd Date

AVISON YOUNG

08449 02 03 04
3 Brindley Place, Birmingham B1 2JB
www.avisonyoung.co.uk

Project Name
The Rectory, Stoneham Place
Eastleigh, SO50 9NW

Client
Autofutura Ltd.

Drawing Title
PROPOSED GA
Window 02 Details

Drawn By JS Chk'd By - Scale @ A1 1:100 Date June'22

Project No. 11-15921 Drawing No. P105 Revision -