




Do not scale this drawing.
All dimensions to be checked on site. Drawing to be read in conjunction with any specifications, schedules and Consultants drawings and details.

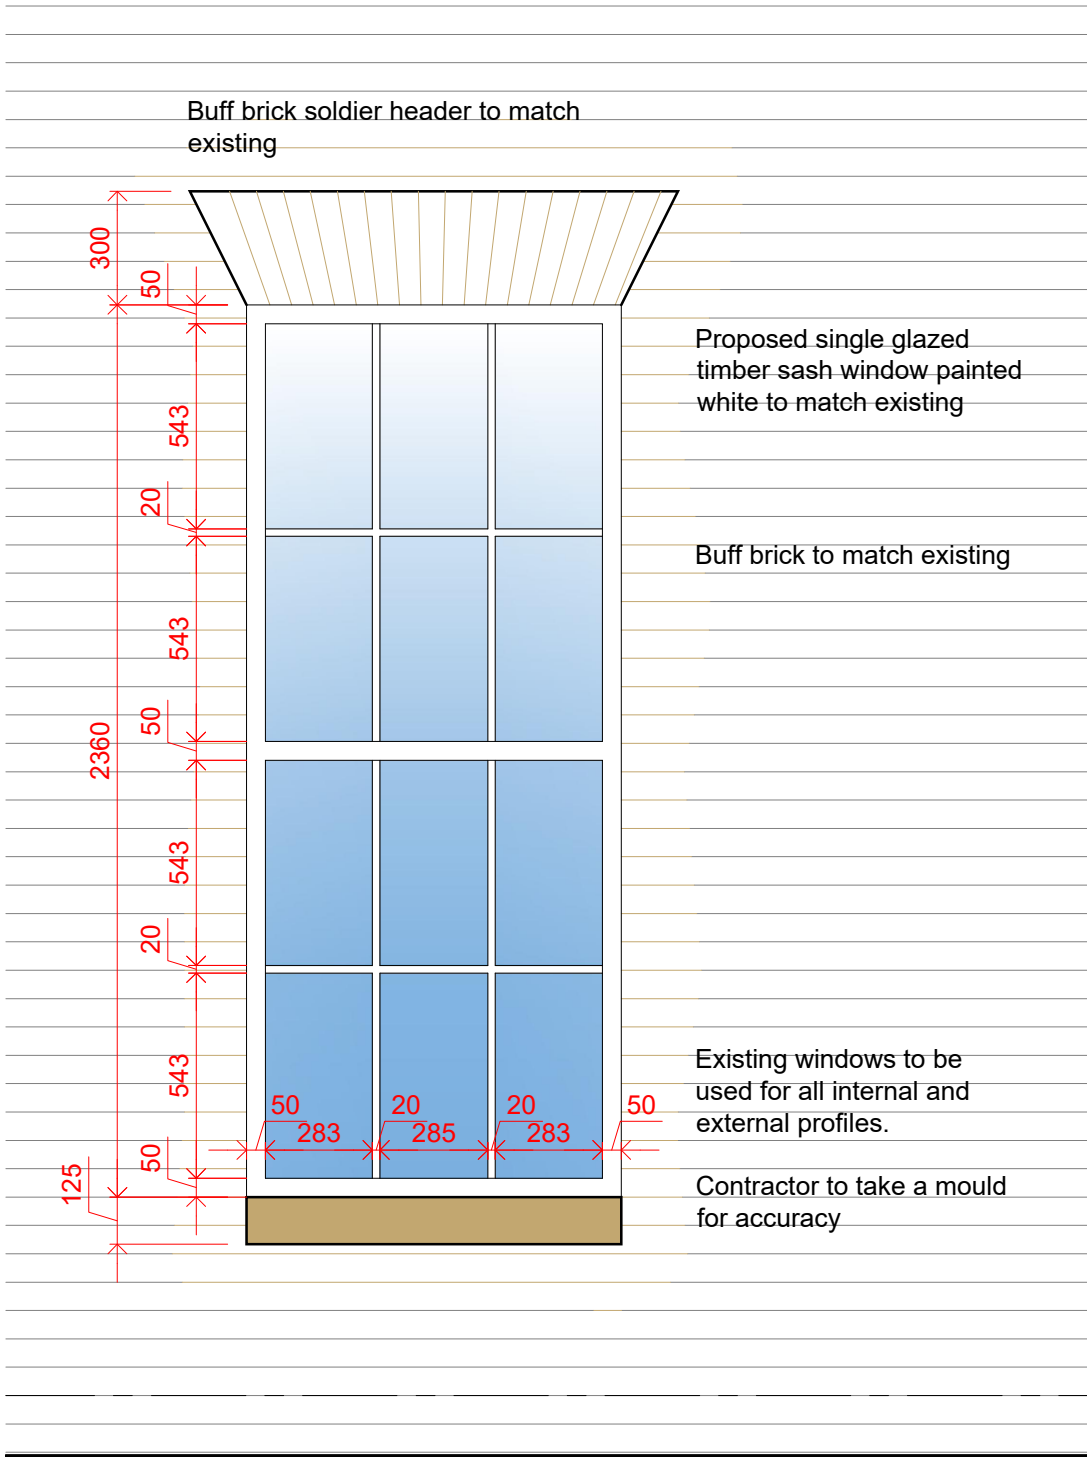


WINDOW ELEVATION
1:20

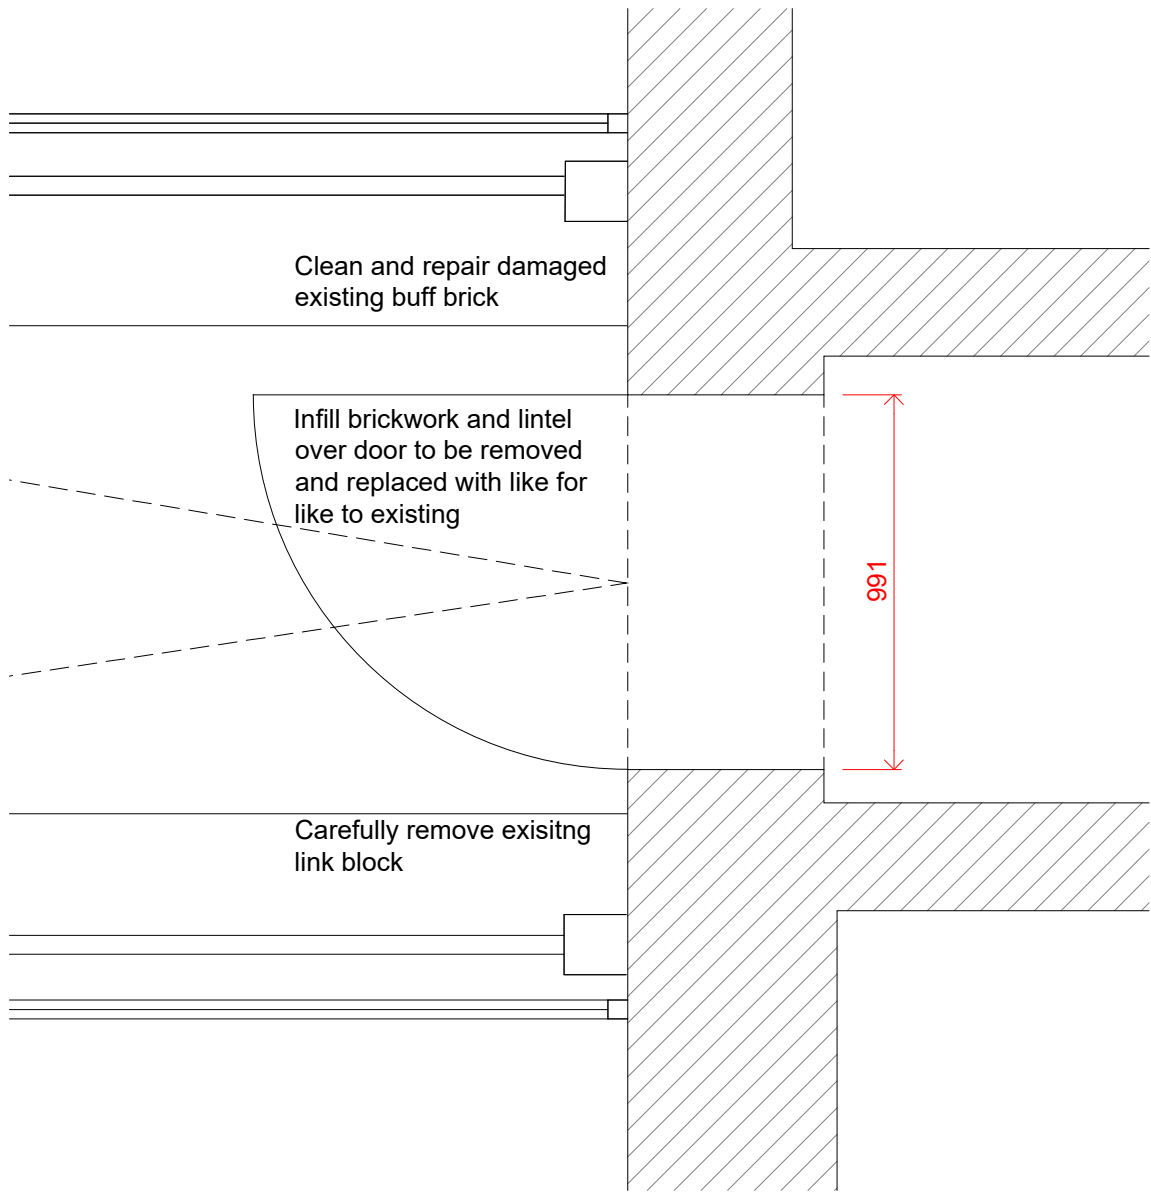


EXISTING PLAN
1:20

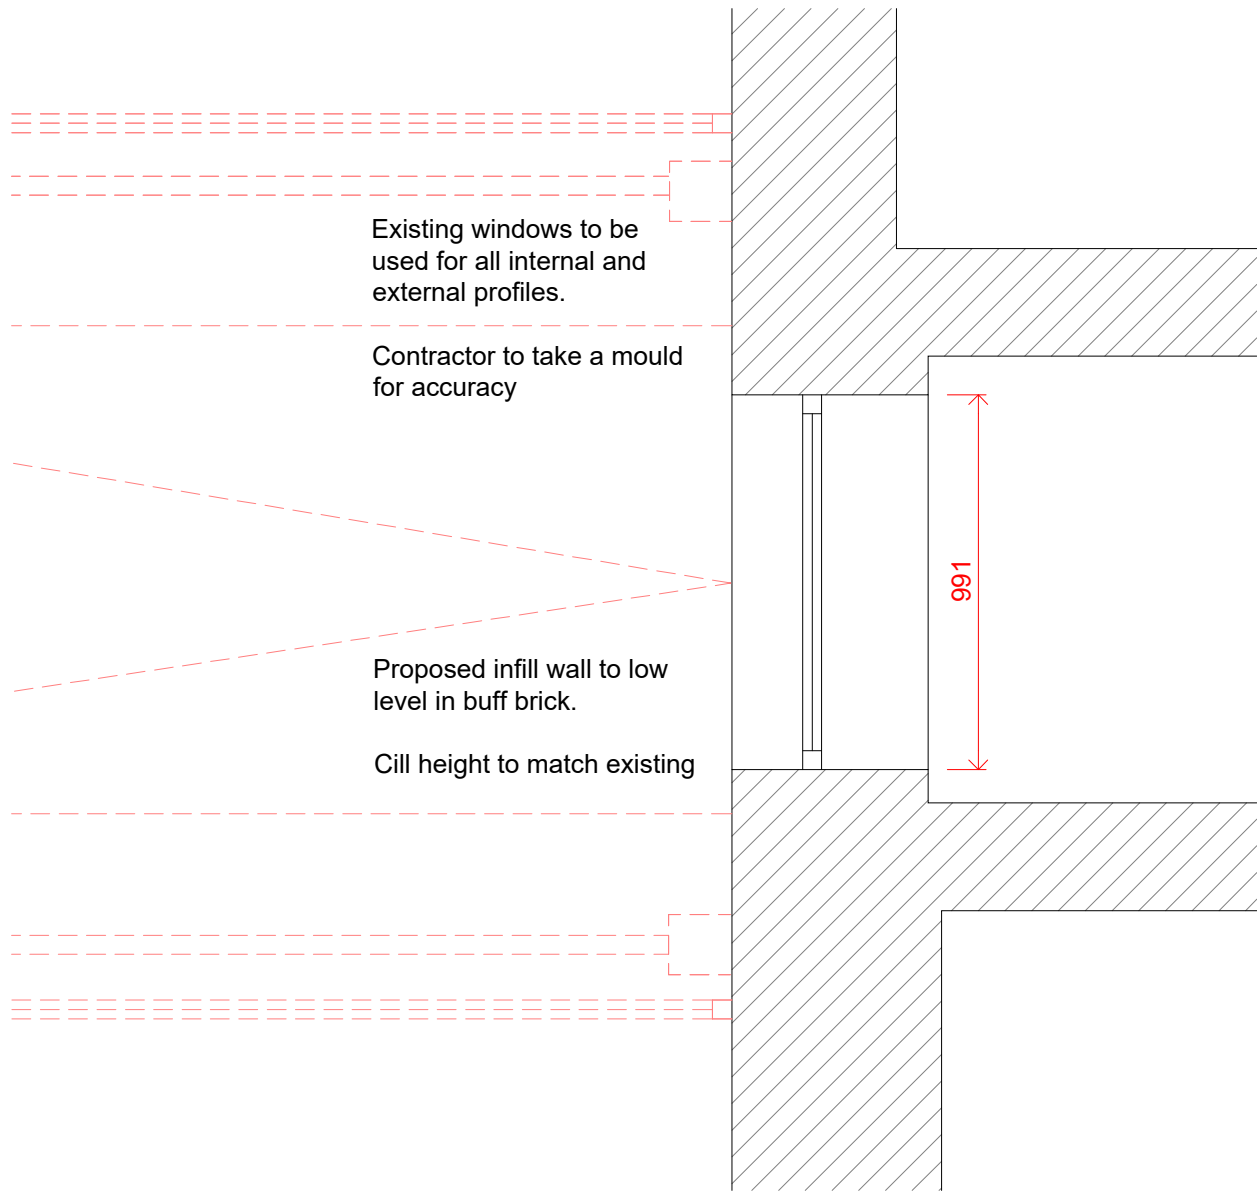


PROPOSED PLAN
1:20

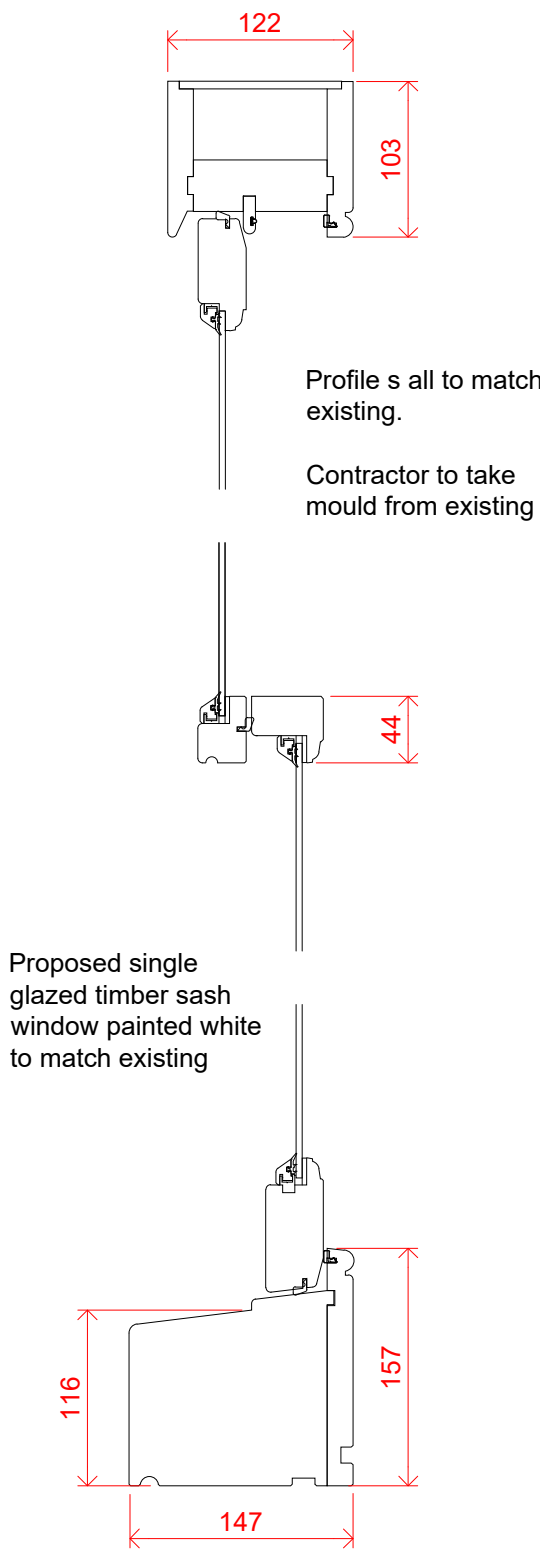

WINDOW SECTION
1:5

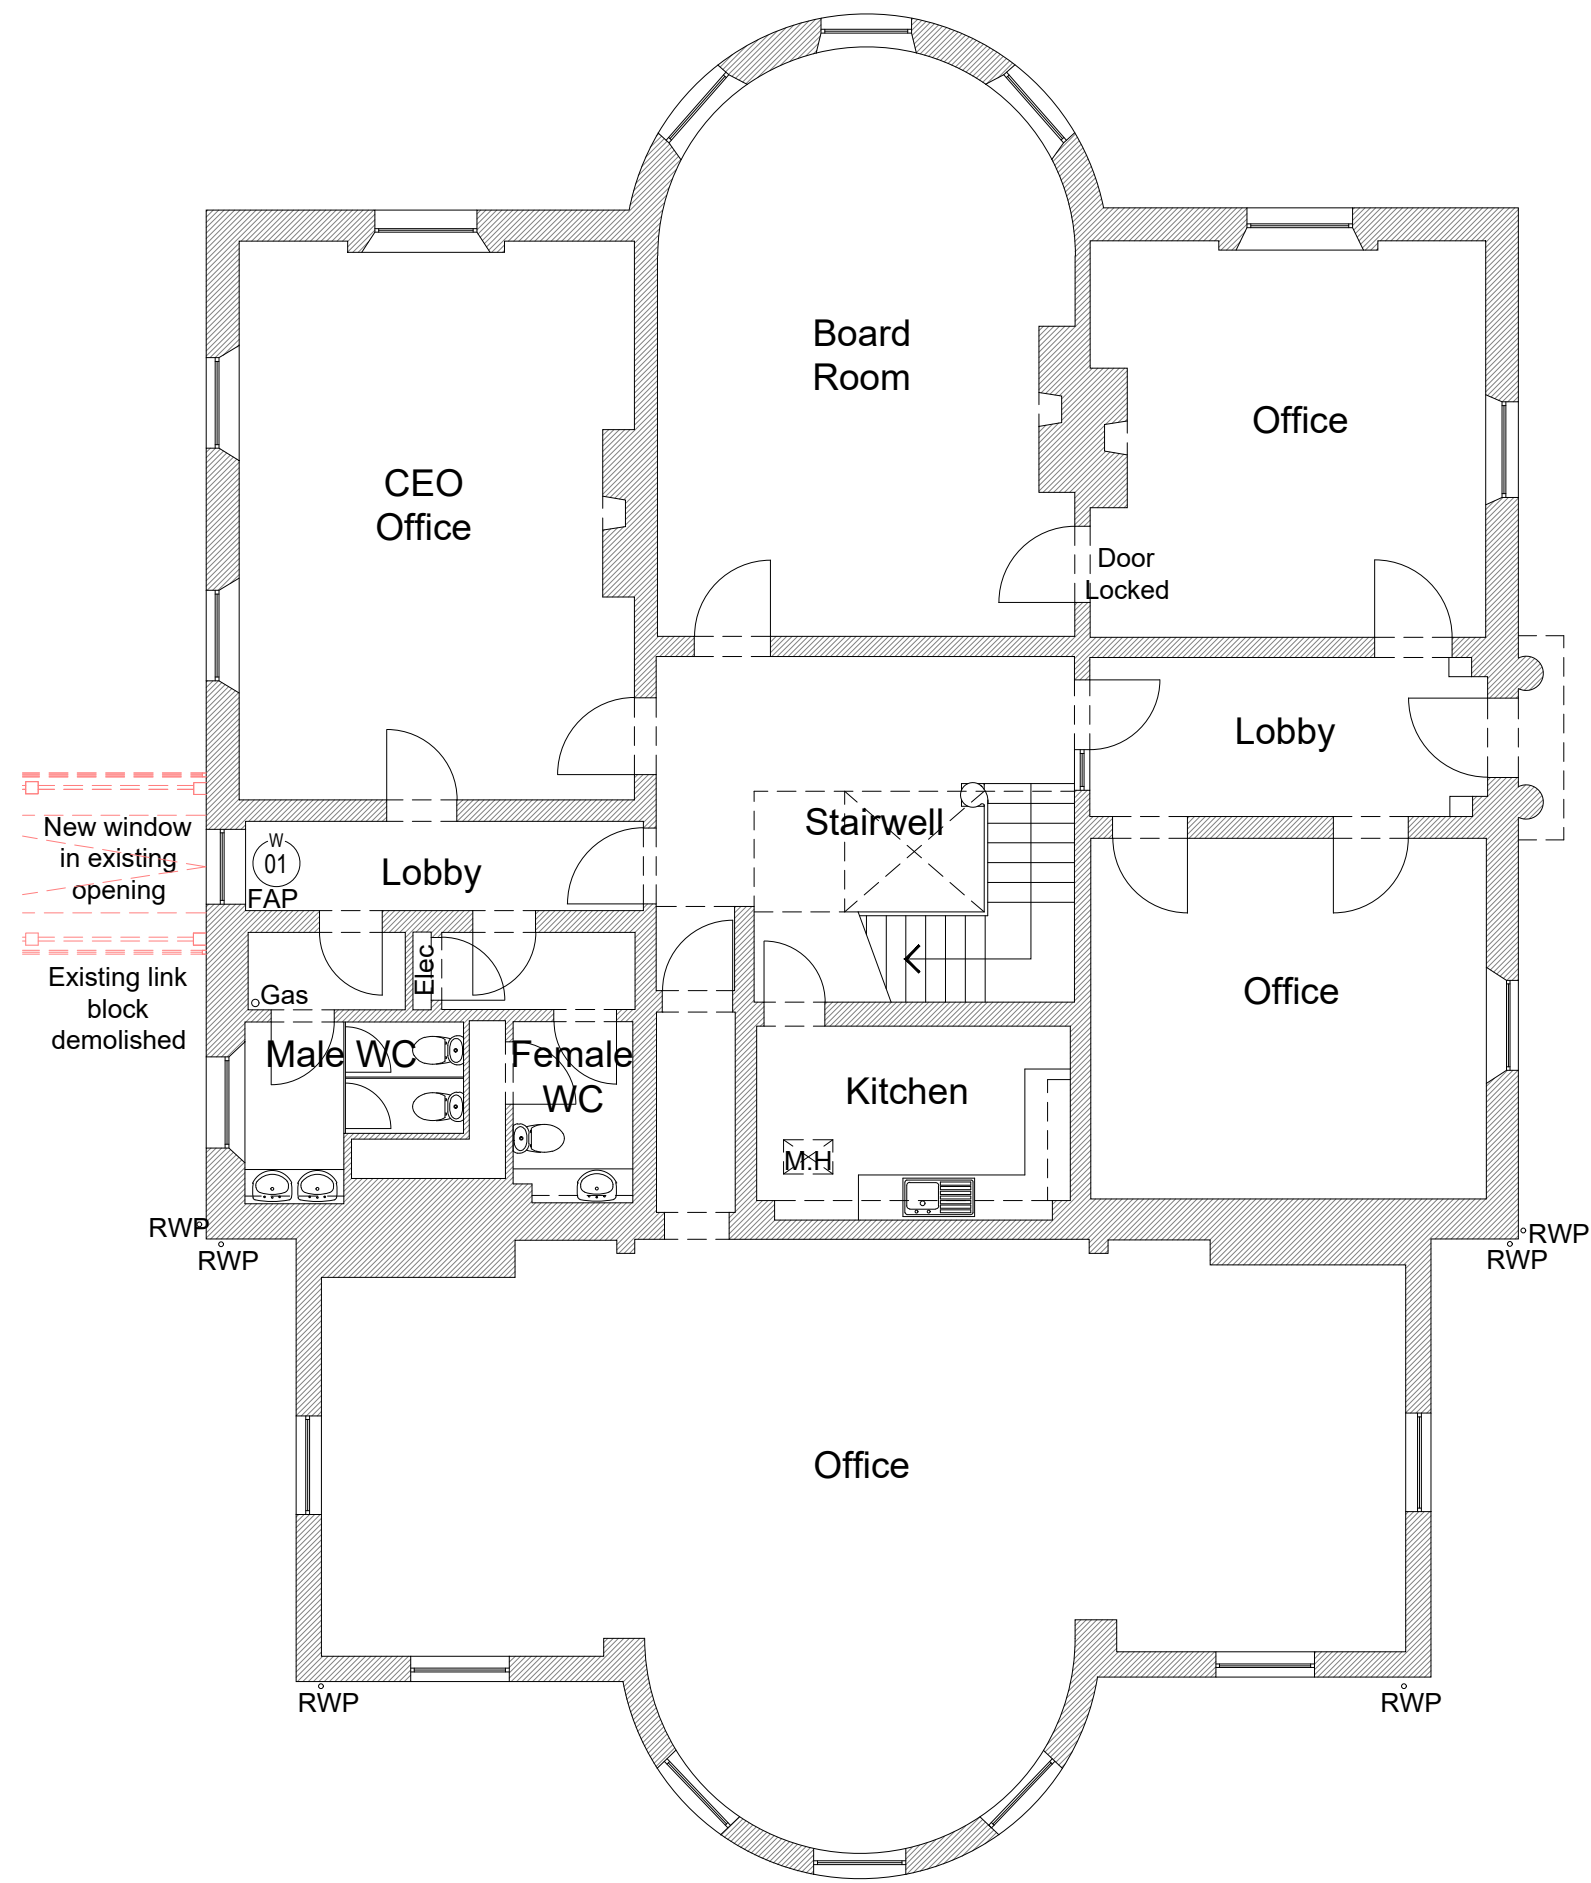


PROPOSED GROUND FLOOR PLAN
1:100

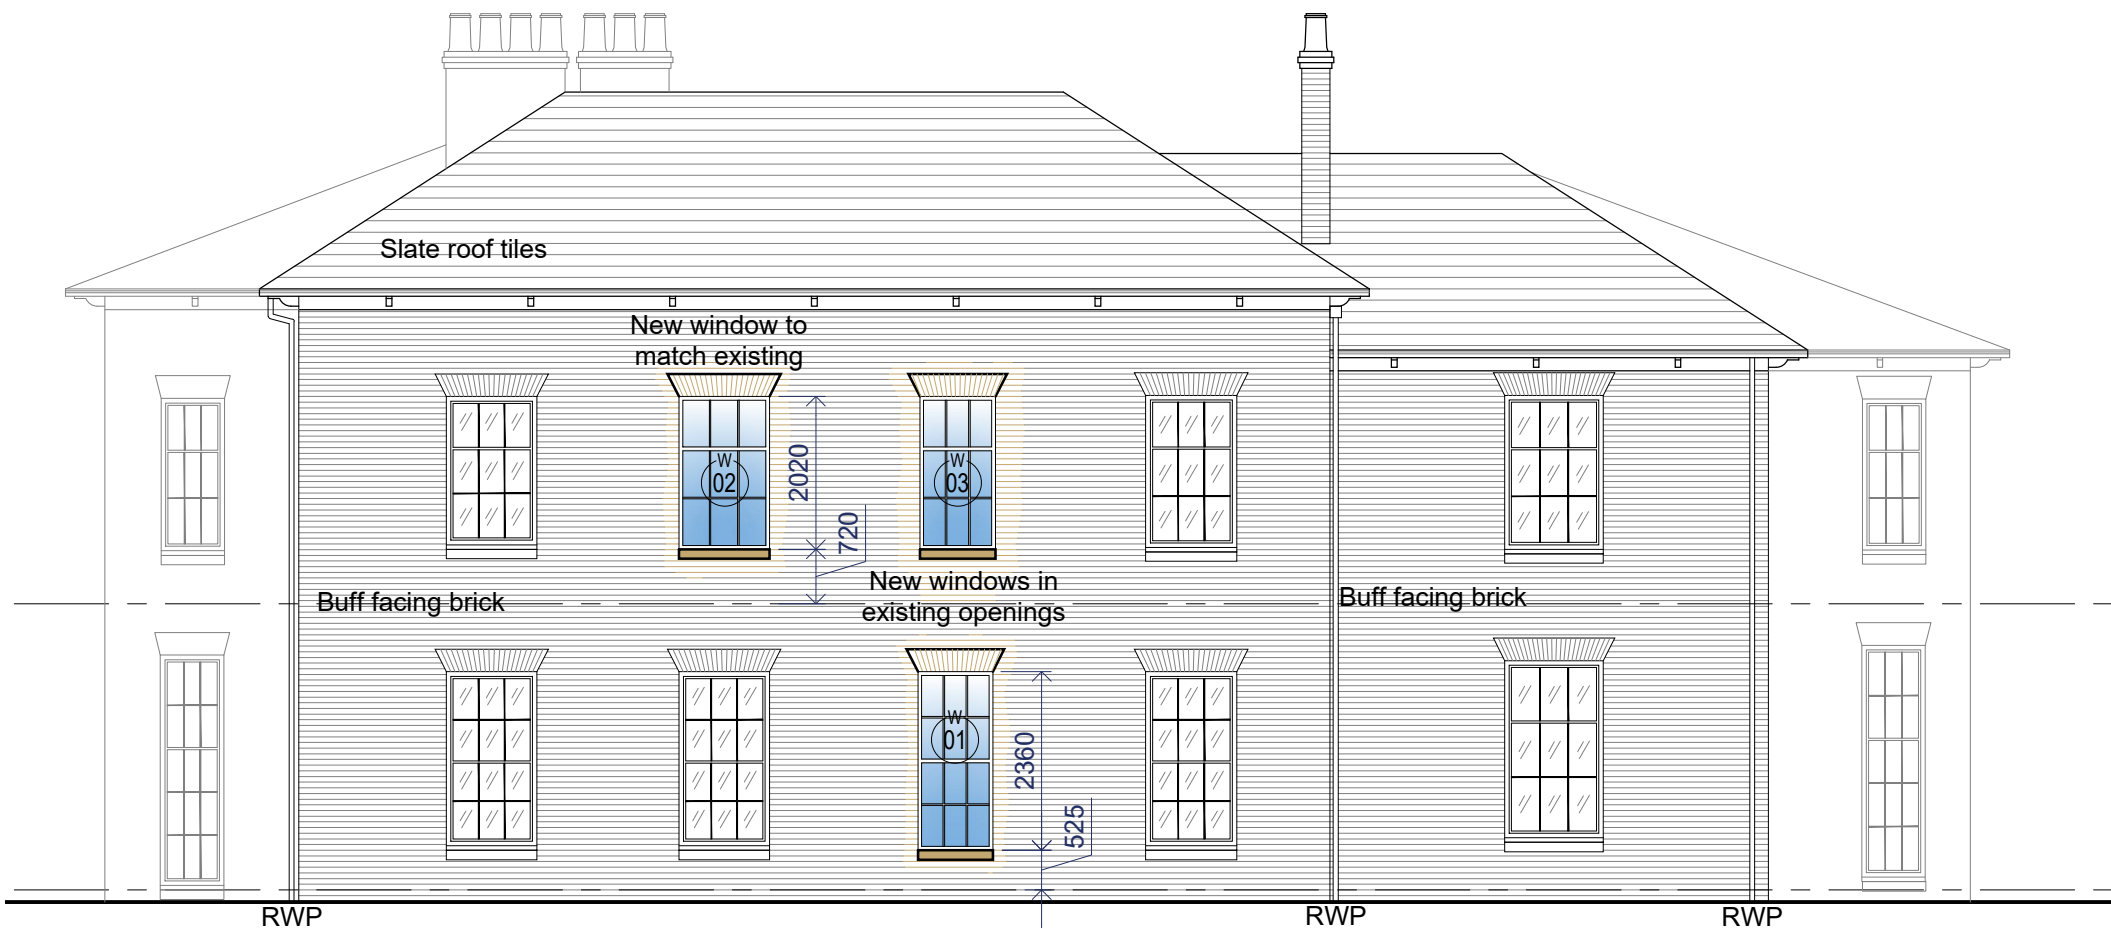

PROPOSED ELEVATION
1:100



EXISTING ELEVATION
1:100

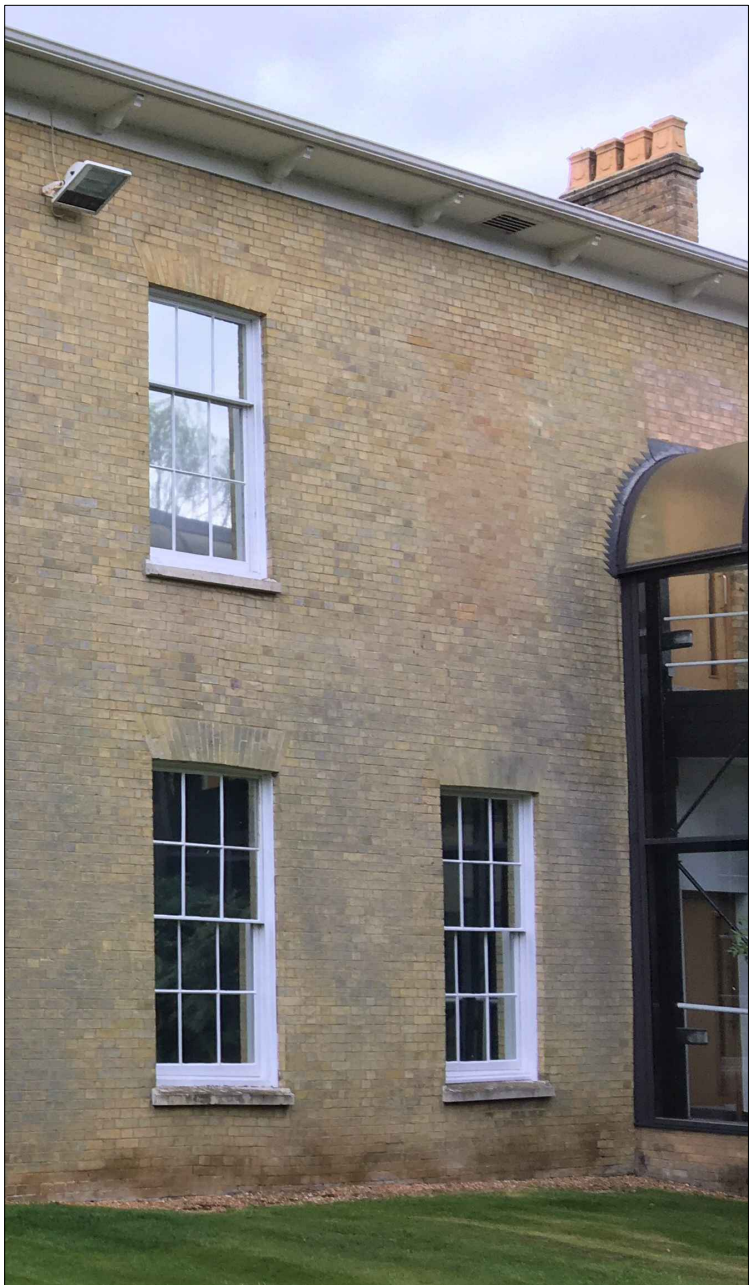

EXISTING WINDOWS

Rev	Revision Details	By	CHK'd	Date
AVISON YOUNG				
08449 02 03 04 3 Brindley Place, Birmingham B1 2JB www.avisonyoung.co.uk				
Project Name The Rectory, Stoneham Place Eastleigh, SO50 9NW				
Client Autofutura Ltd.				
Drawing Title PROPOSED GA Window 01 Details				
Drawn By JS	CHK'd By -	Scale @ A1 1:100	Date June'22	
Project No. 11-15921	Drawing No. P104	Revision -		