




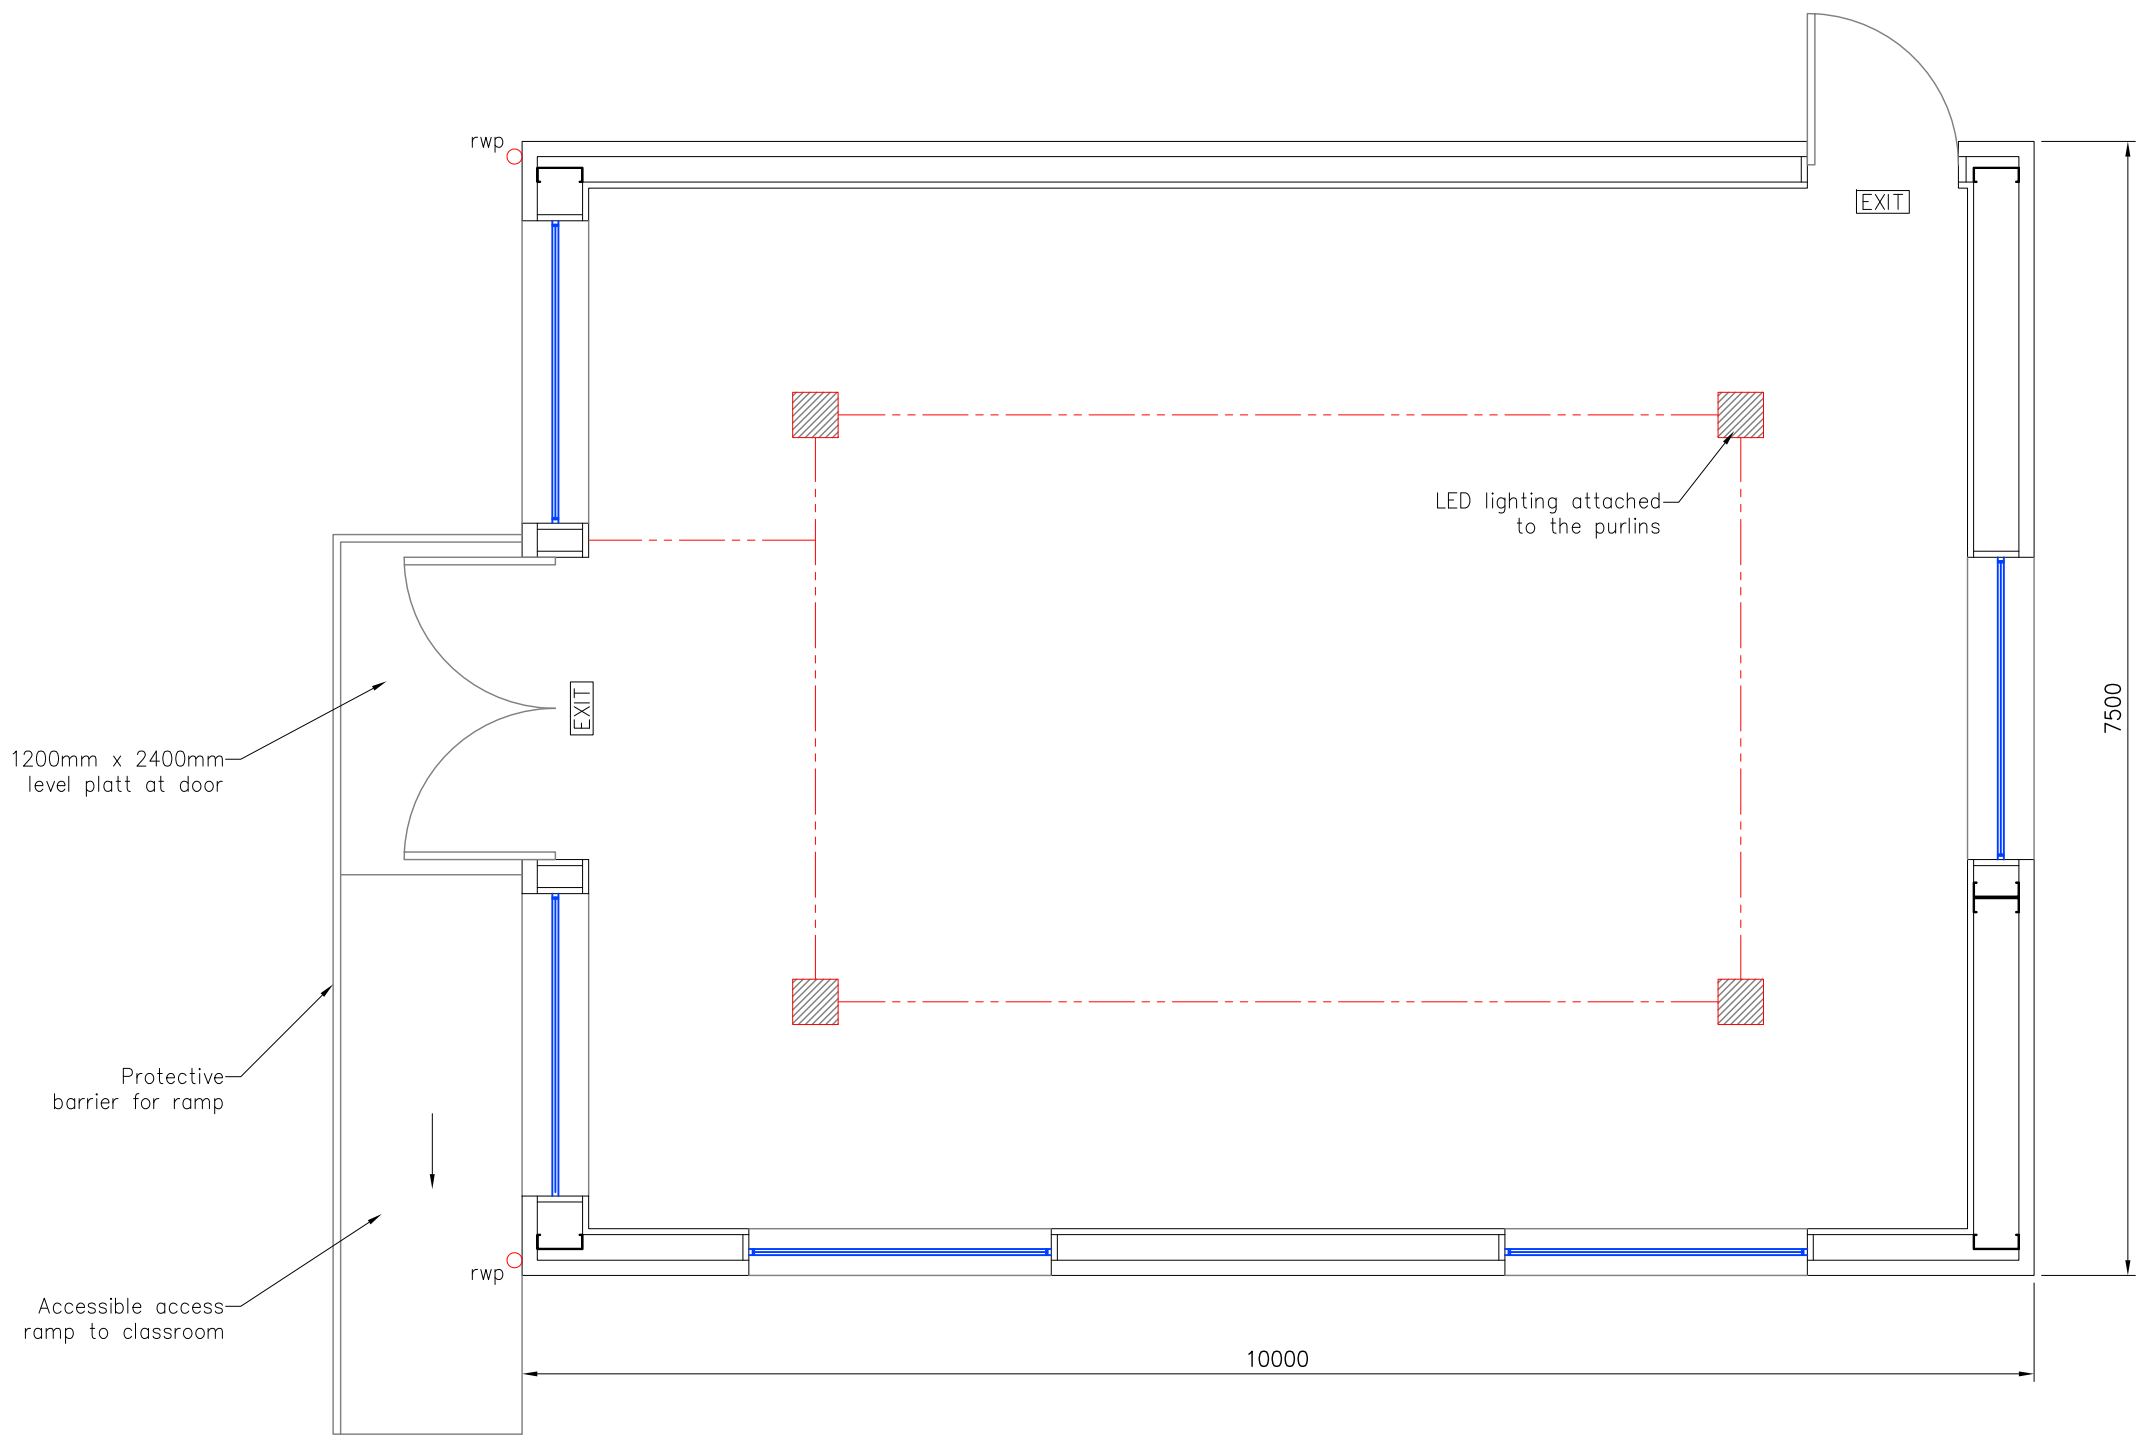


Internal Plan

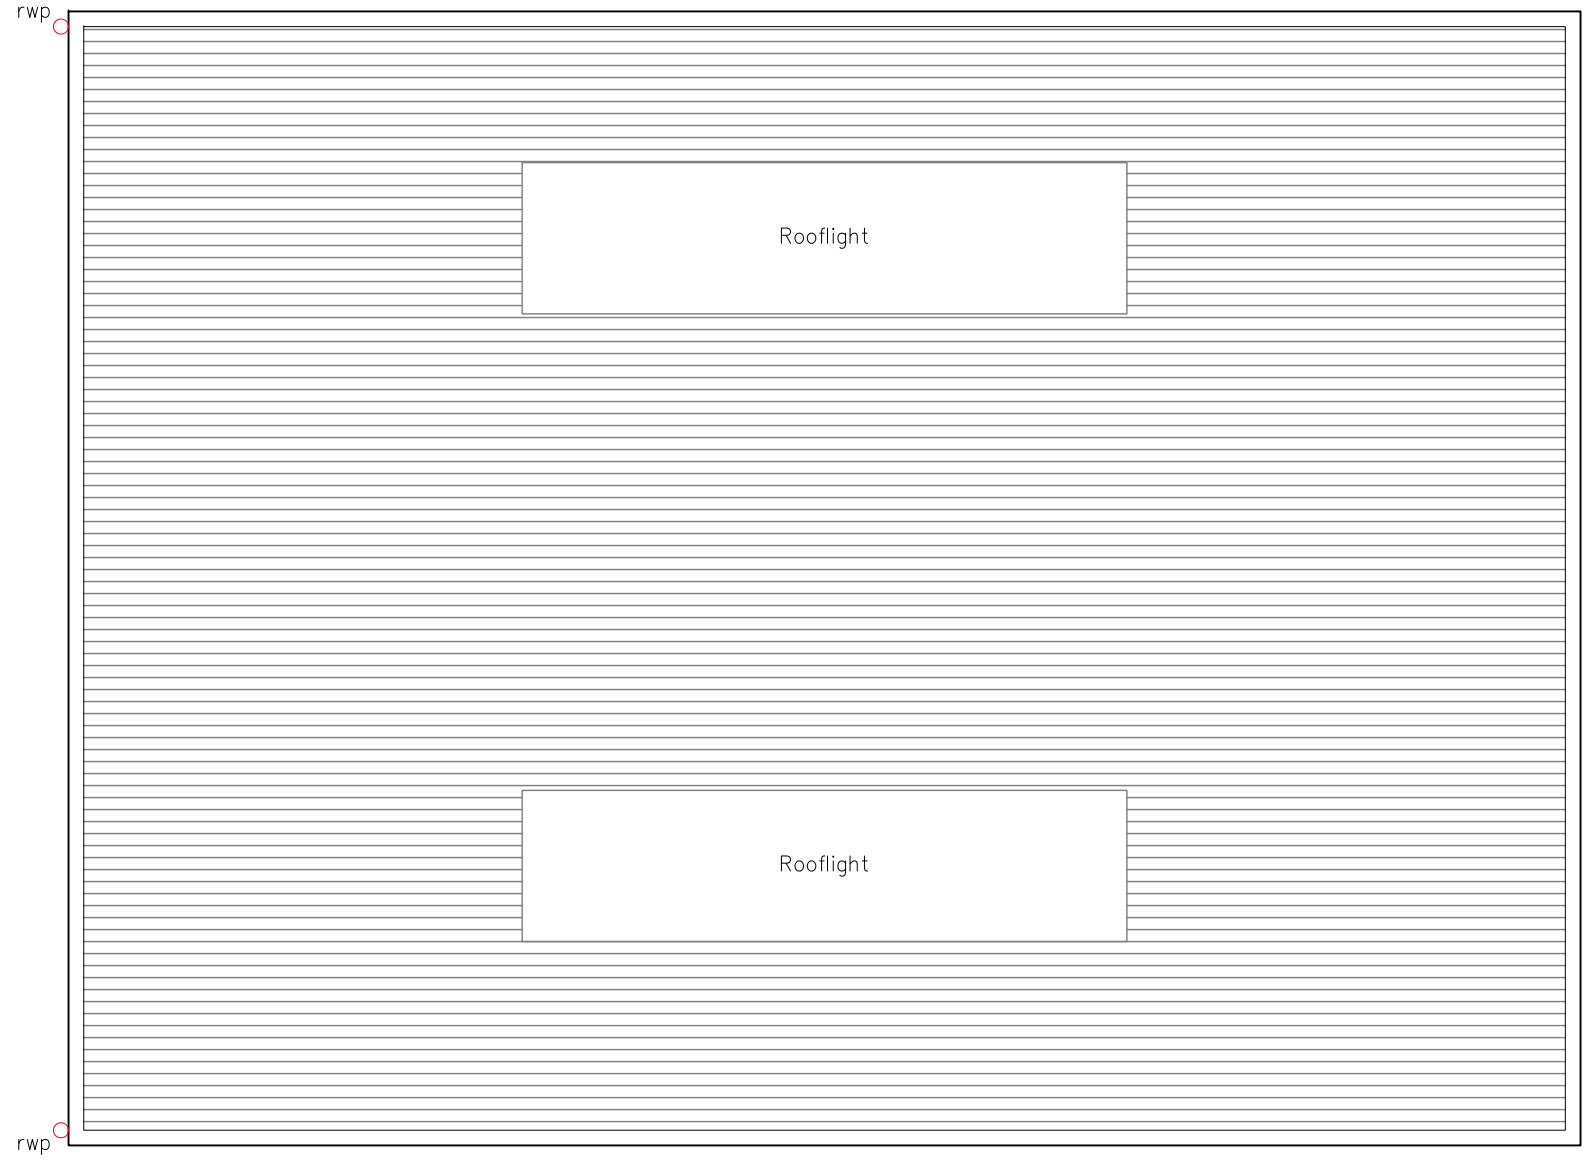


Roof Plan

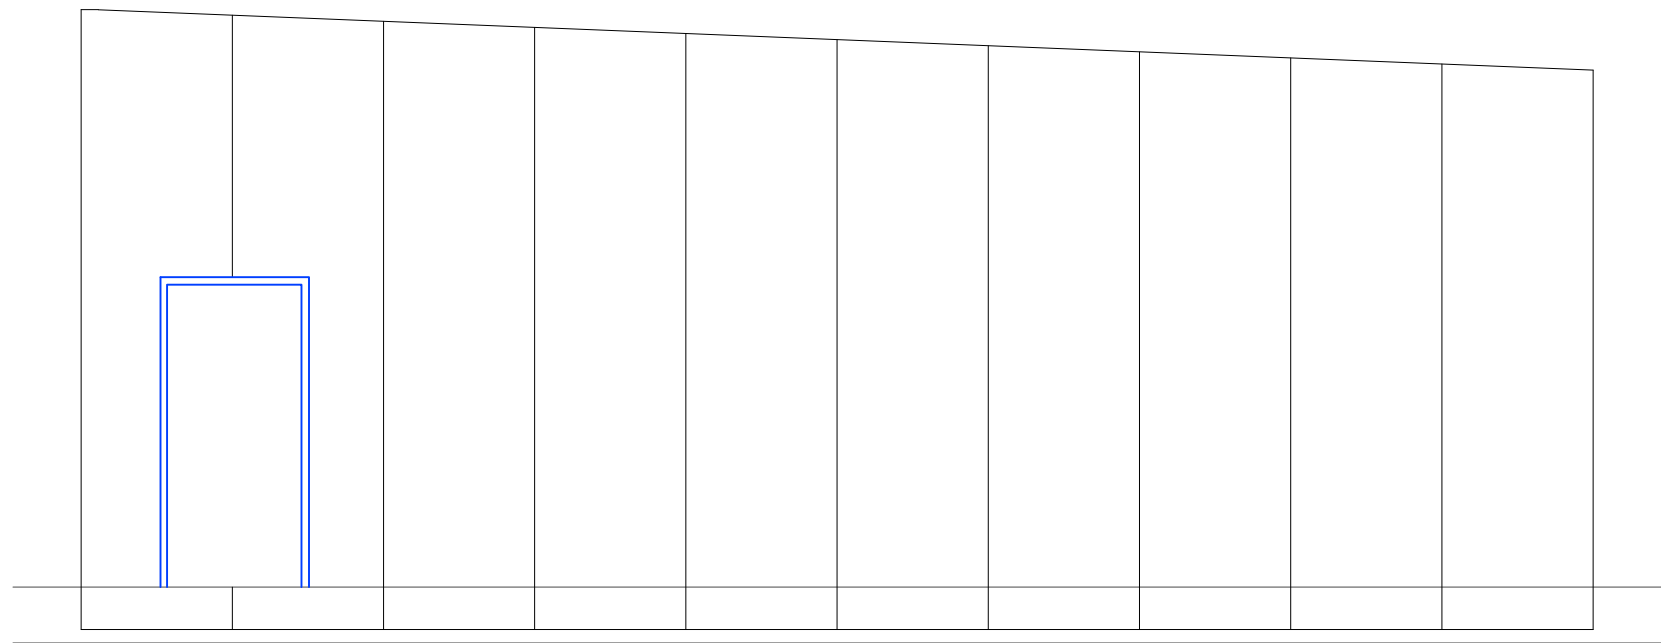


West Elevation

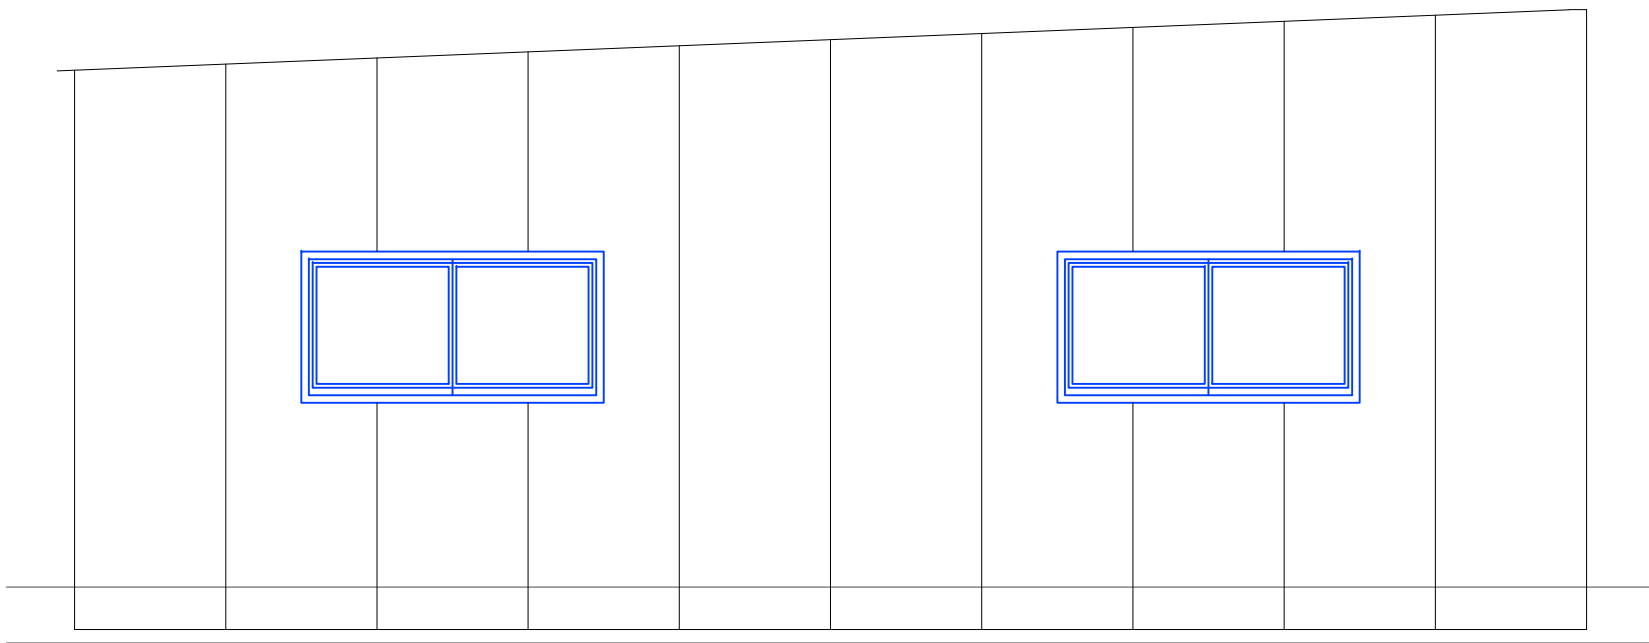


East Elevation

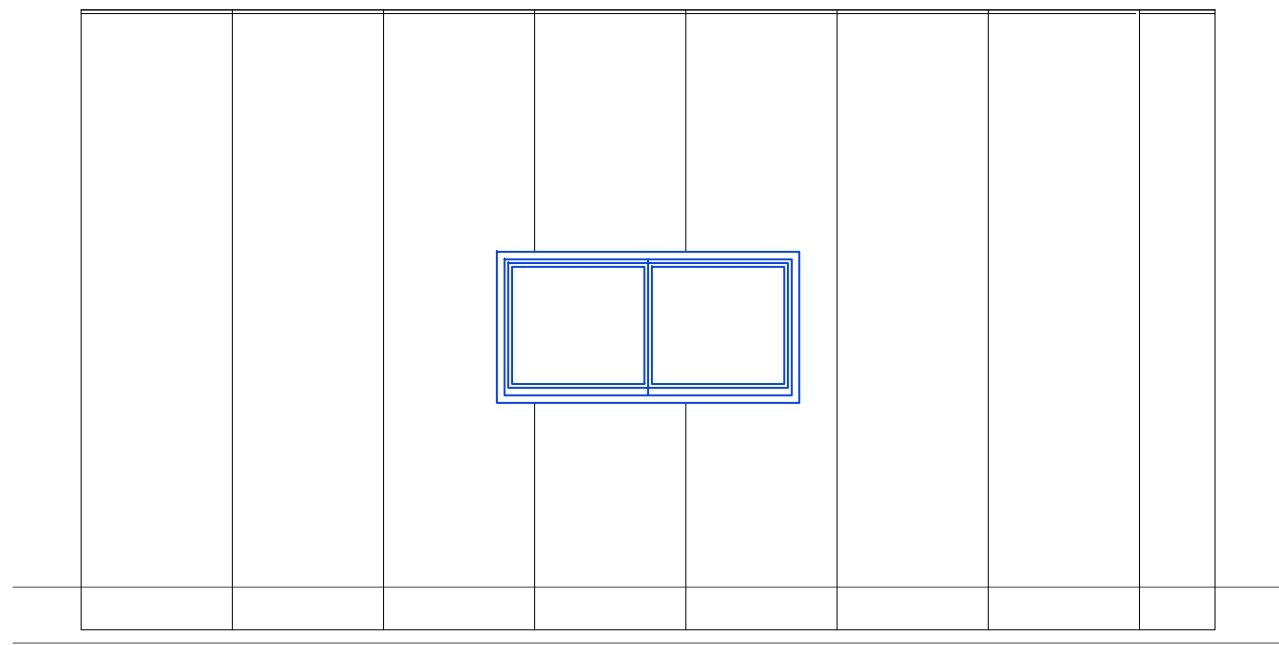

North Elevation

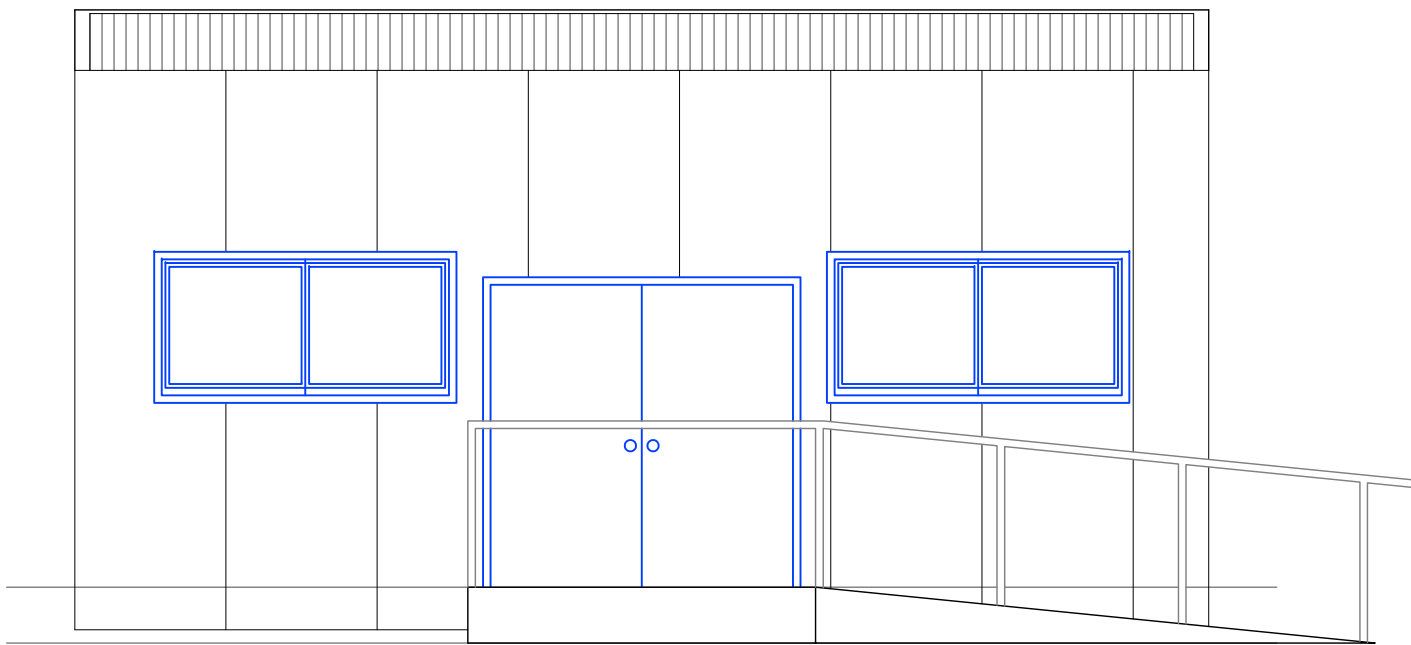


South Elevation

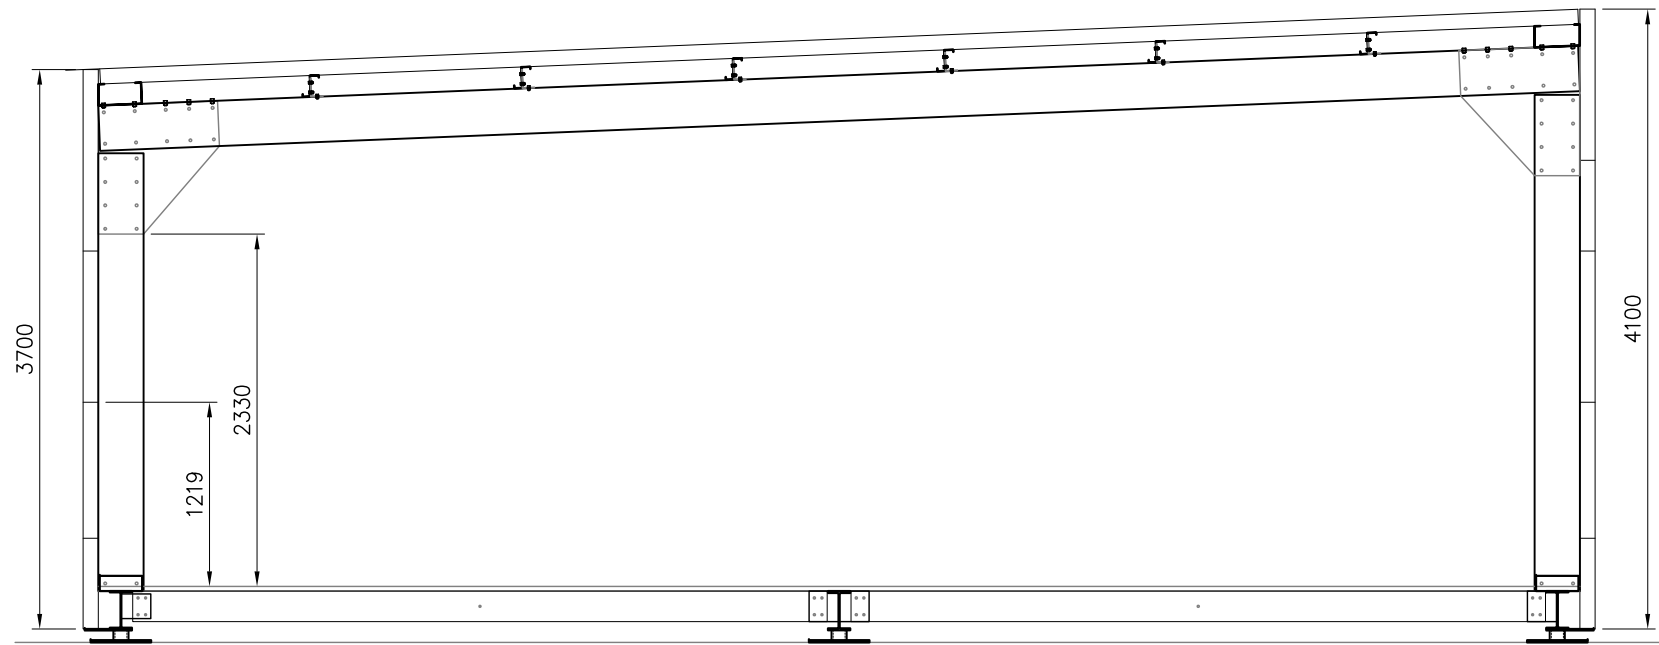

Section

Notes:

1. All dimensions in millimeters
2. Wall panels to be A5-35 80mm composite supplied by steadmans
3. All electrical work to be carried out in accordance with BS7671 – 2008
4. New lighting: roof mounted 400 low bay lights to Employers specification
5. Fire detection system to be manual break glass with the alarms located next to all doors.
6. All new fire alarm systems to be connected to the existing
7. Emergency lighting to be located above fire exit.
8. All fire emergency lighting to be permanently illuminated.
9. Emergency lighting to comply with BS 5266 – 1:2005
10. Fire door to have push bar exit system.
11. Push bar to be in accordance with BE EN179.
12. All emergency exit doors should open out on to a level plat of at least 1200mm x 1200mm.
13. Fire extinguishers to be located close to all emergency exit doors.
14. All services to be installed in accordance with the non-domestic building services compliance guide 2013.
15. All main frame and secondary steel elements, all plates, bolts and screws should be manufactured and fabricated to execution class EXC2.

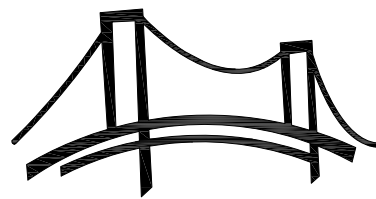

ARVdesign

Rev	Comment	Date
Designer:	Ross Vinter	

Client: Smart-Space Instant Buildings

Project: New Classroom
at Stoneham Lane Football Complex

Title: Plans, Section & Elevations

Job No.	35134
Drawing No.	PLN04
Revision No.	00
Scale:	1:50 @ A1

© ARV Design
15 Eastwood Avenue, Giffnock, G46 6LS
www.arvdesign.co.uk rost@arvdesign.co.uk
07921 993 680