


Side Elevation


Rear Elevation

Side Elevation

Front Elevation

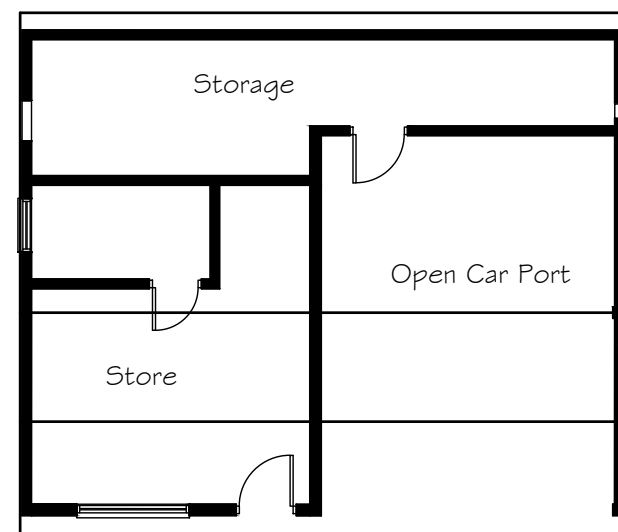


Floor Plan

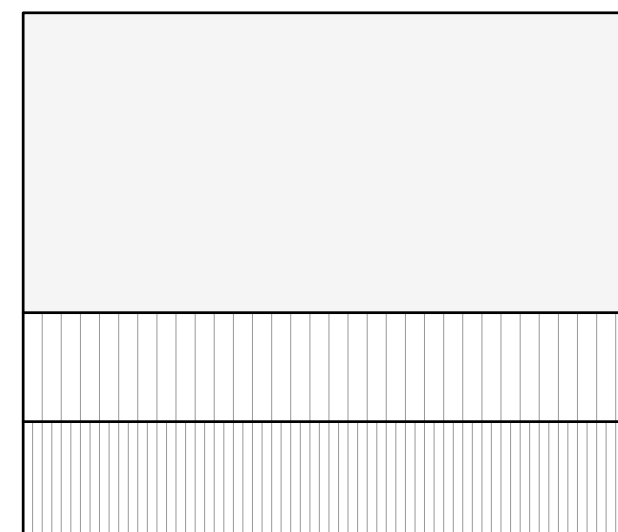

Roof Plan

Existing Elevations and Plans 1:100

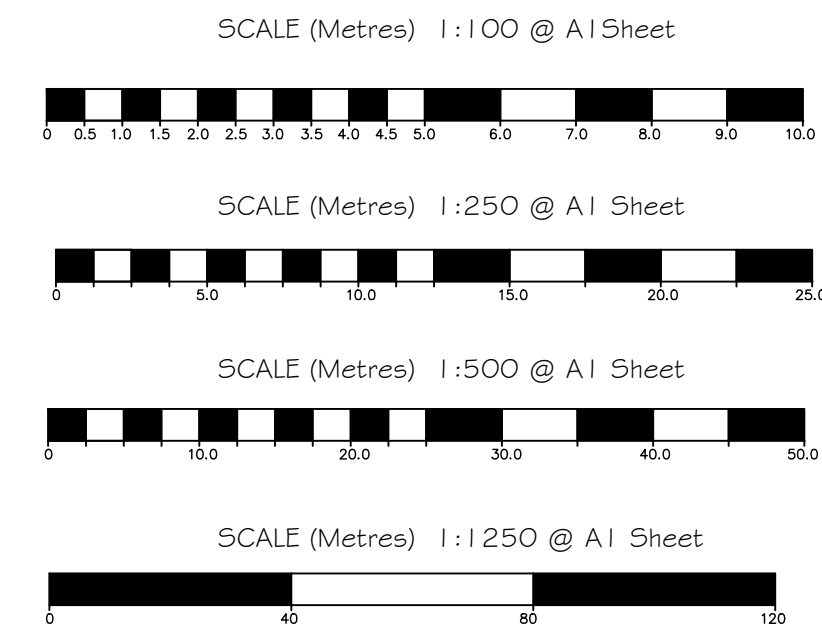


Drawing Notes:

The copyright of this drawing belongs solely with BPS Design Consultants Ltd, it should not be copied or reproduced without their written consent.

Written dimensions to take precedent over scaling the drawing however all dimensions to be checked and verified on site prior to commencing works. The Contractor shall take all responsibility for setting out. Any discrepancies should be clarified prior to proceeding with work.

All workmanship and materials shall comply with BS 8000 Parts 1-15.

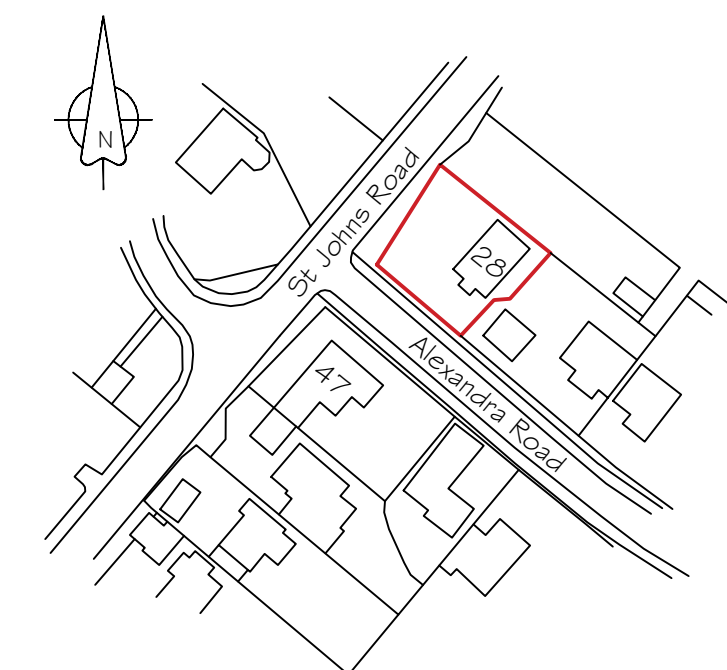

Location Plan 1:1250

© Crown Copyright (2022). All rights reserved.
Licence Number 100046928.



Block Plan 1:500

Issued for
Planning Approval Application No H/22/93006

BPS Design Consultants Ltd Architectural Services and Structural Engineers		
Seafields, Dodwell Lane, Bursledon, Southampton, SO31 1DJ		
Tel: 023 8040 4017		
robert@bpsdesign.co.uk Mobile: 07915 604 293	colin@bpsdesign.co.uk Mobile: 07886 855 897	
www.bpsdesign.co.uk		
Project: Church View Cottage 28 Alexandra Road Hedge End SO30 0DP		
Client: Mr & Mrs I Snelling		
Dwg Title: Carport and Cabin Structure		
Dwg No: PL001	Revision: -	
Date: June 2022	By: rjn	Scale: As Shown
The Copyright of this drawing belongs solely to BPS Design Consultants Ltd. It should not be copied or reproduced without consent from BPS Design Consultants Ltd. Original drawing at A1 size.		