

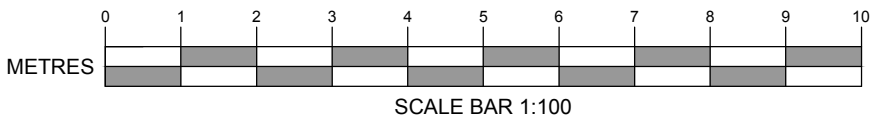


NOTES:
All dimensions to be checked on site and any discrepancy notified. Written dimensions are to be used in preference to scaled dimensions.

This drawing is the property of J.M. Ralph Associates and must not be reproduced, in part or whole, or deviated from, without their permission.

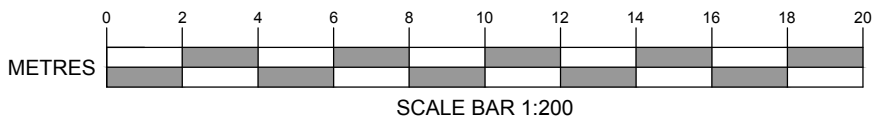


Existing Front (South-East) Elevation
(1:100)

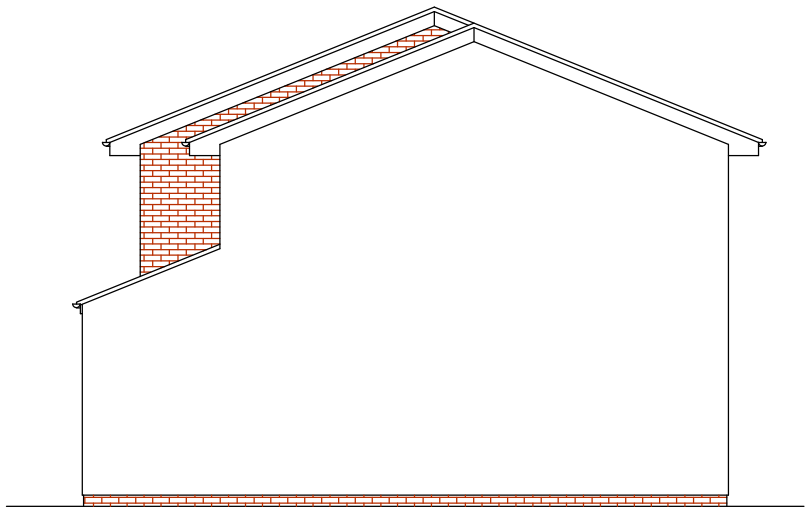


Existing Front (North-East) Elevation
(1:100)




Existing Front (North-West) Elevation
(1:100)

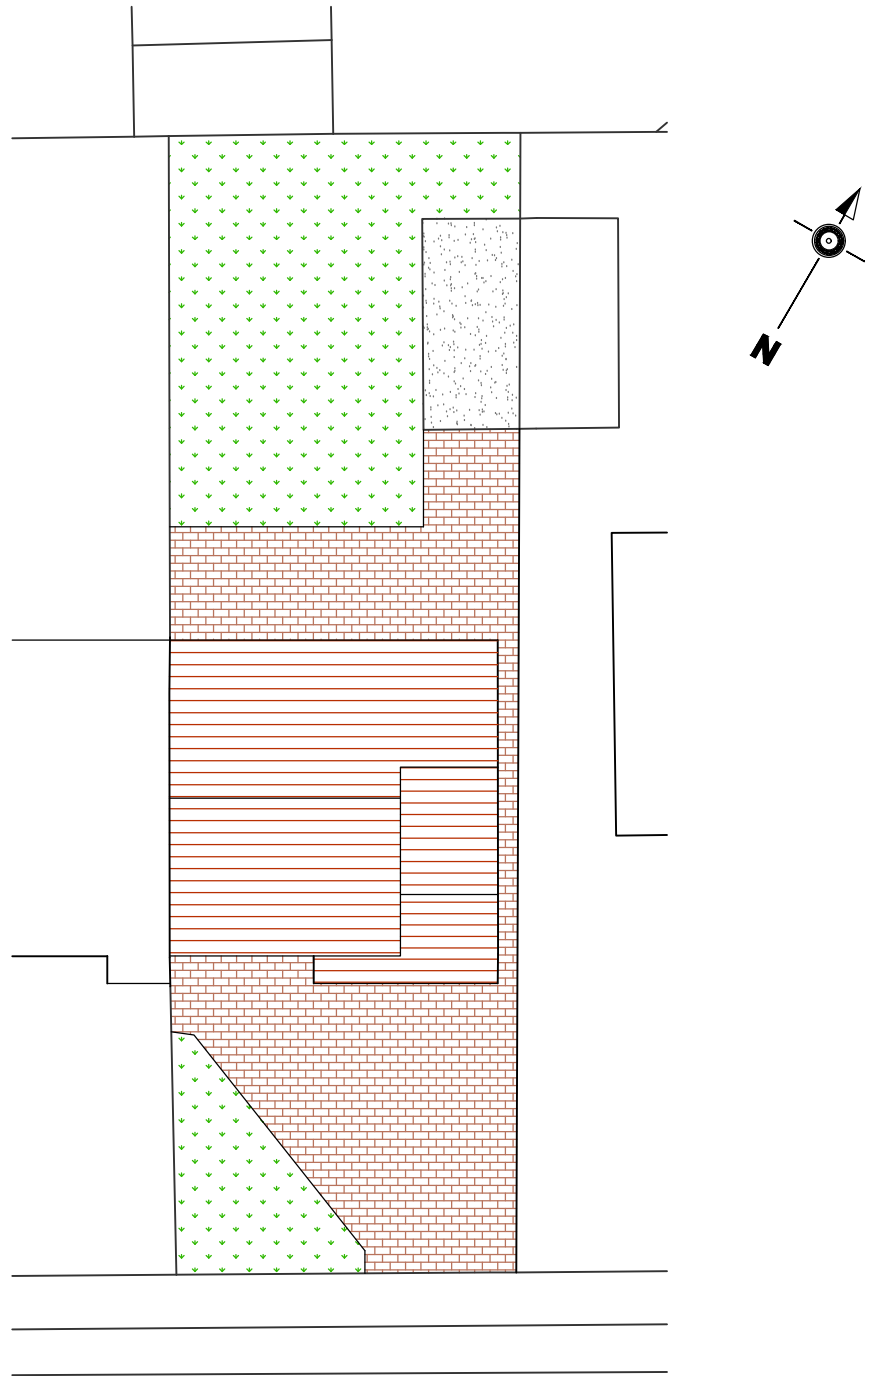



Existing Site Plan
(1:200)

 


Location Plan
(1:1250)

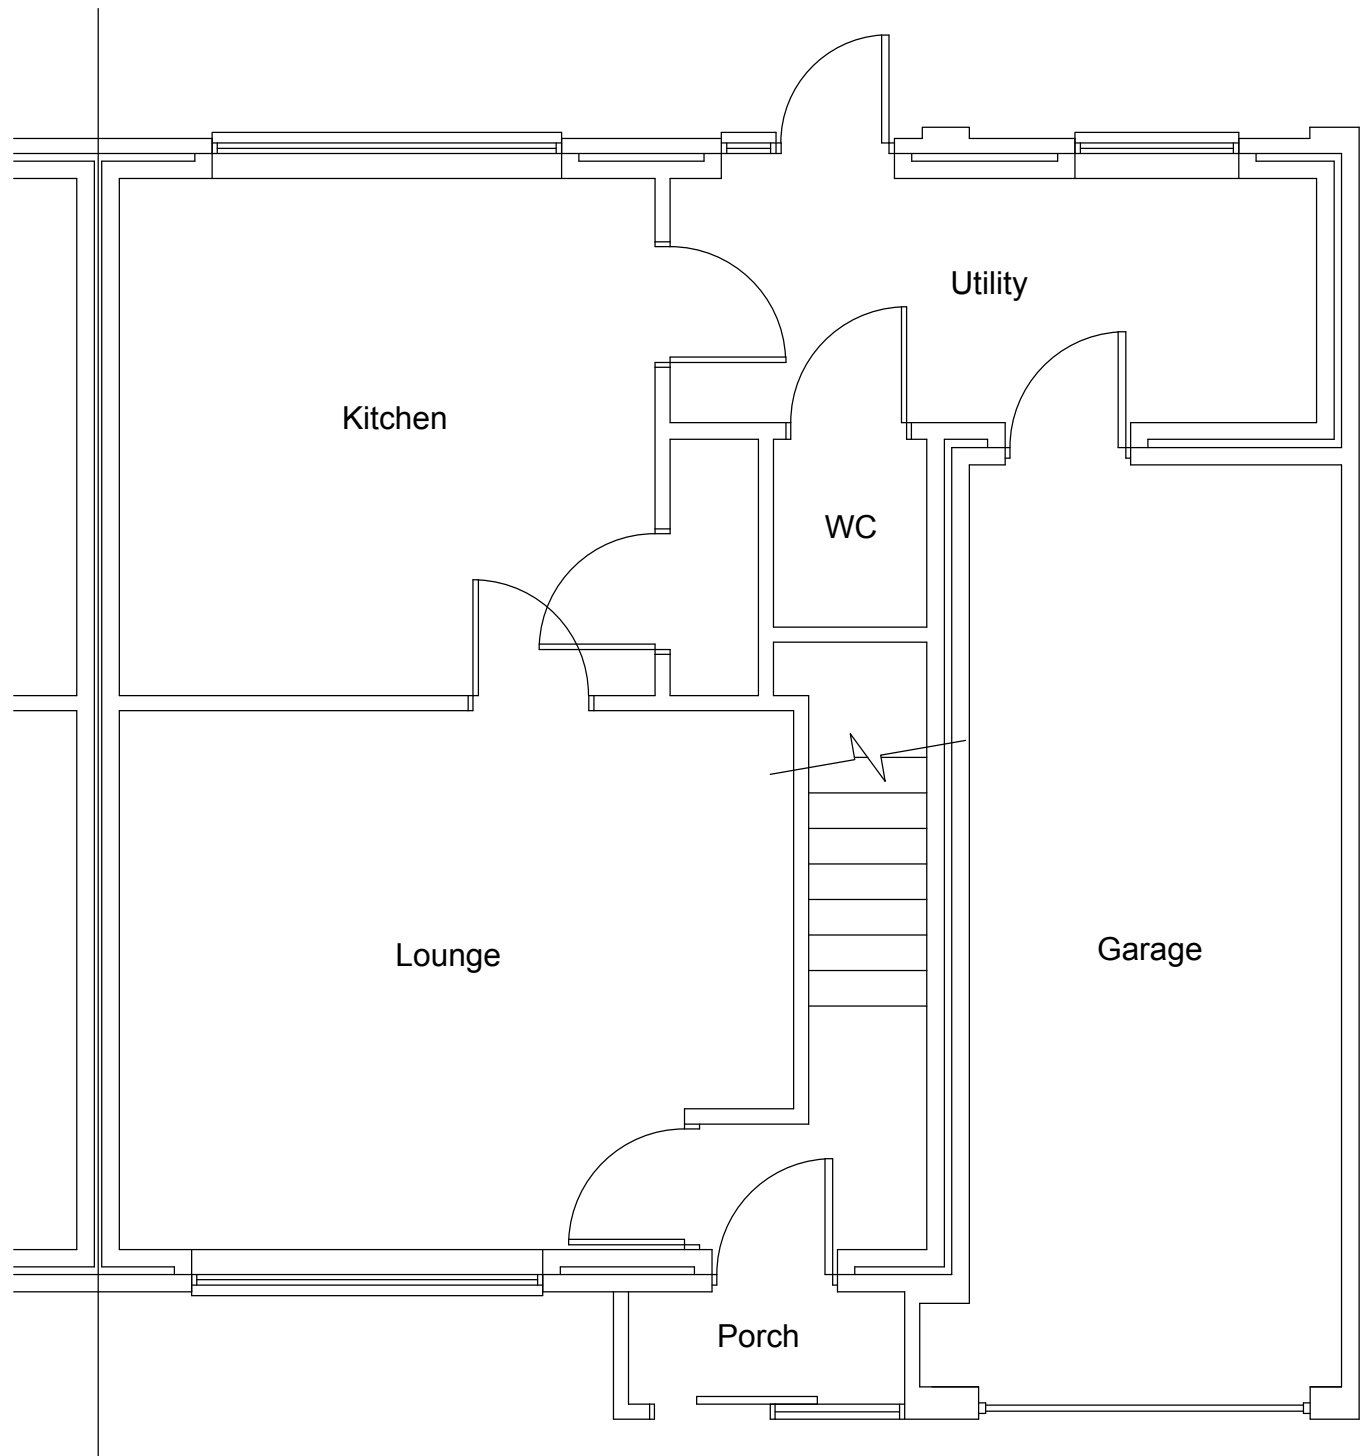

Existing Ground Floor Plan
(1:50)

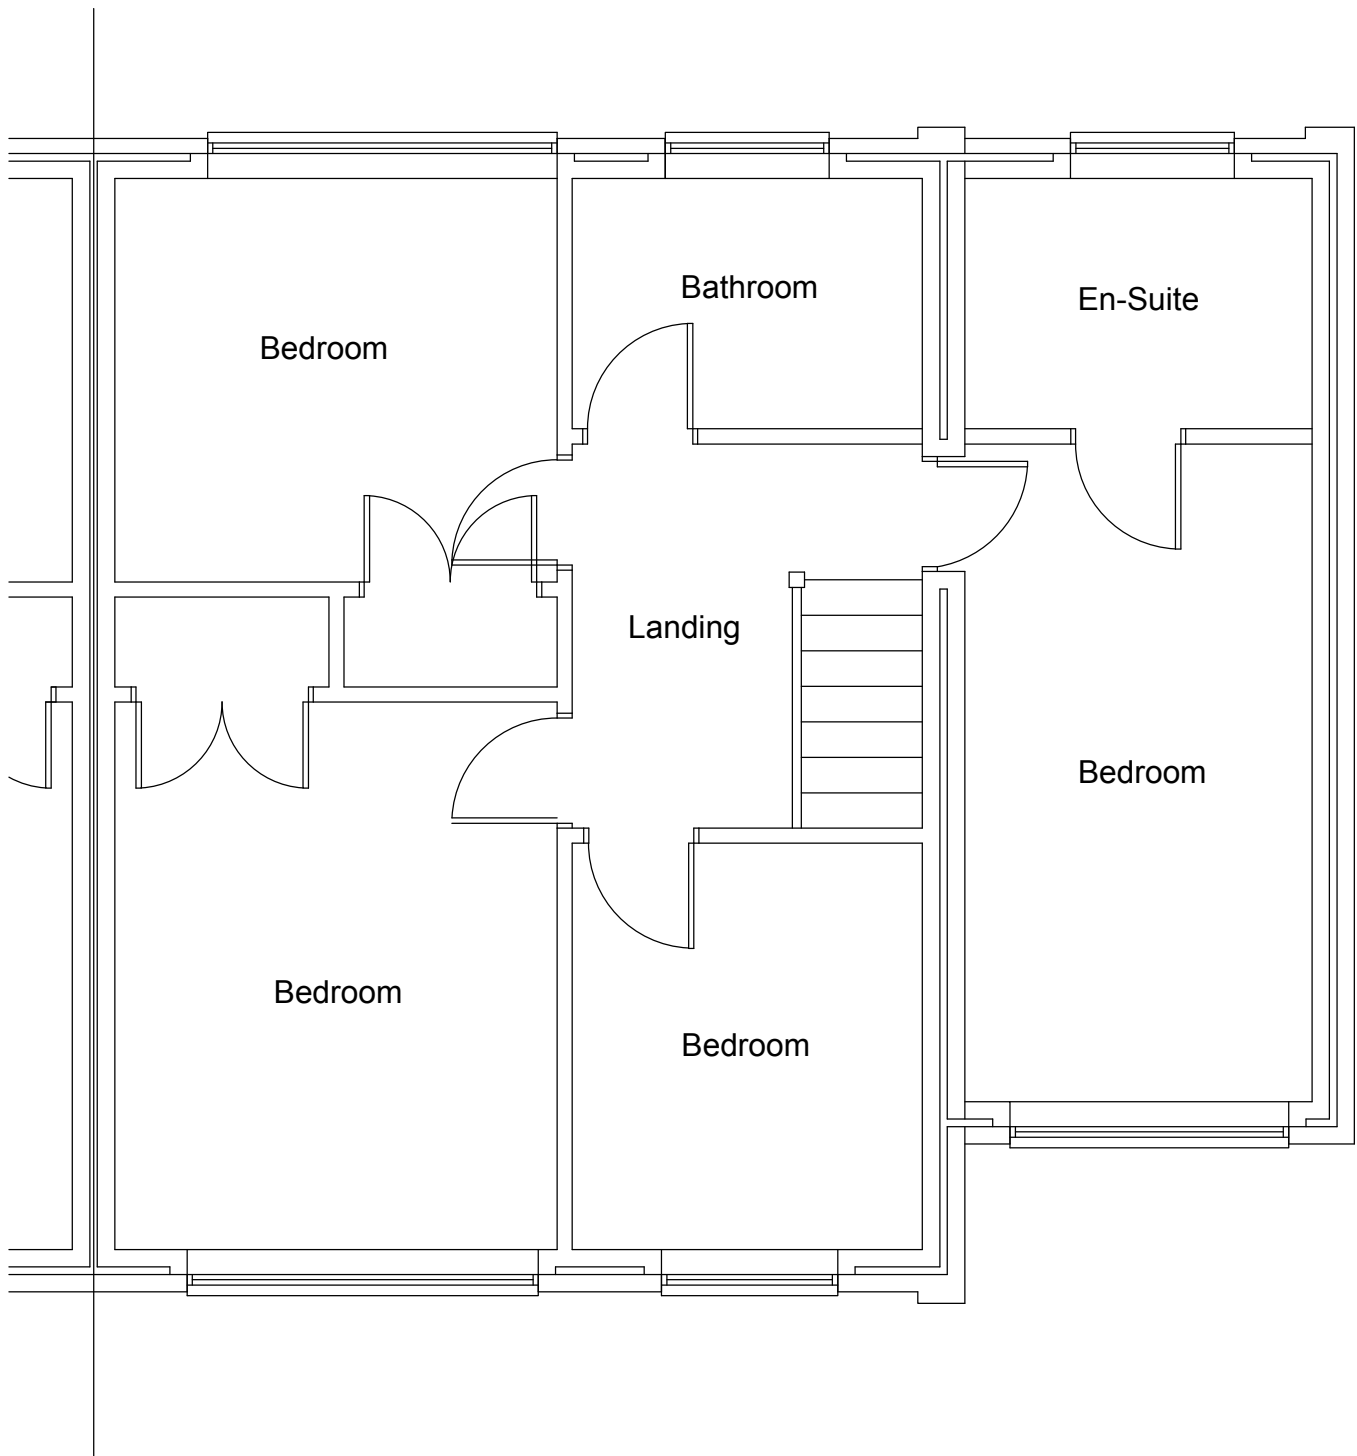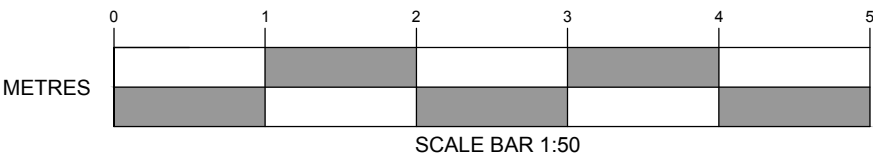

Existing First Floor Plan
(1:50)

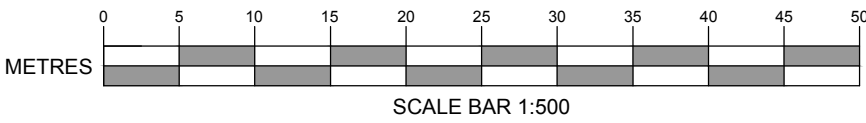

Block Plan
(1:500)



Purpose		
PLANNING		
Amendment		Date
P2	BLOCK PLAN AND ROAD NAMES ADDED	28/06/2022
Client		
V. PAPAGEORGIOU 55 ASHDOWN ROAD CHANDLERS FORD HAMPSHIRE SO53 5QX		
Project		
GARAGE CONVERSION 55 ASHDOWN ROAD CHANDLERS FORD HAMPSHIRE SO53 5QX		
Title		
EXISTING PLANS & ELEVATIONS		
Scale		Date
1:50; 1:100; 1:200; 1:1250; 1:500 @ A1		10.06.2022
Drawing No.		Revision
22/046/001		P2
J.M. Ralph Associates Chartered Building Surveyors		
6-7 Culverin Square Limberline Road Portsmouth Hampshire PO3 5BU Email: jason@jmralf.com Tel. 07990 617707  RICS		