



EXISTING DRAWINGS

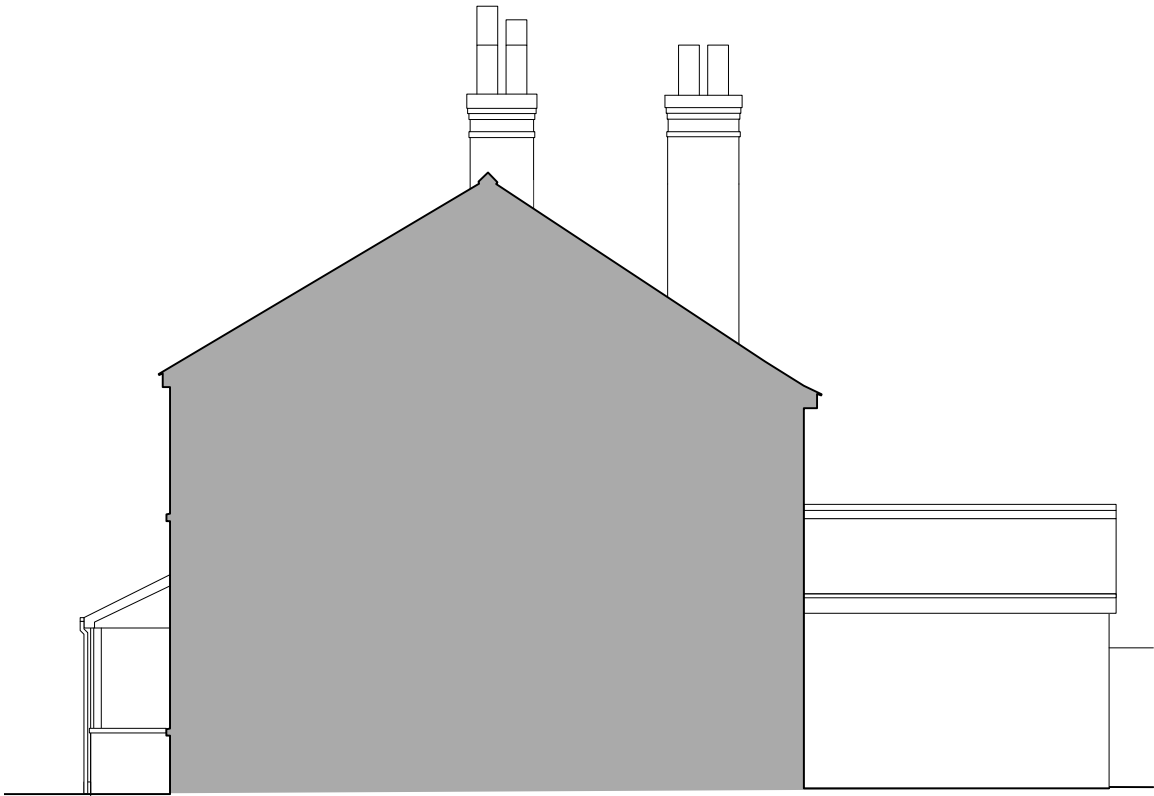

1 South - East Elevation
Scale: 1:100

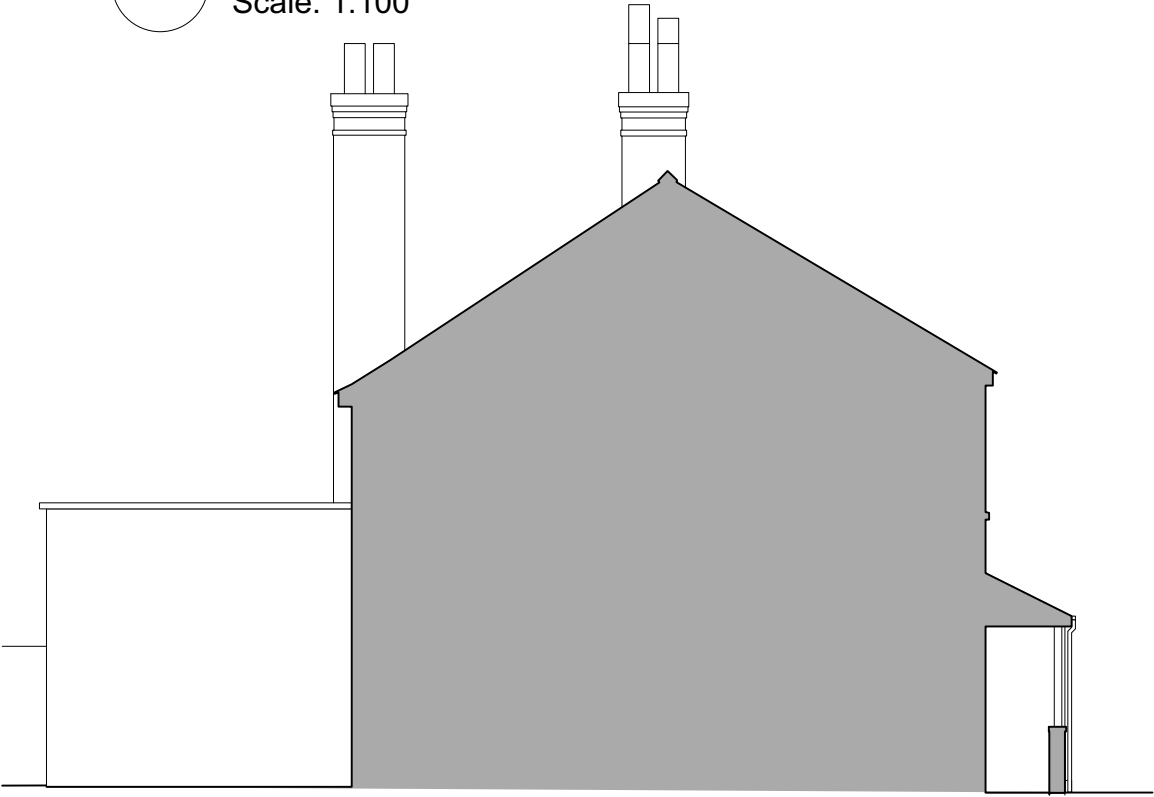

2 North - West Elevation
Scale: 1:100

PROJECT
STATION ROAD

TITLE
EXISTING ELEVATIONS

STATUS
PLANNING

SCALE
1:100 @ A3

DATE
22 06 26

DRAWING NUMBER
014