




SIDE (NORTH) ELEVATION



FRONT ELEVATION



REAR ELEVATION

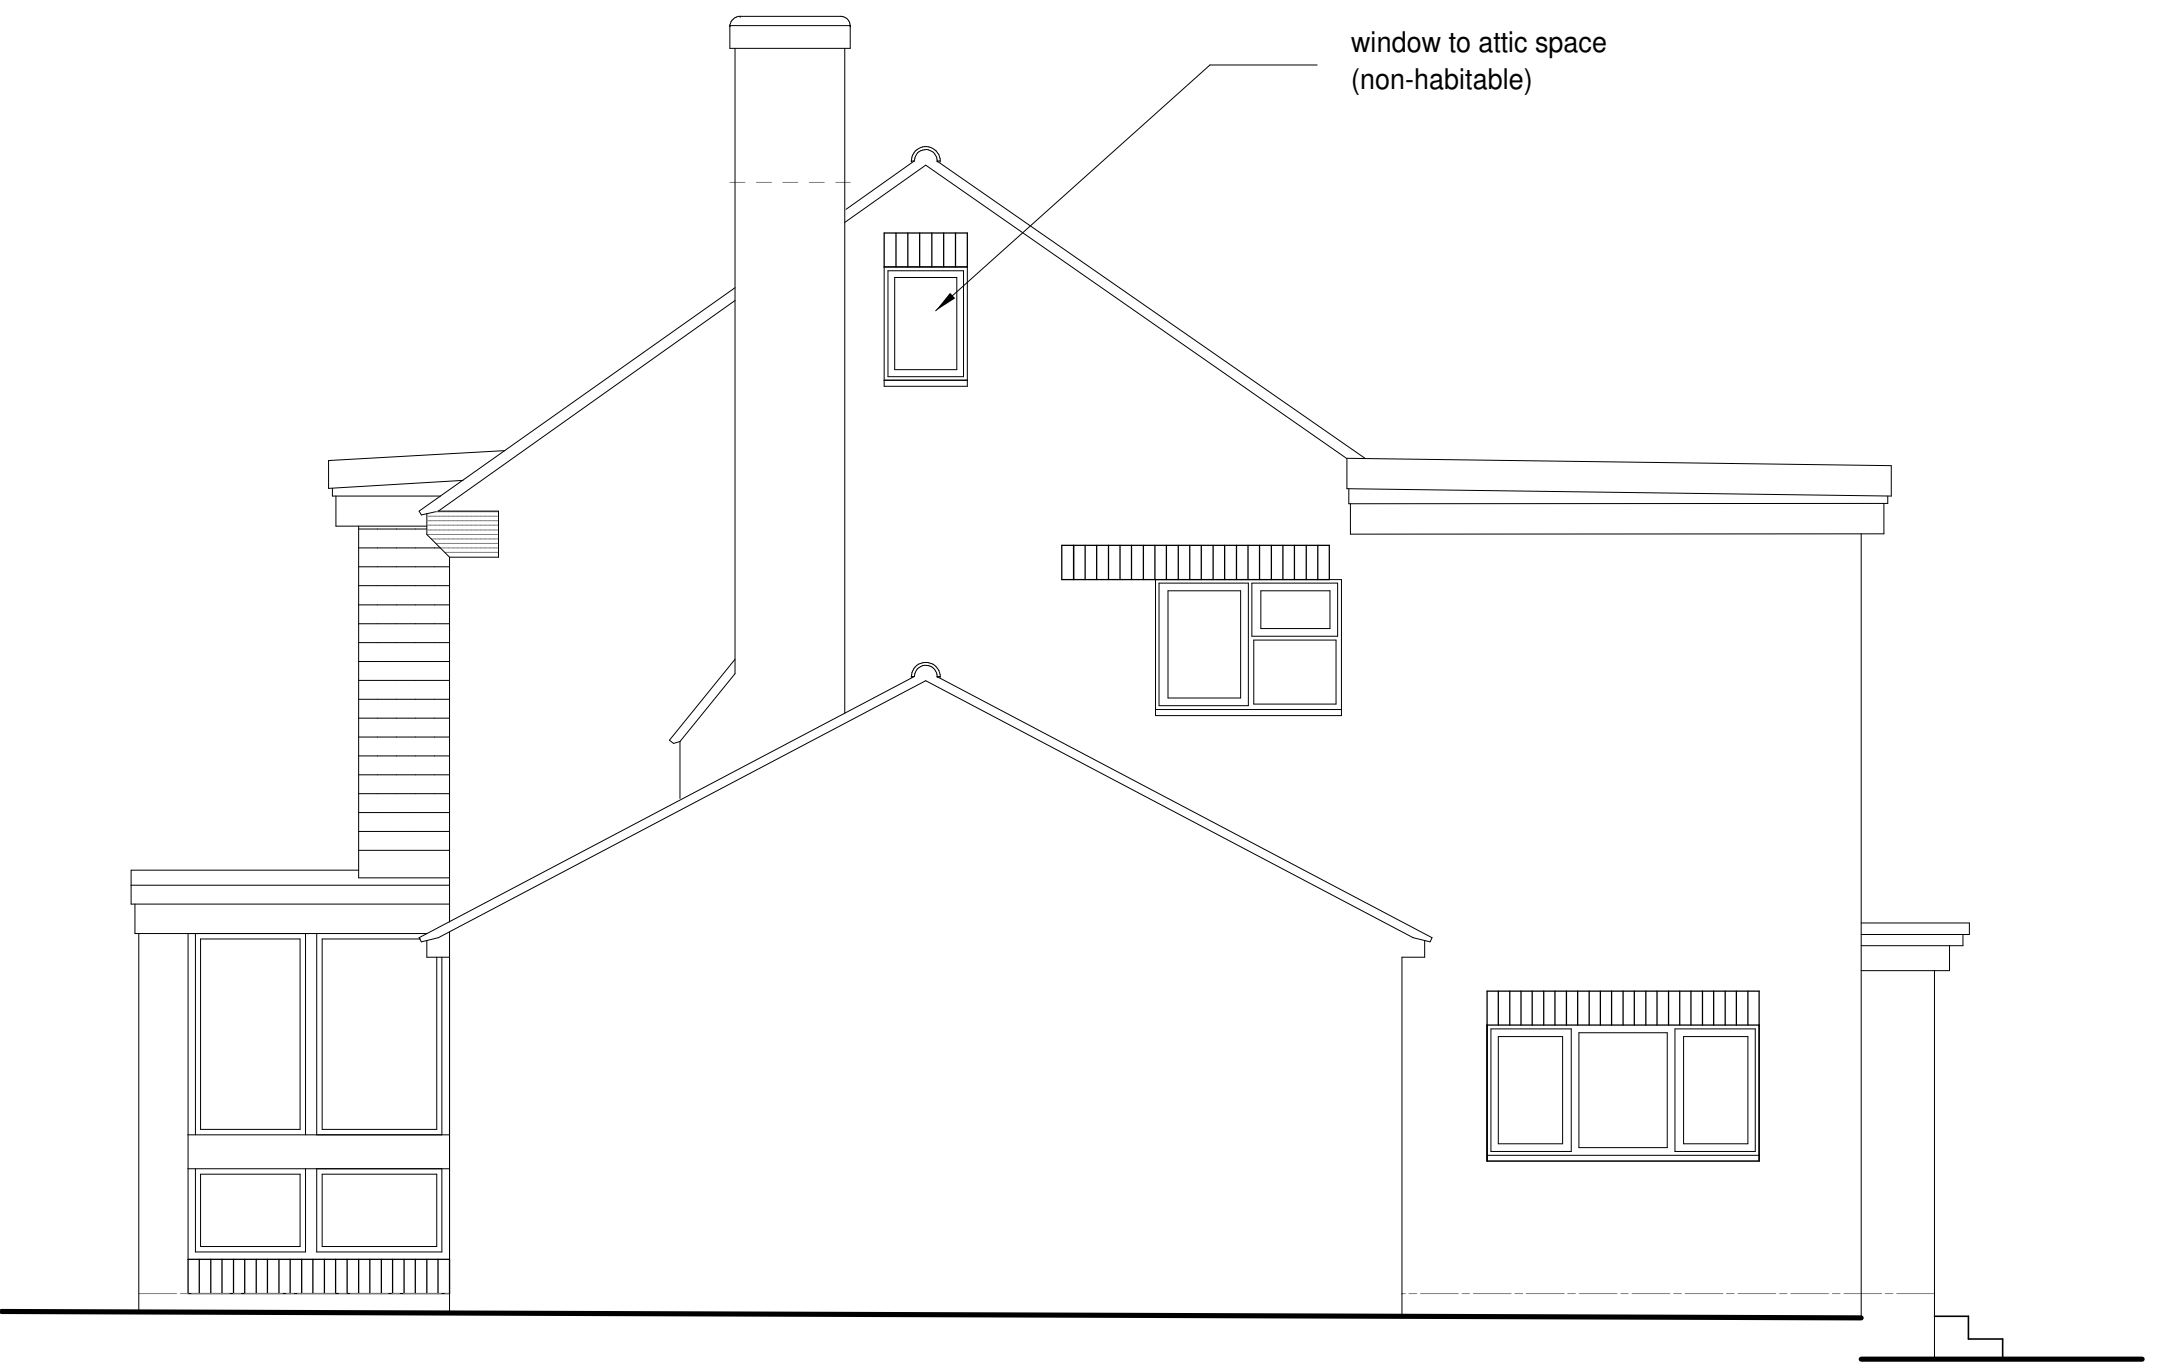

SIDE (SOUTH) ELEVATION



Client	MR & MRS SAVILE		Date JUNE 2022
Job Title	PROPOSED ALTERATIONS TO EXISTING ENTRANCE PORCH AND 2-STORY FRONT FLAT ROOF AT: 4 LAKEWOOD ROAD EASTLEIGH HAMPSHIRE	Drawing Title AS EXISTING ELEVATIONS	
Scale 1:50 @ A1	Drawing No. 22.01.01 / 02	Revision No. A	