



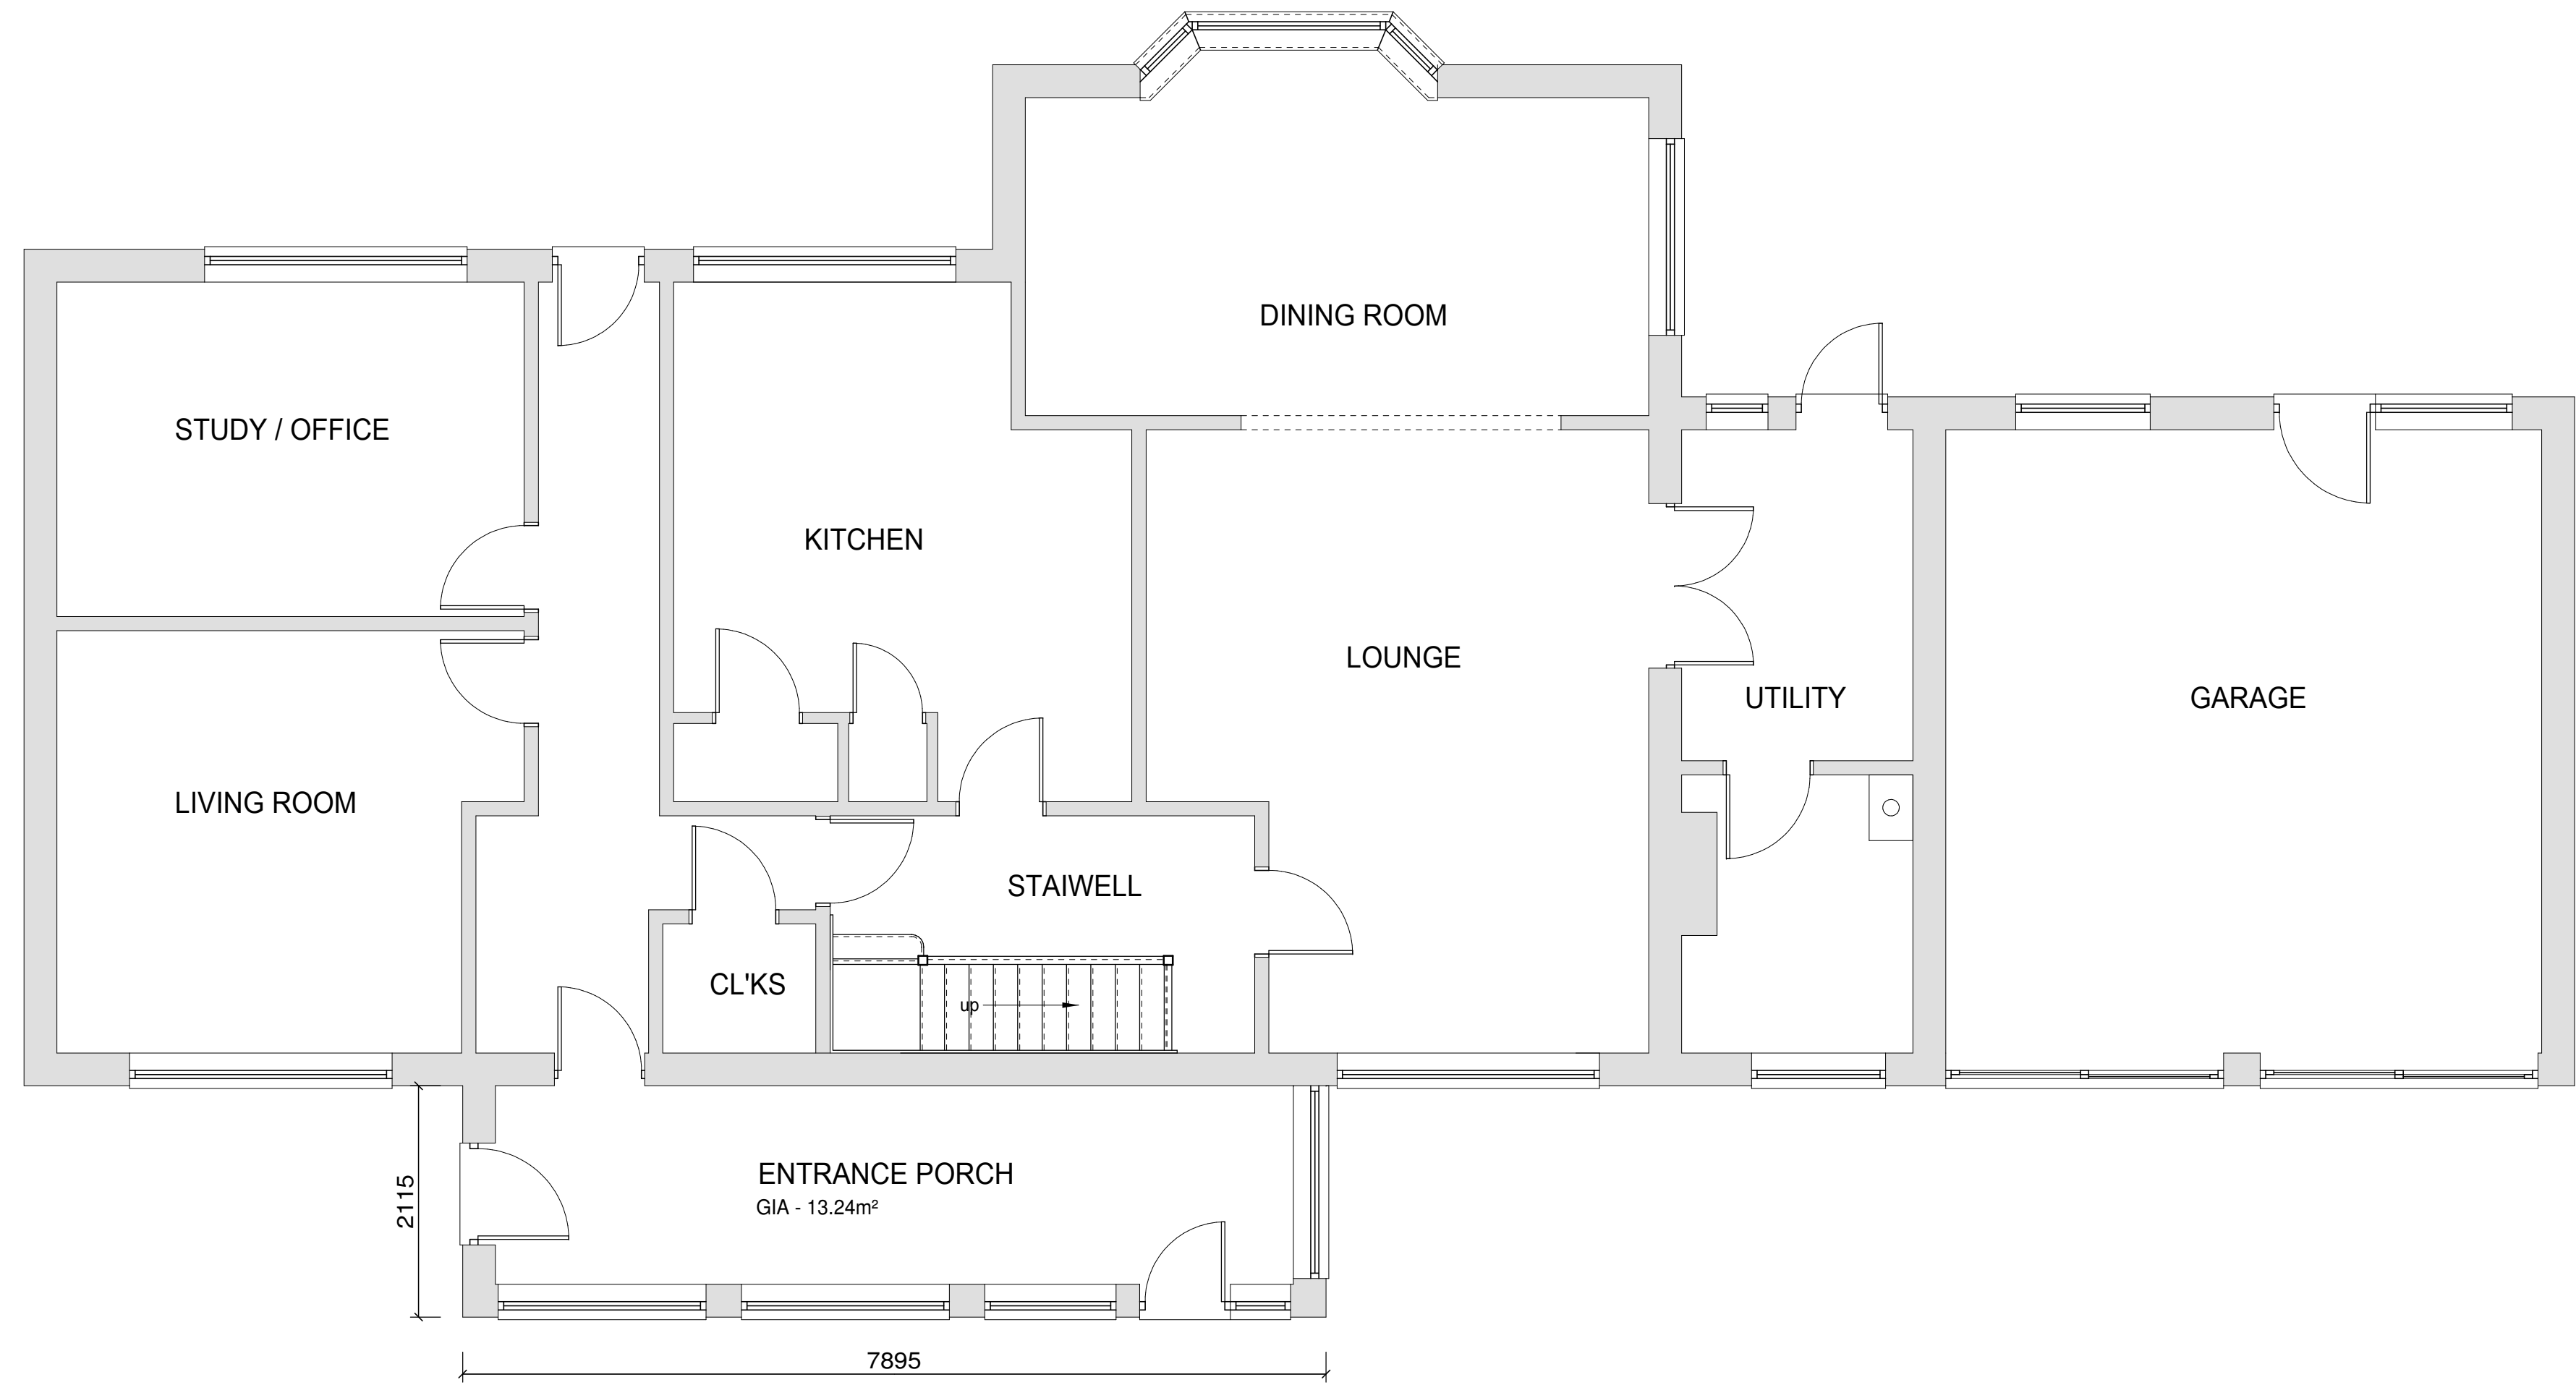

GROUND FLOOR

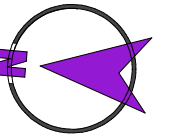

FIRST FLOOR



|                 |                                   |                     |                              |
|-----------------|-----------------------------------|---------------------|------------------------------|
| Client          |                                   | Date                |                              |
| MR & MRS SAVILE |                                   | JUNE 2022           |                              |
| Job Title       | PROPOSED ALTERATIONS TO EXISTING  |                     | Drawing Title                |
|                 | ENTRANCE PORCH AND 2-STOREY FRONT |                     | AS EXISTING PORCH FLOOR PLAN |
|                 | FLAT ROOF AT:                     |                     |                              |
|                 | 4 LAKEWOOD ROAD                   |                     |                              |
|                 |                                   | EASTLEIGH HAMPSHIRE |                              |
| Scale           |                                   | Drawing No.         | Revision No.                 |
| 1:50 @ A1       |                                   | 22.01.01 / 03       | A                            |